

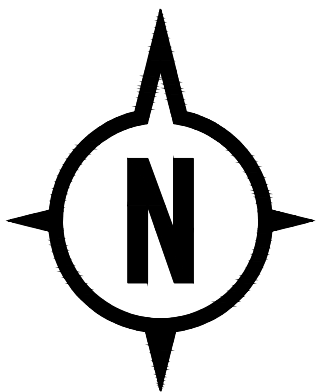


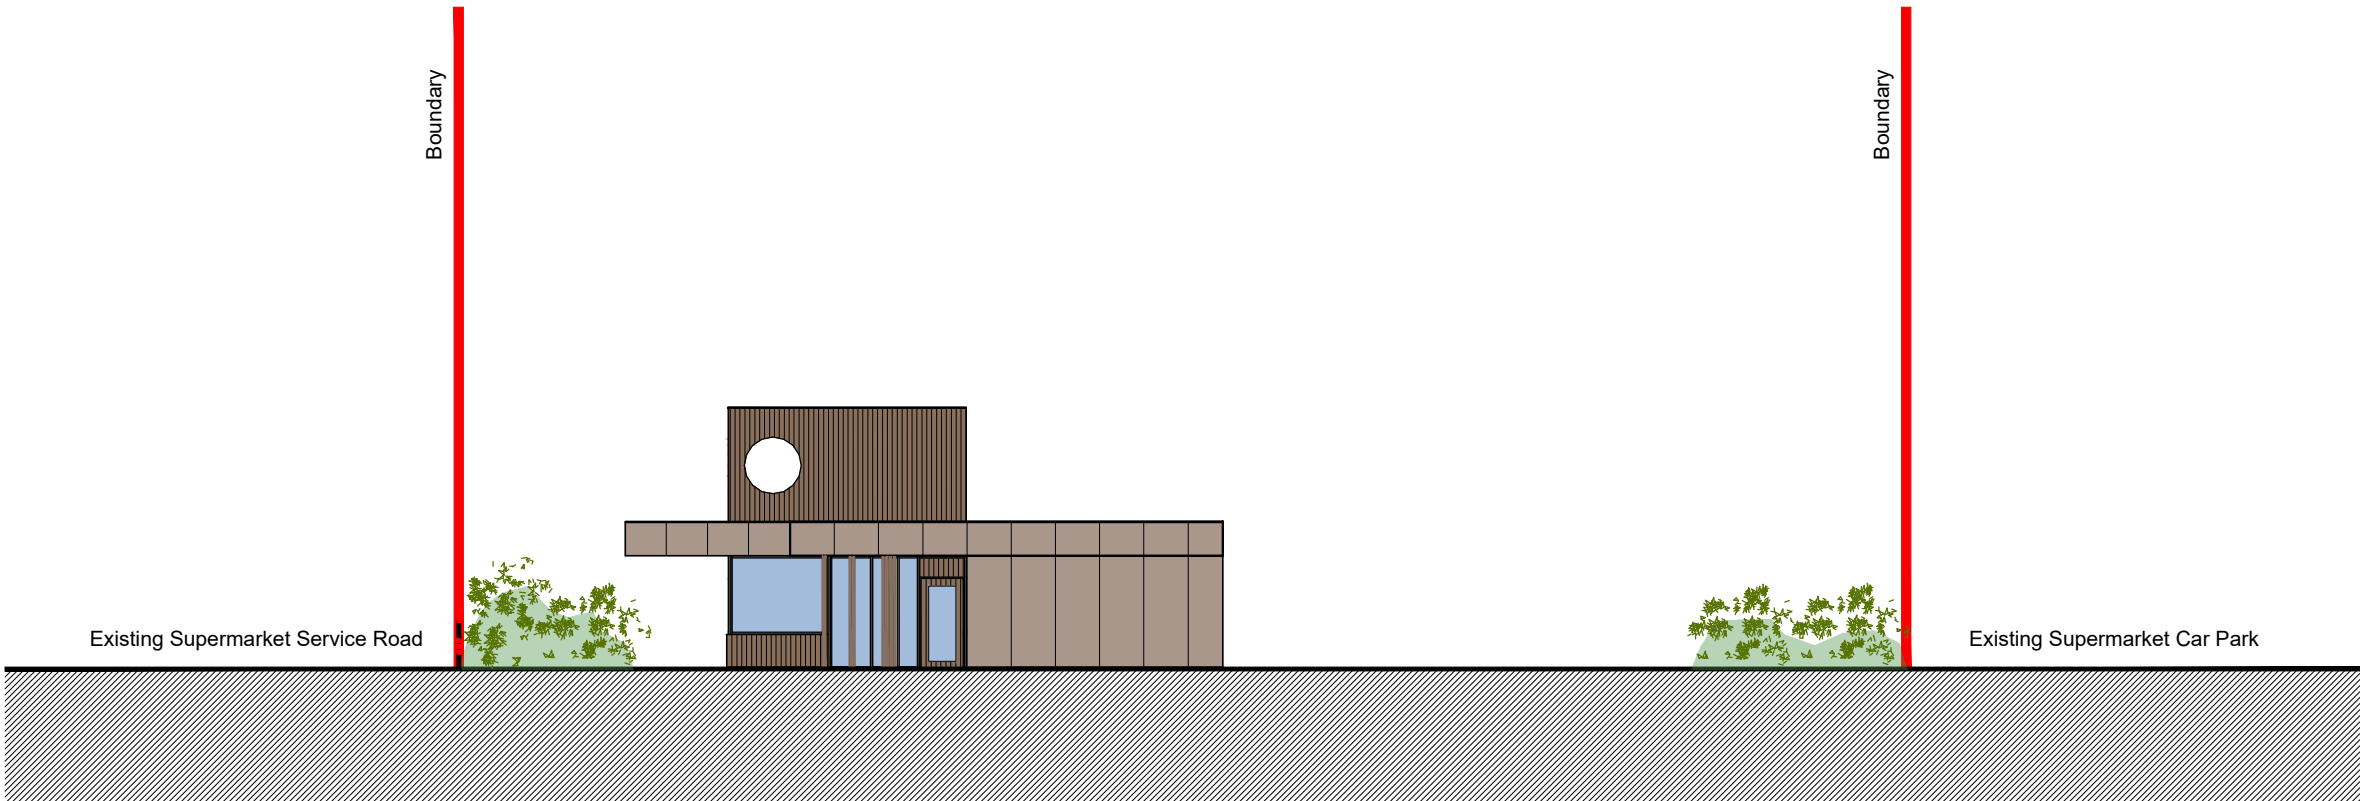


South Elevation

Scale 1:200

 


East Elevation

Scale 1:200

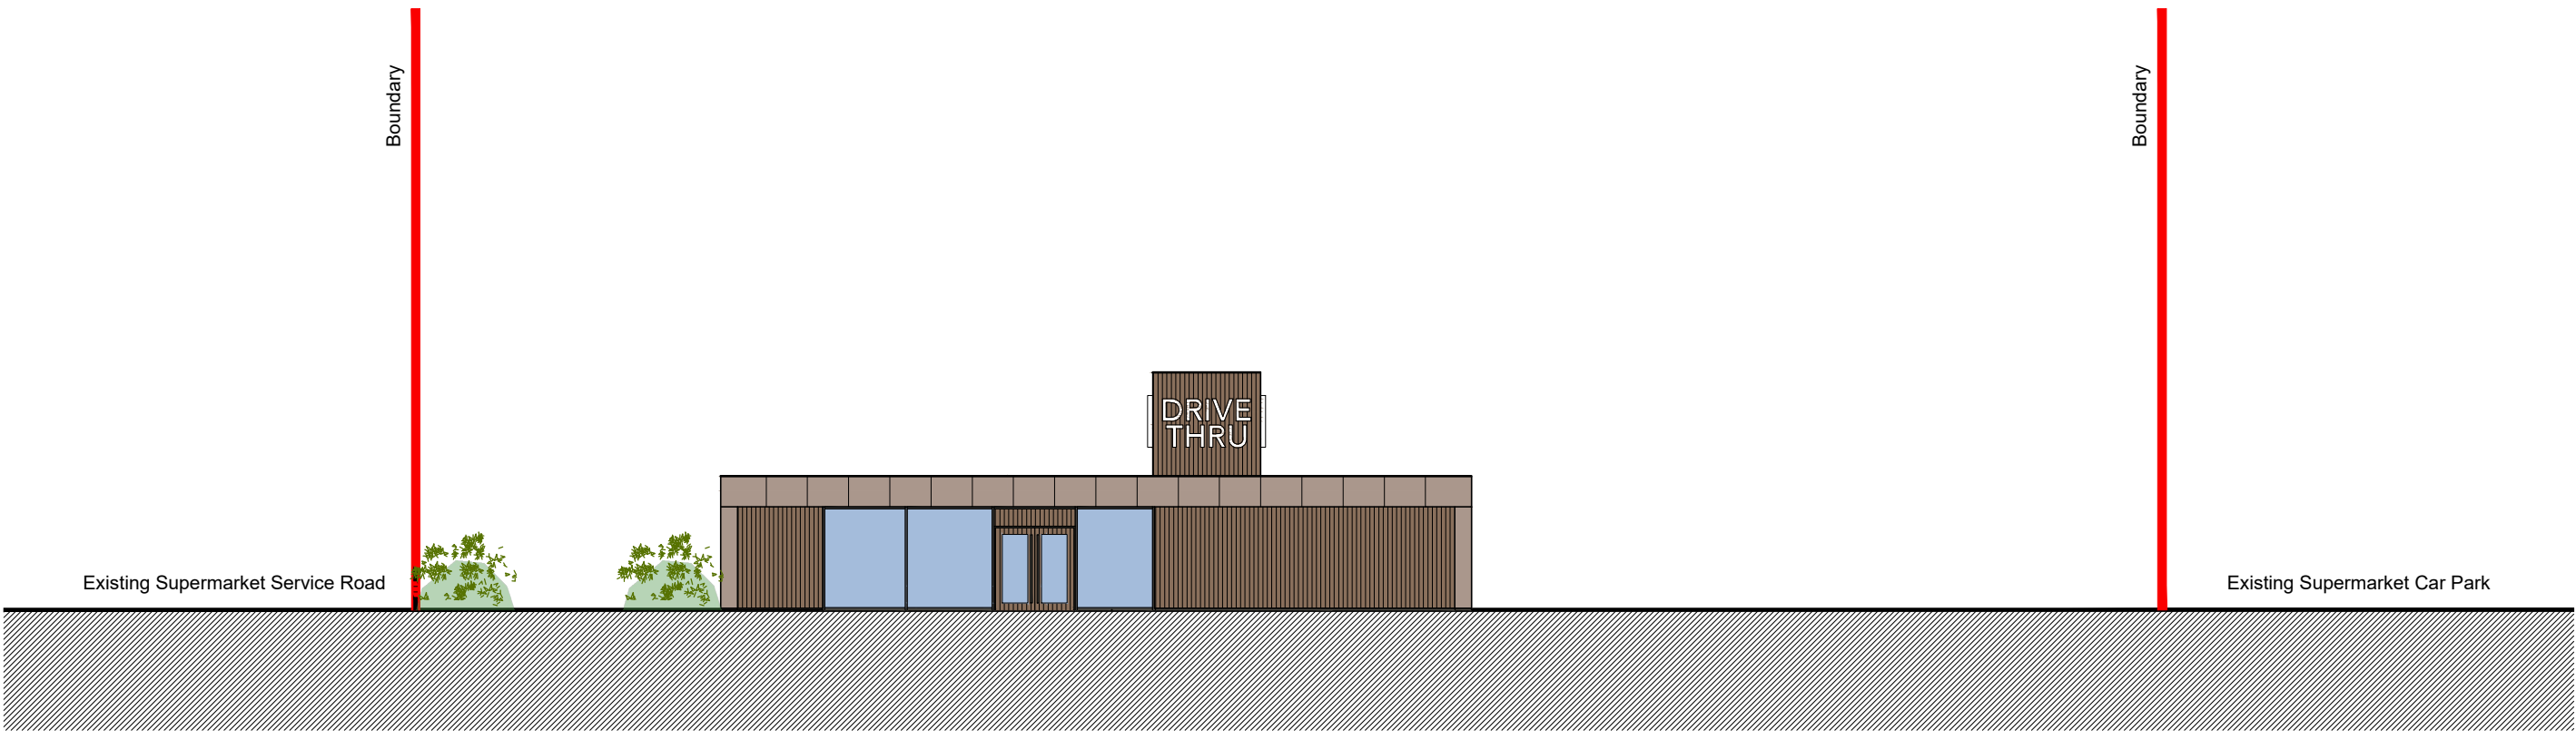

North Elevation

Scale 1:200

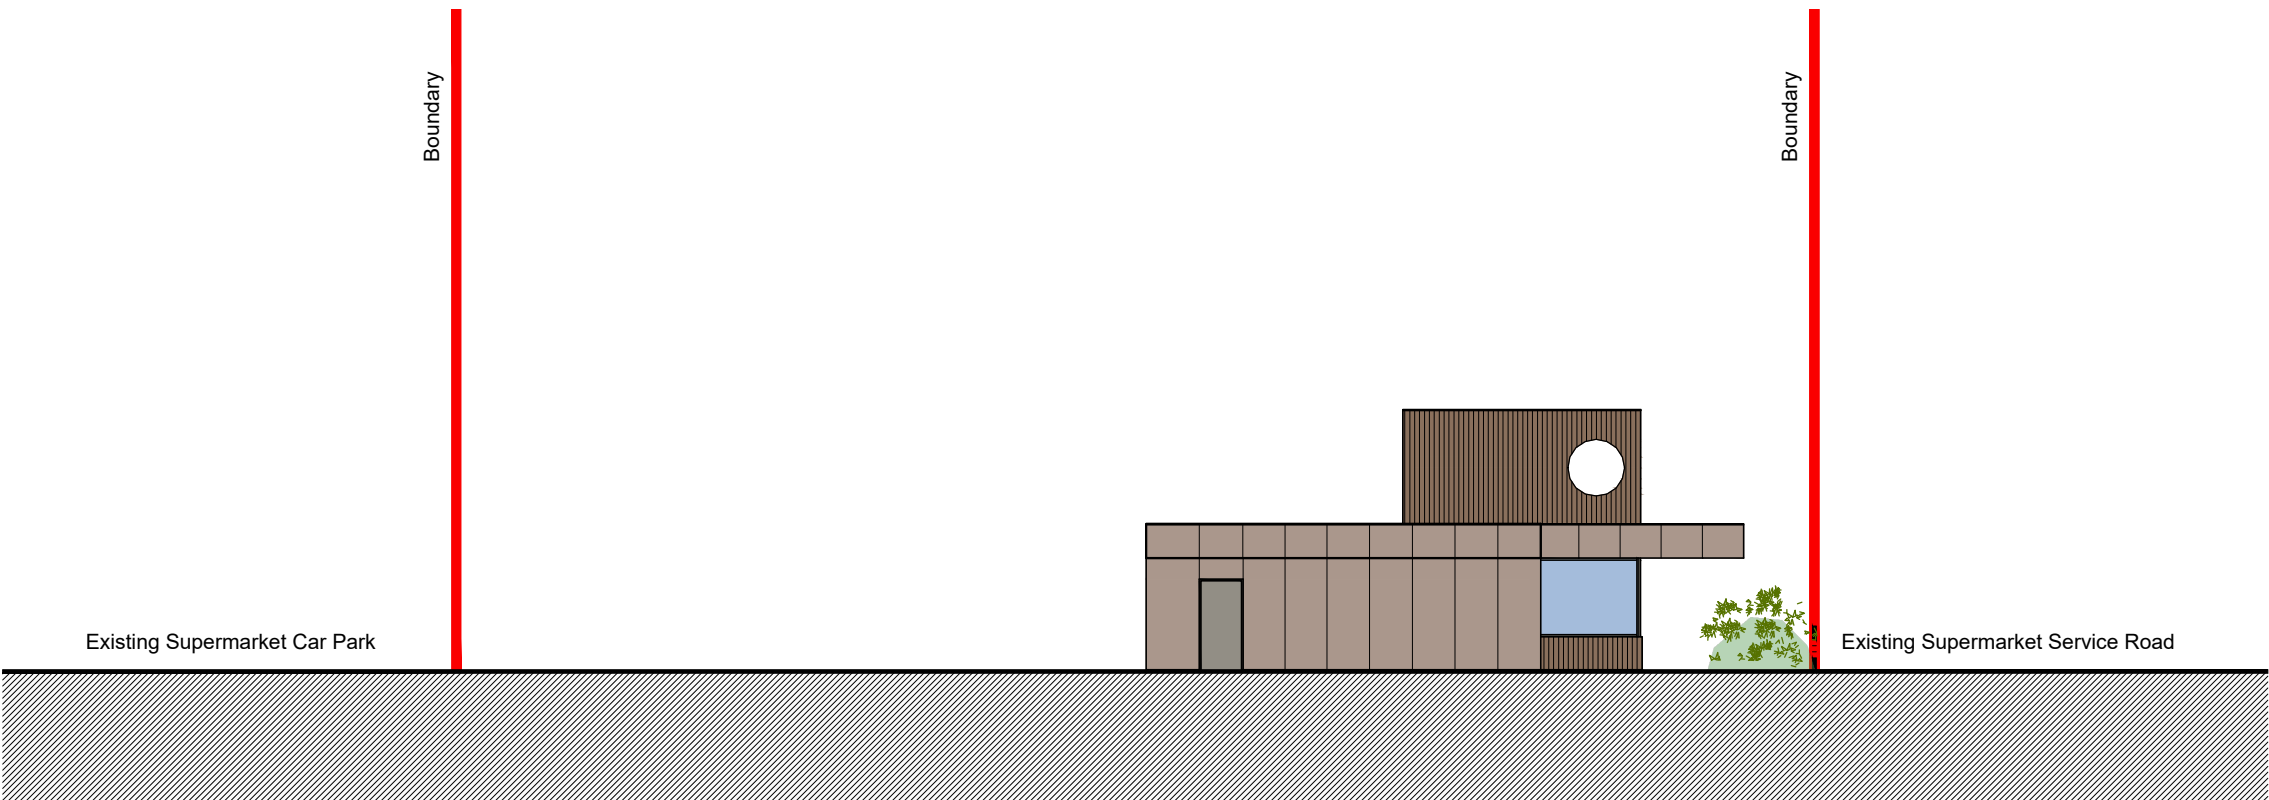

West Elevation

Scale 1:200

REVISIONS	
CLIENT	EURO GARAGES LTD
PROJECT	ASDA PILSWORTH PILSWORTH ROAD BURY, BL9 8RS
TITLE	PROPOSED SITE ELEVATIONS
DATE	06.09.22
SCALE	1:200 @ A1
JOB ID	1953
DWG	7