

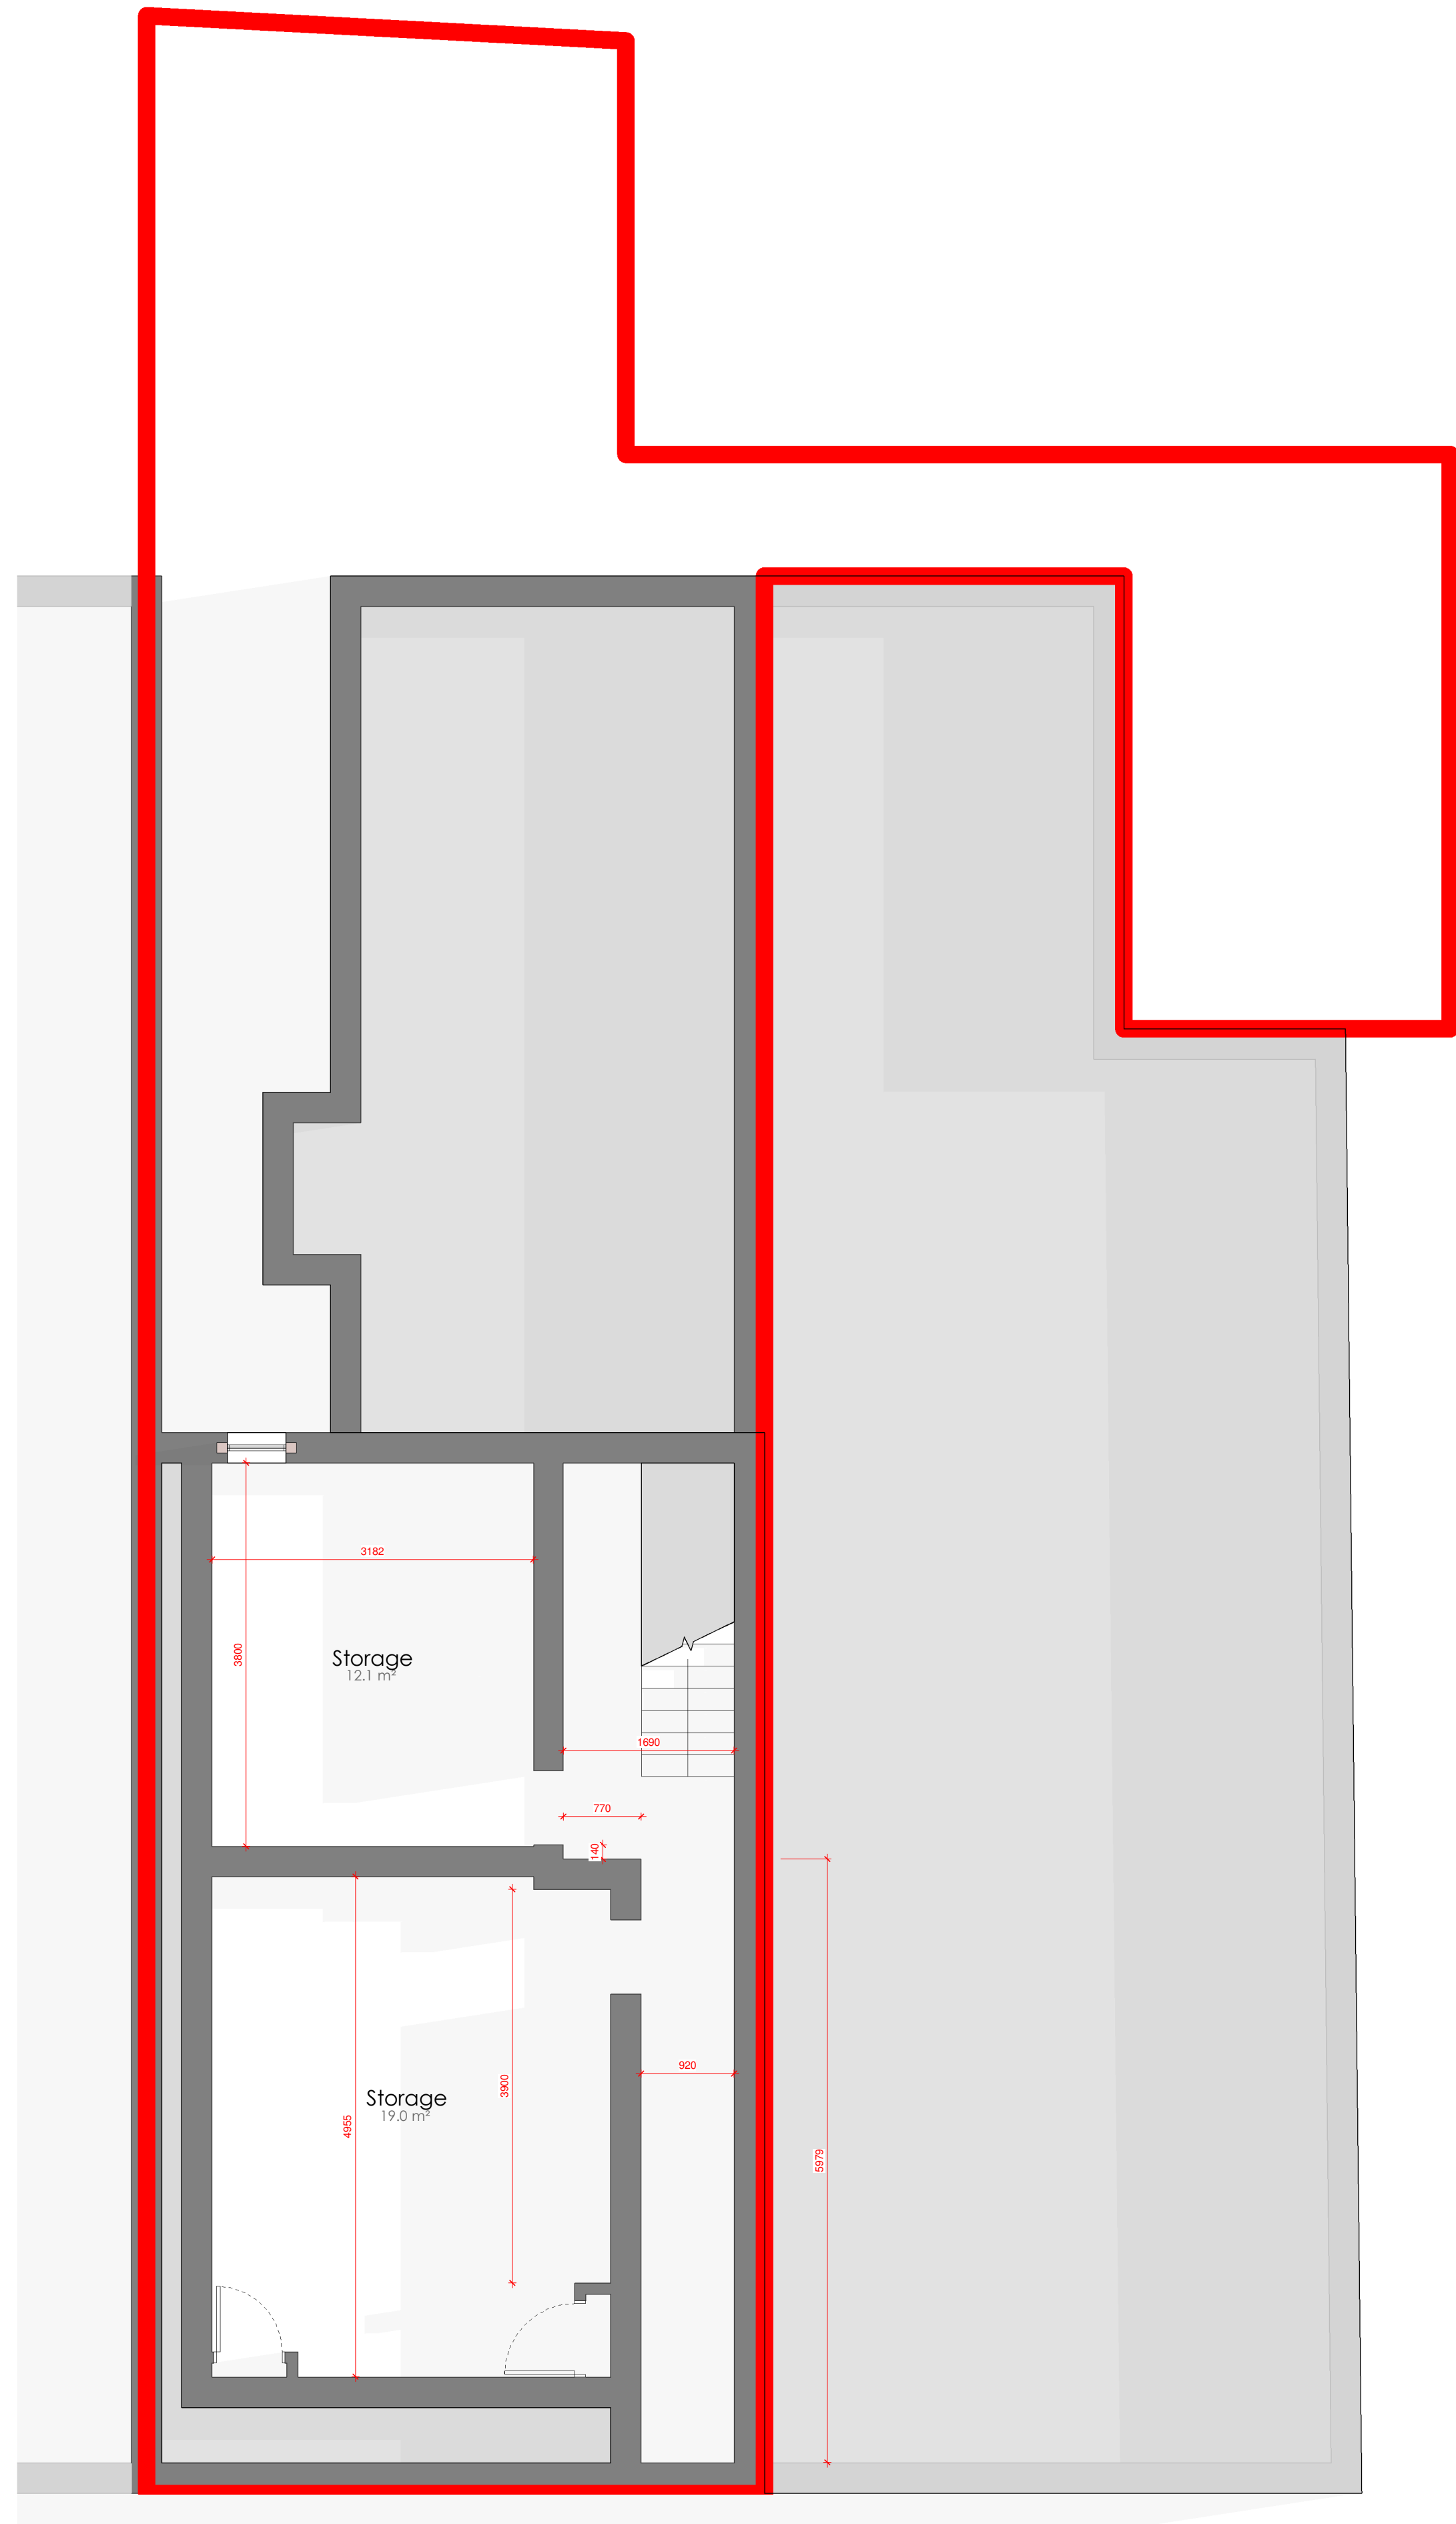


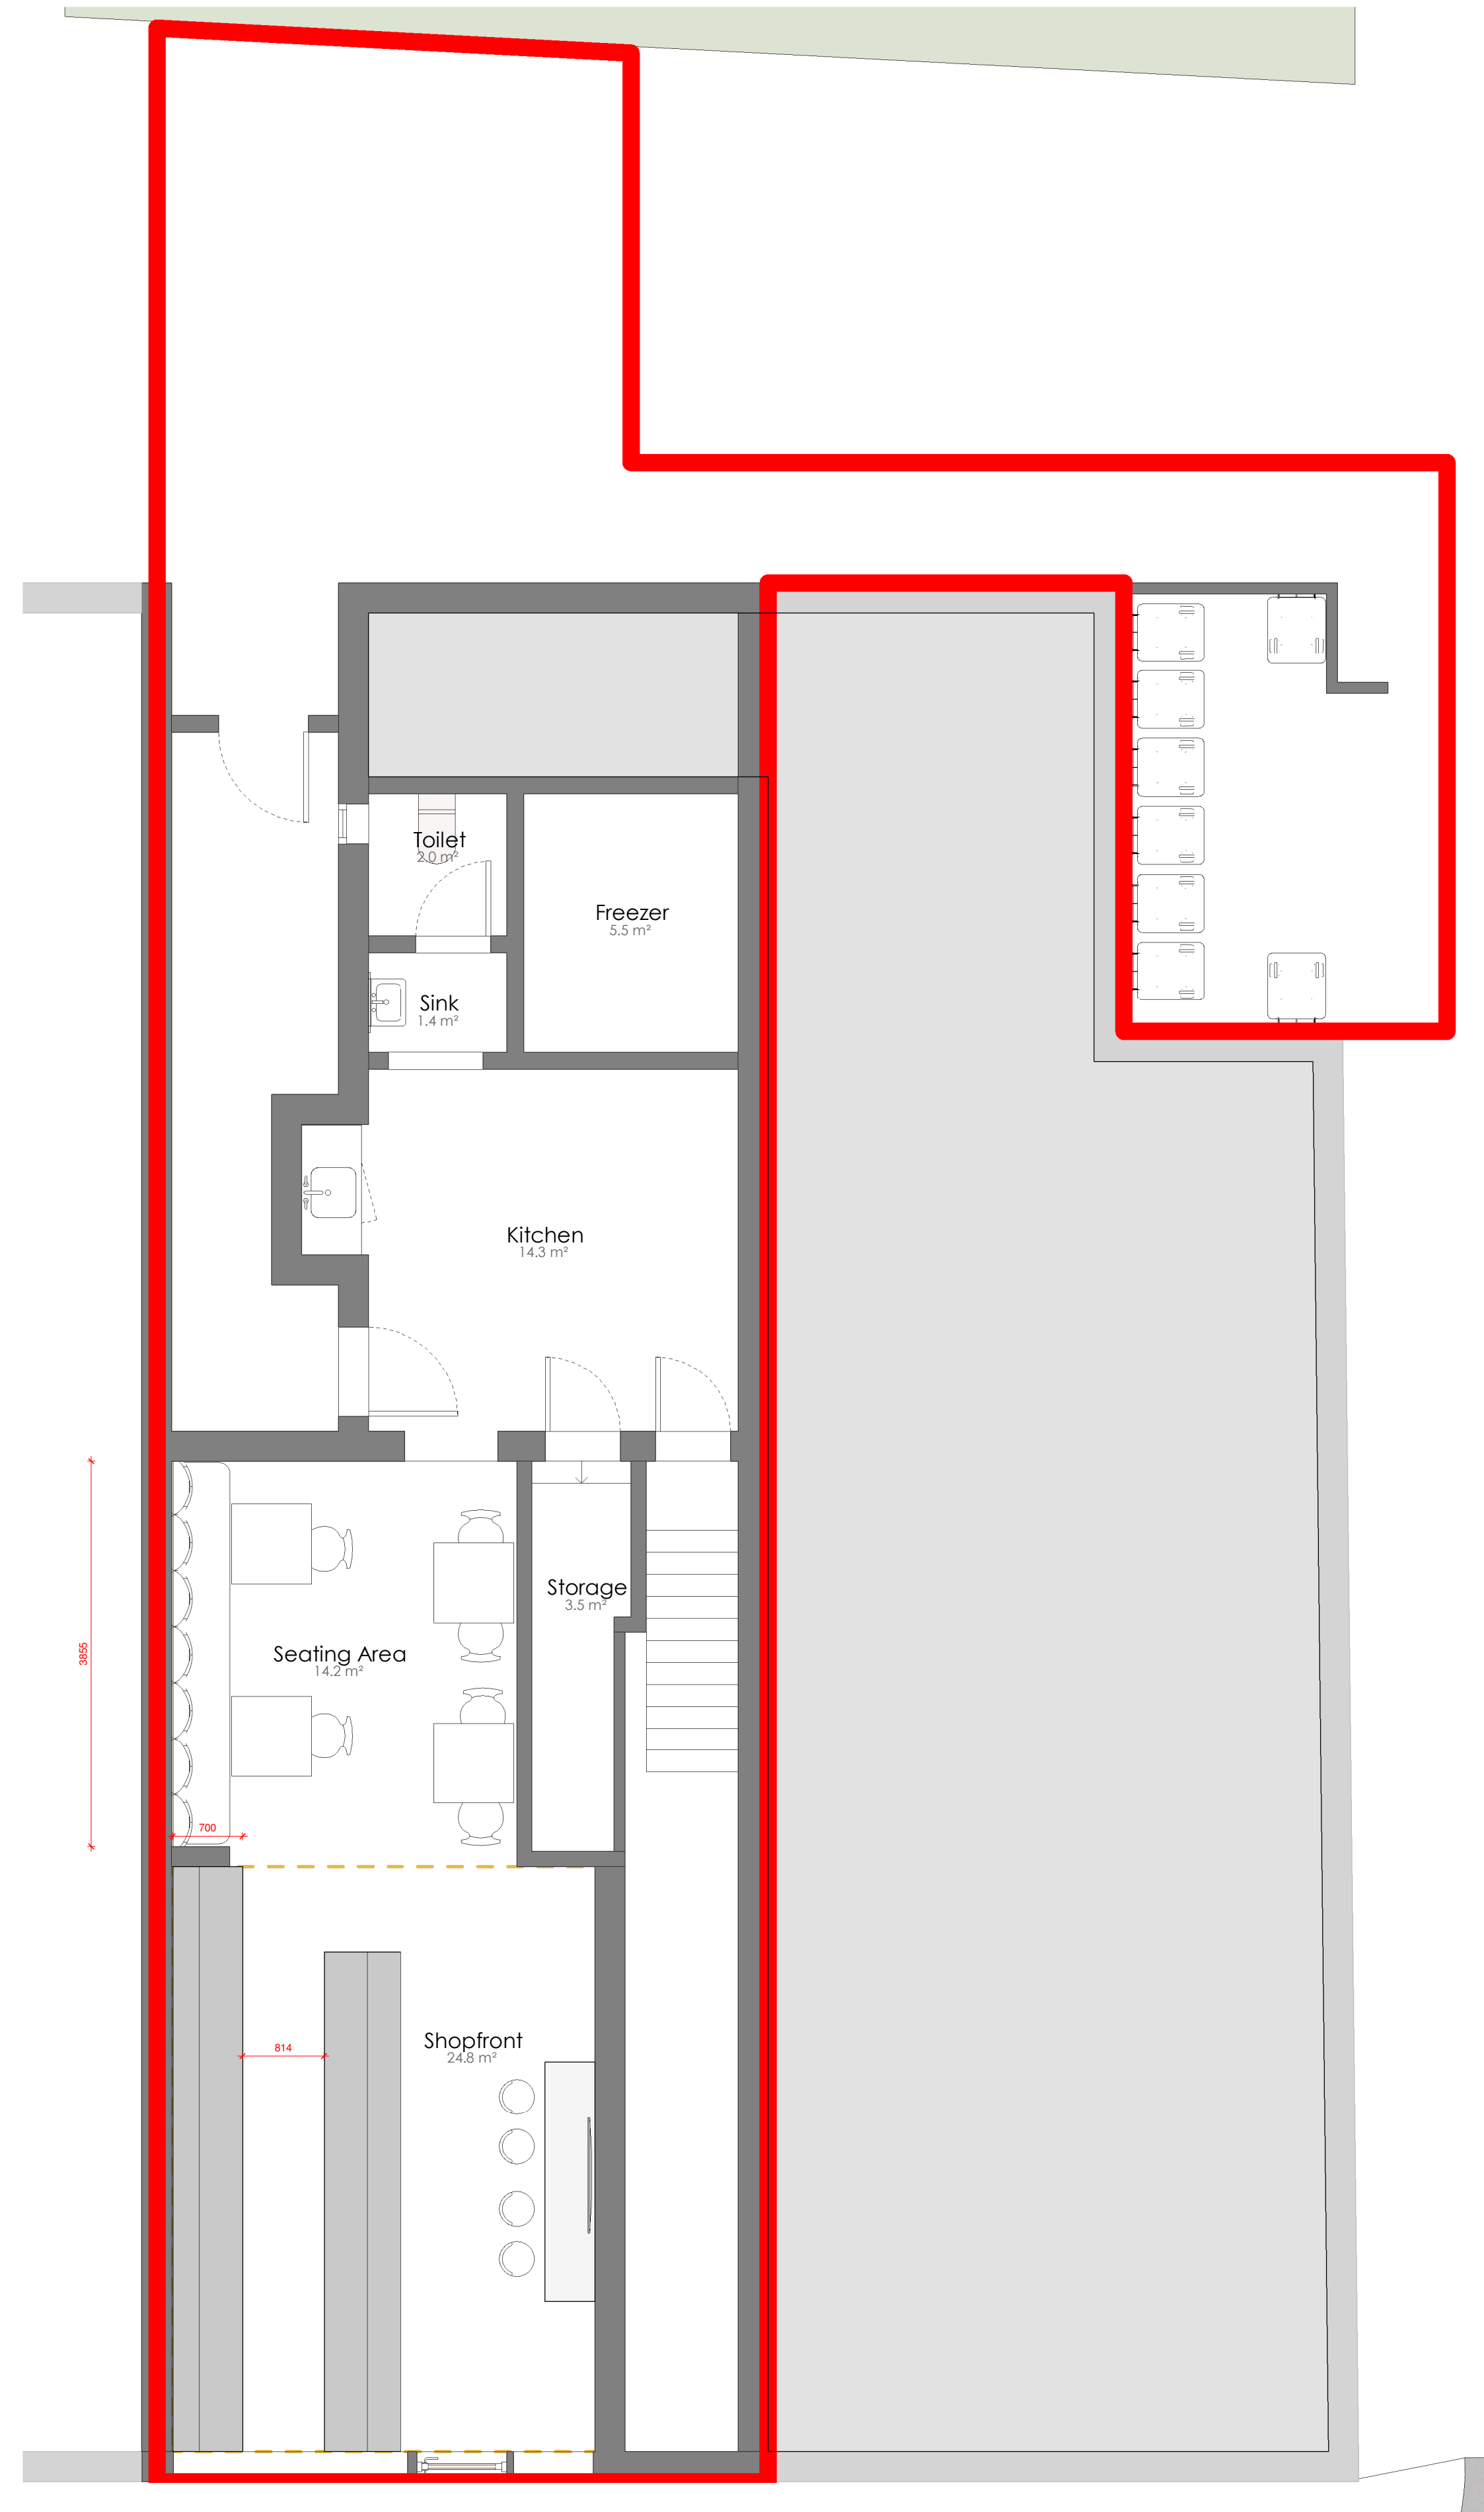



1 Basement
1 : 50

SCALE 1 : 50
0 1m 2m 3m

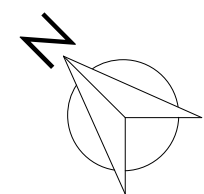

2 Ground Floor Plan
1 : 50

SCALE 1 : 50
0 1m 2m 3m

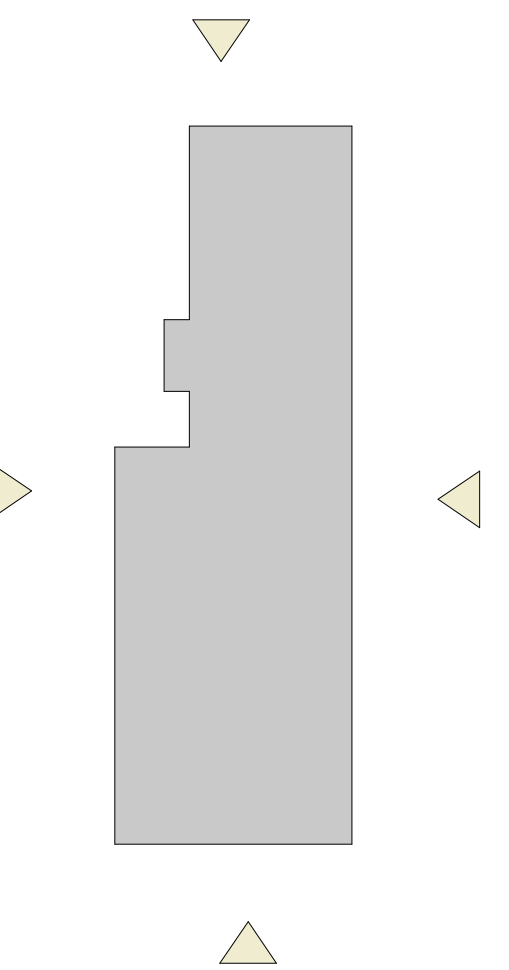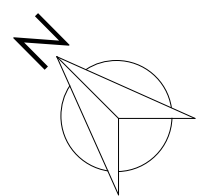

C Planning Site/Bins 03/07/26
A 1st Issue 29/05/26
Rev Description By Date

MUSE
Architects

422 Bury New Rd, M25 1BD

PROJECT:
Existing Floor Plans

DRAWING TITLE:

DRAWING STATUS: Information

DRAWN: CKJ I CHECKED: MM

APPROVED: MM I DATE: 26.01.26

SCALE: 111_A1.01 C REV: (A1)