

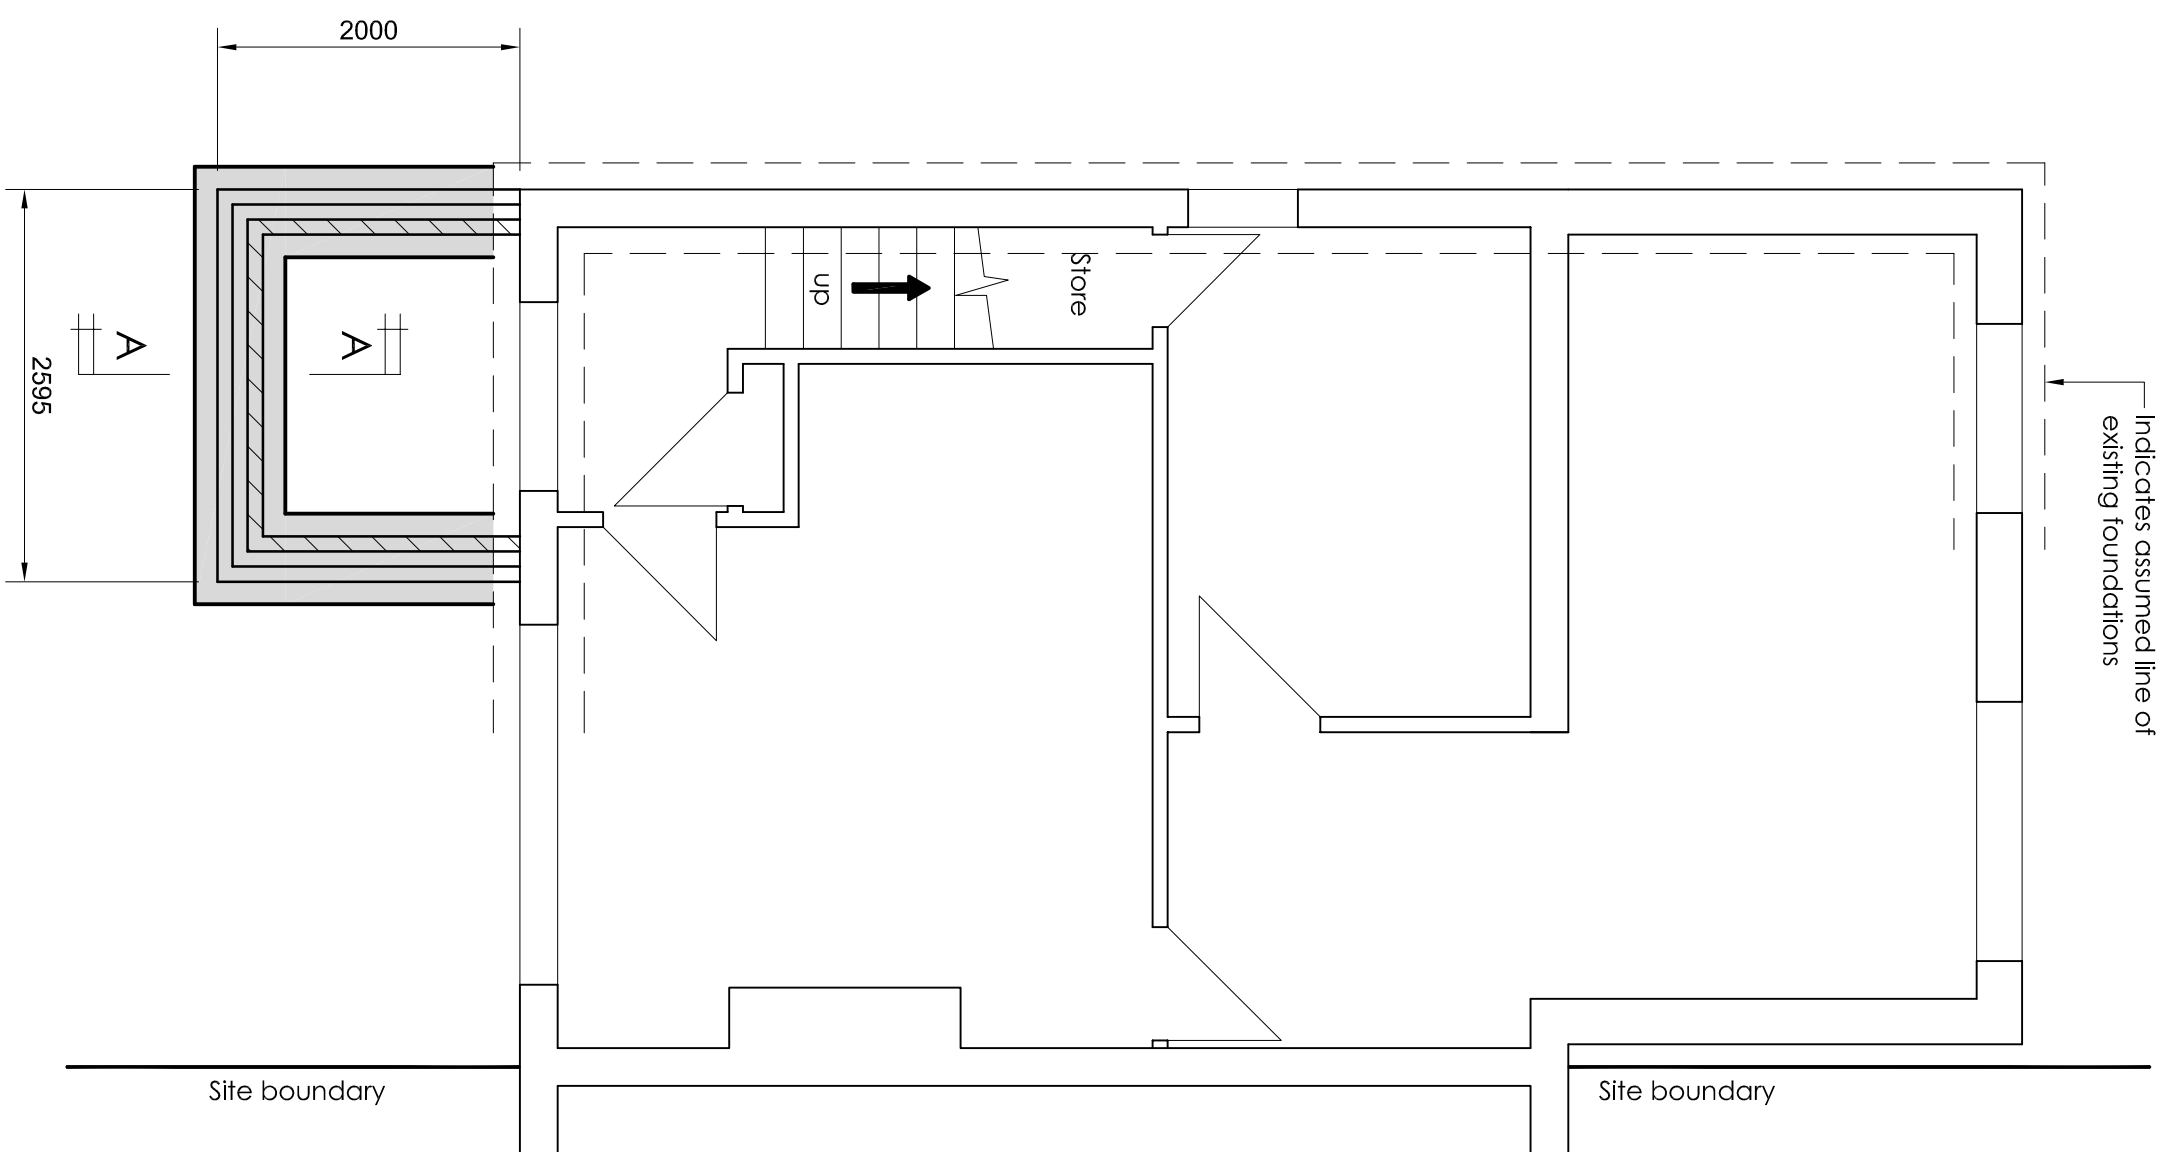


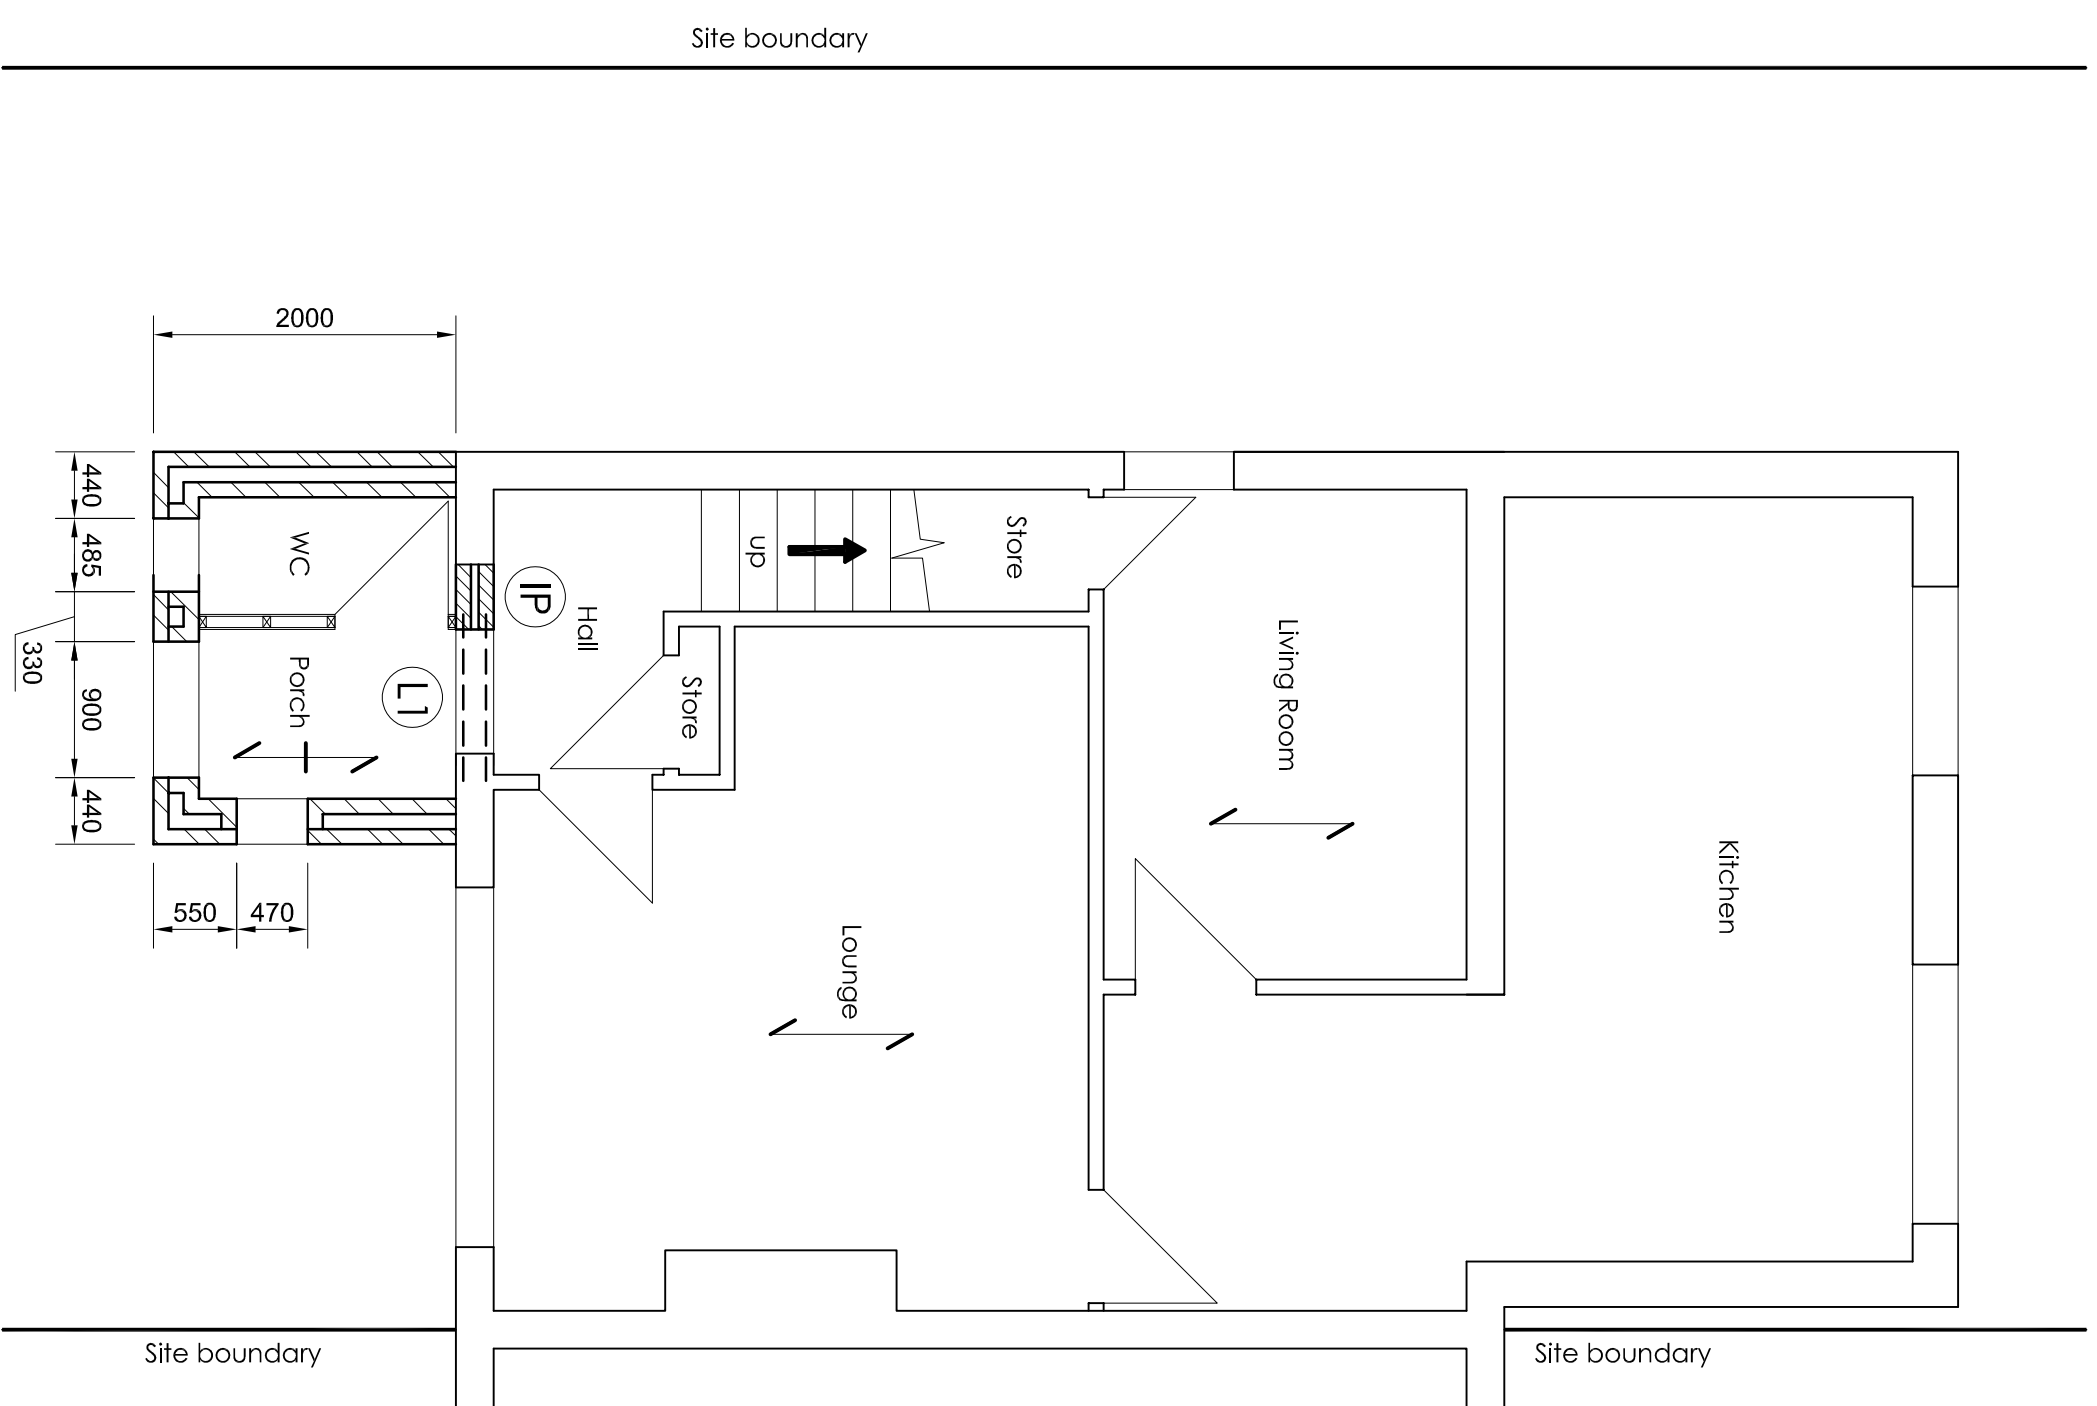


PROPOSED FOUNDATION PLAN 1:50

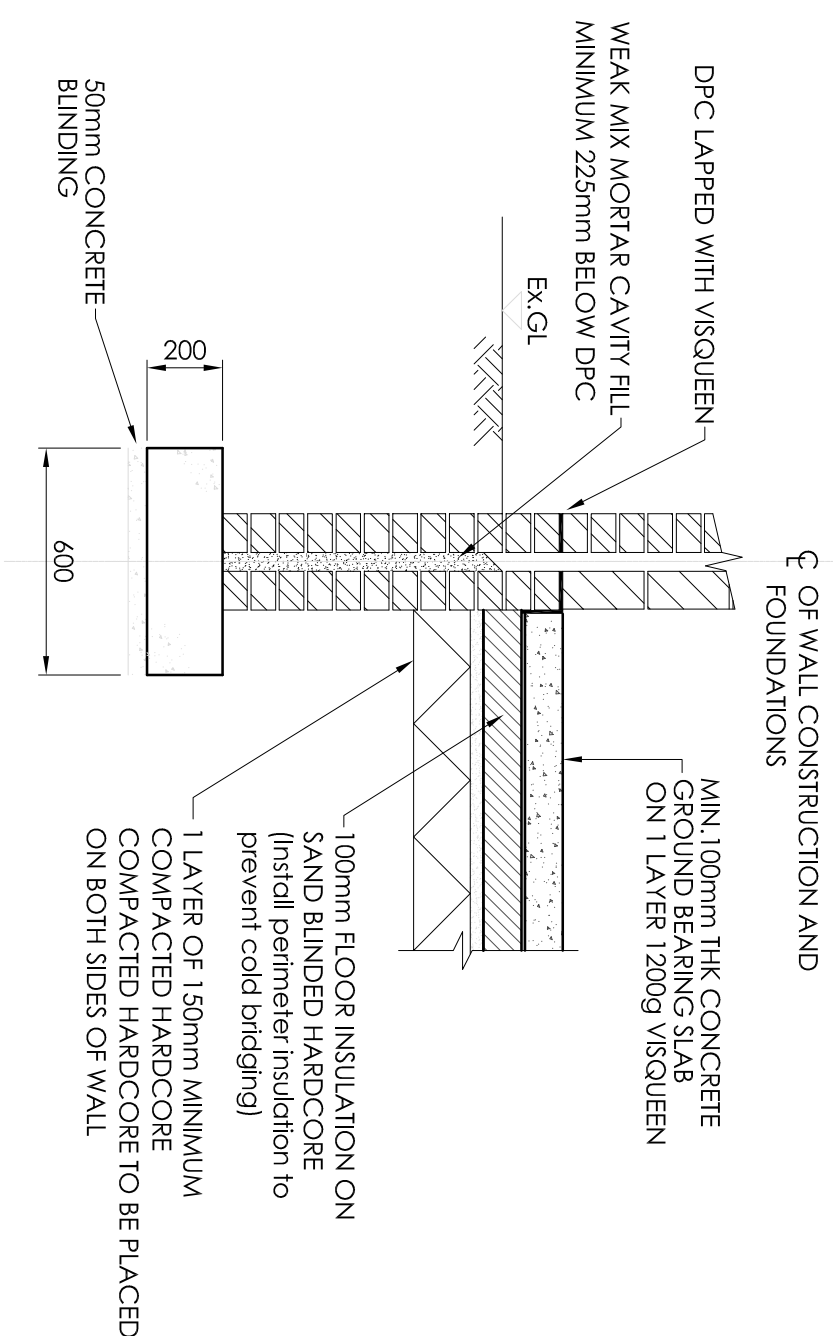

PROPOSED GROUND FLOOR PLAN 1:50

KEY	
	Indicates assumed span of existing first floor suspended timber joists to be confirmed on site)
	Indicates span of new mono-pitched roof rollers (and ceiling joists to porch) - 50M150mm deep of C16 of 400mm centres
	Indicates existing ground floor wall to be removed
	2No. Naylor Iminel re R6, 1100mm wide x 145mm deep)
	Existing opening blocked up using brickwork fully bonded to existing masonry

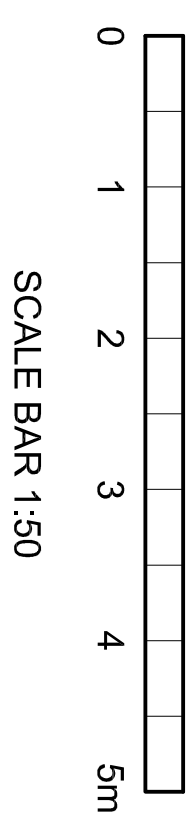

A	12.10.21	First Issue
---	----------	-------------

28 CHEVLOT CLOSE
RAMSBOTTOM
BURY

**PROPOSED SINGLE STOREY FRONT
EXTENSION**
submitted for Planning and
Building Regulation Approval
(Sheet 1 of 2)

Drawing Status: For Approval

Date issued: October 2021		Dig No. BR02
Revisions		
A	12.10.21	
		Scale: As shown