



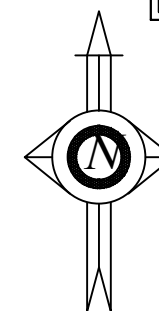

FRONT ELEVATION

GABLE ELEVATION

REAR ELEVATION

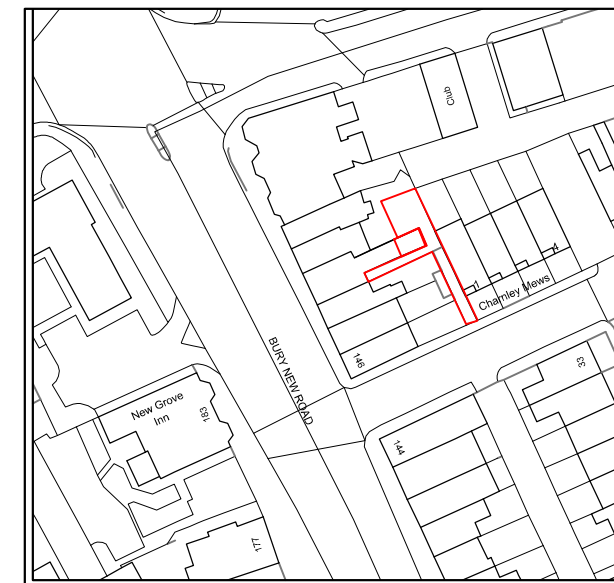

LOCATION PLAN
scale 1:1250

A) FIRST FLOOR OFFICE EXT.N ADDED 14.07.2026 JK


ALL DIMENSIONS TO BE CHECKED ON SITE
PRIOR TO ORDERING OR ERECTING MATERIALS
DO NOT SCALE.

J.KENDAL
9 SOUTH SQUARE
THORNTON-CLEVELEYS
FY5 1JP
Tel No. 01255 857962
Mob No. 07703 348857
Email jk@kendal.co.uk

PROPOSED GARAGE / STORE, F.F.L. EXT.N
to REAR OF 152 BURY NEW ROAD

CLIENT
RH. KENNEDY PROPERTIES LTD
152 BURY NEW ROAD
WHITEFIELD M45 6AD

REV. A	DRG.NO. JK / 1025_001
DATE MAY 2018	SCALE 1:100 @ A3

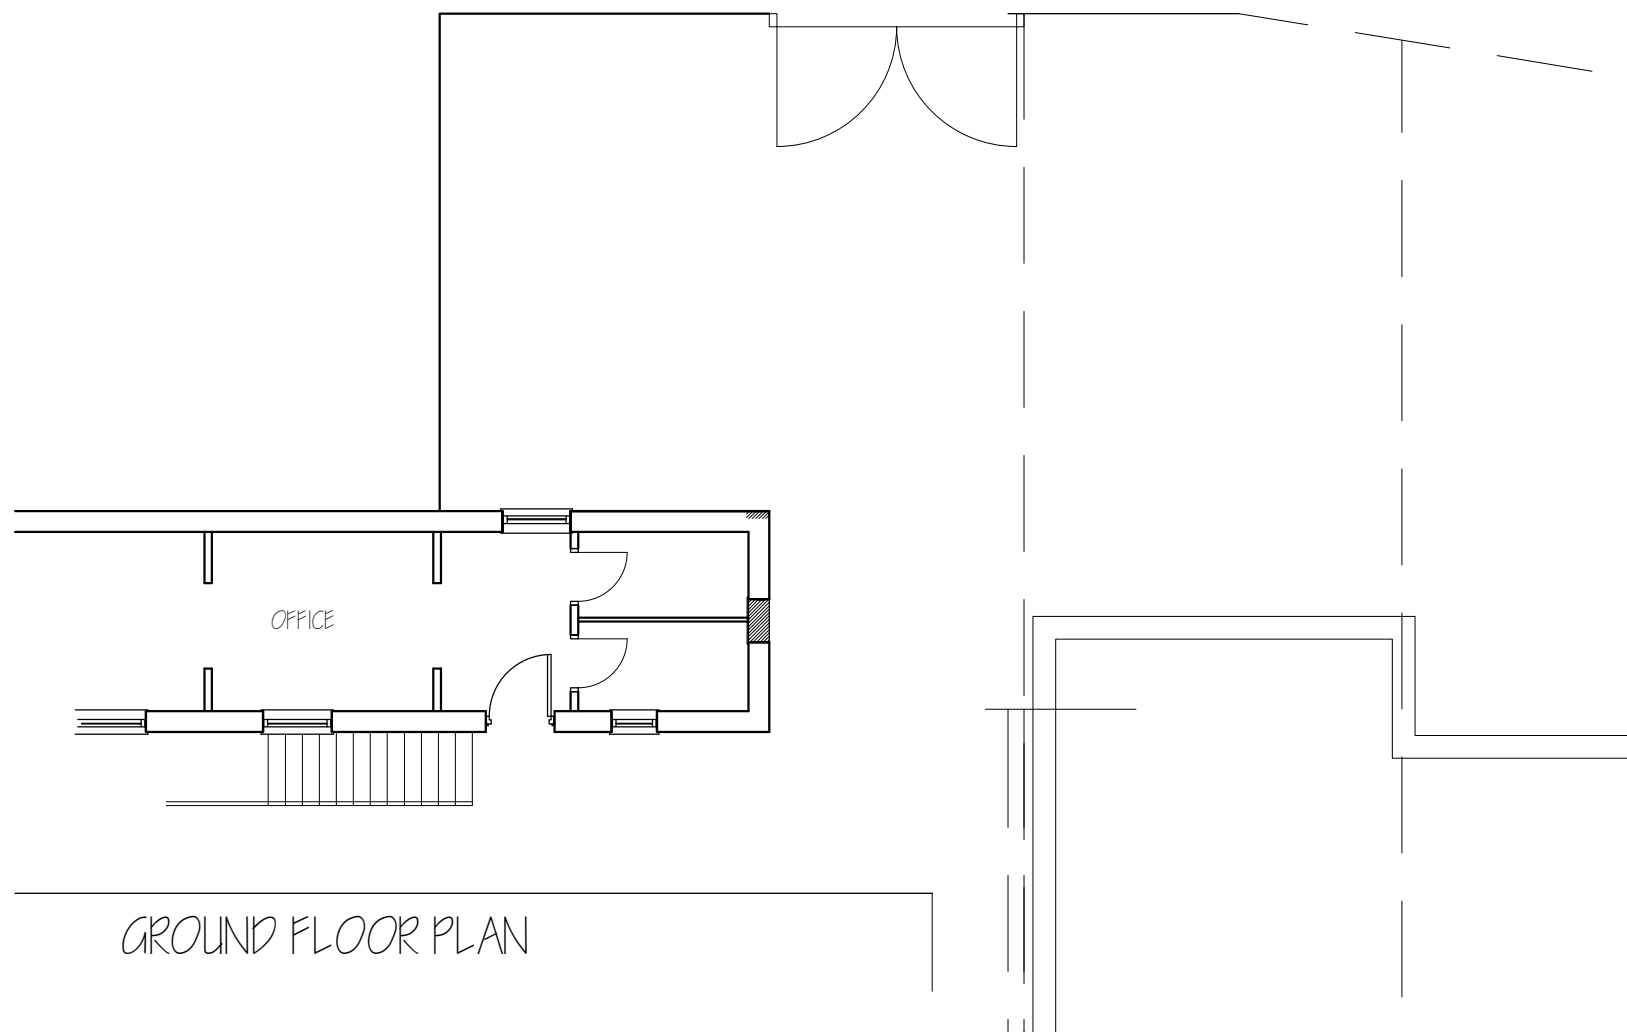

GROUND FLOOR PLAN

LAYOUT AS EXISTING

