


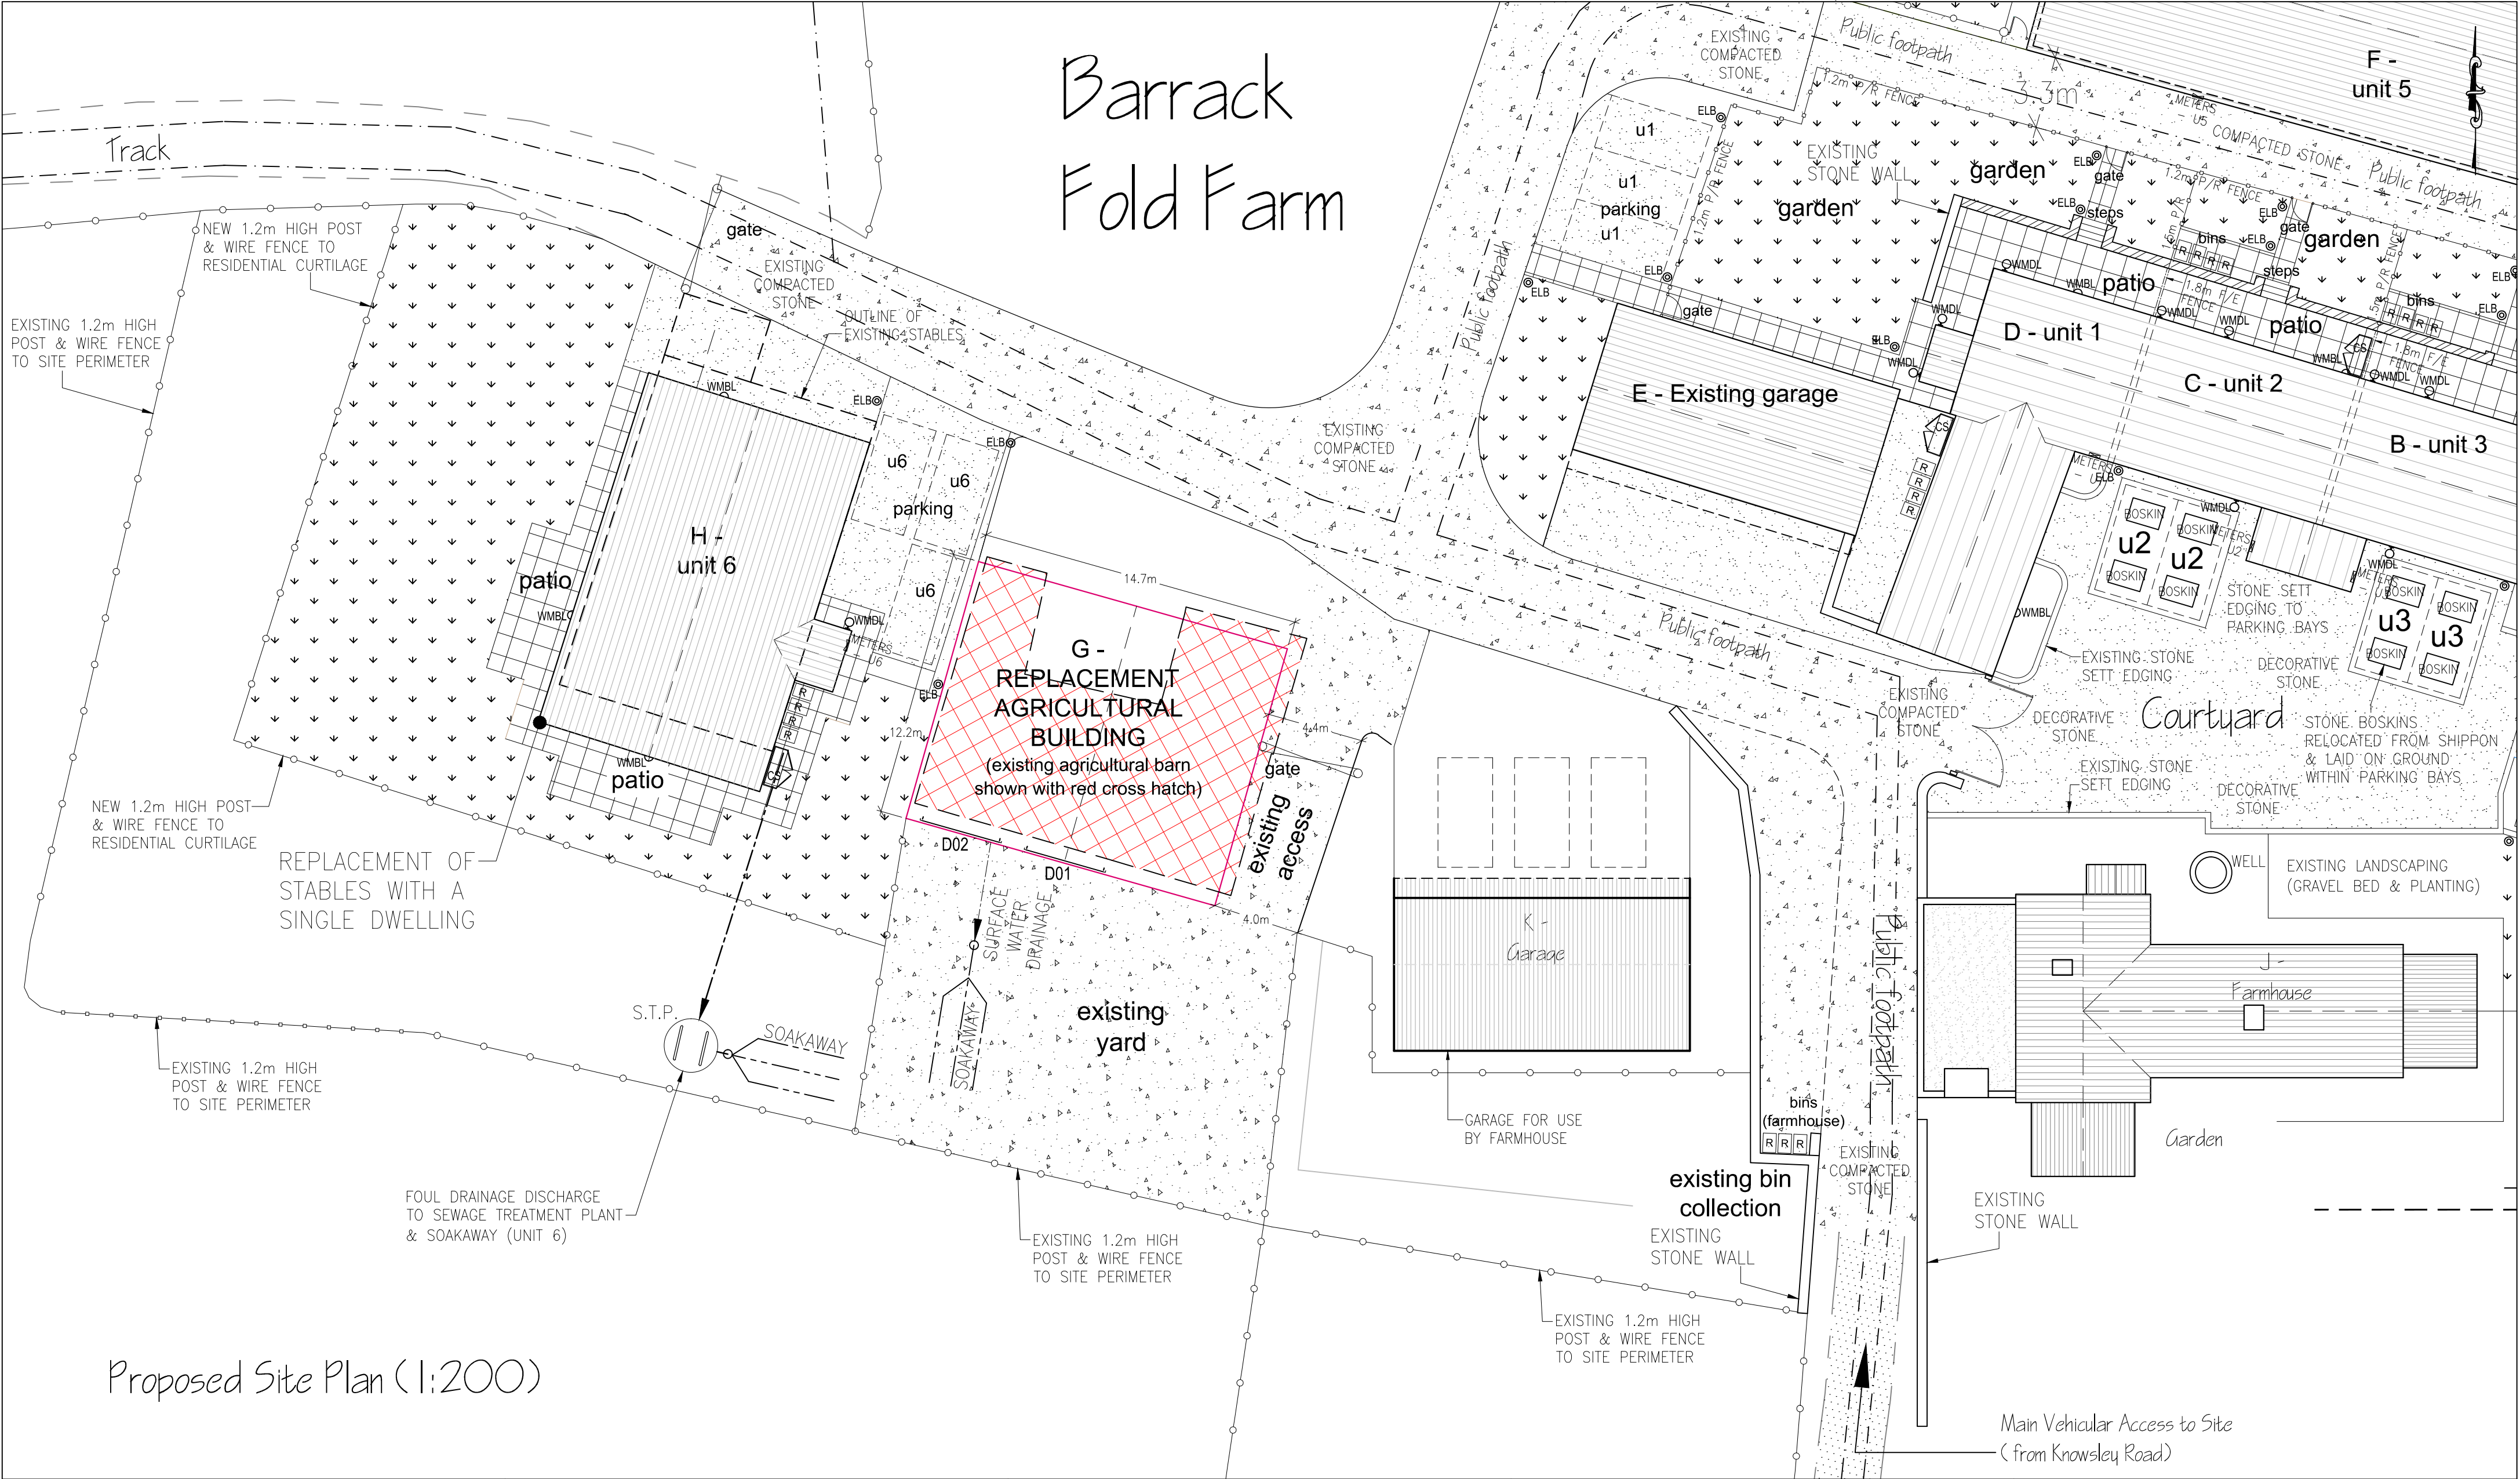

Proposed Site Plan (1:200)

Amendments				Project			
				Title			
				REPLACEMENT AGRICULTURAL BUILDING AT BARRACK FOLD FARM, OFF KNOWSLEY ROAD, AINSWORTH, BL2 5PU~			
				Client			
				MR C. D. DUDLEY			
				Dwg. No.			
				23/1323/281 – PROPOSED SITE PLAN			
				Date	Plot Scale	Drawn by	Status
				17.03.2025	A2@1:200	JPE	PLANNING