


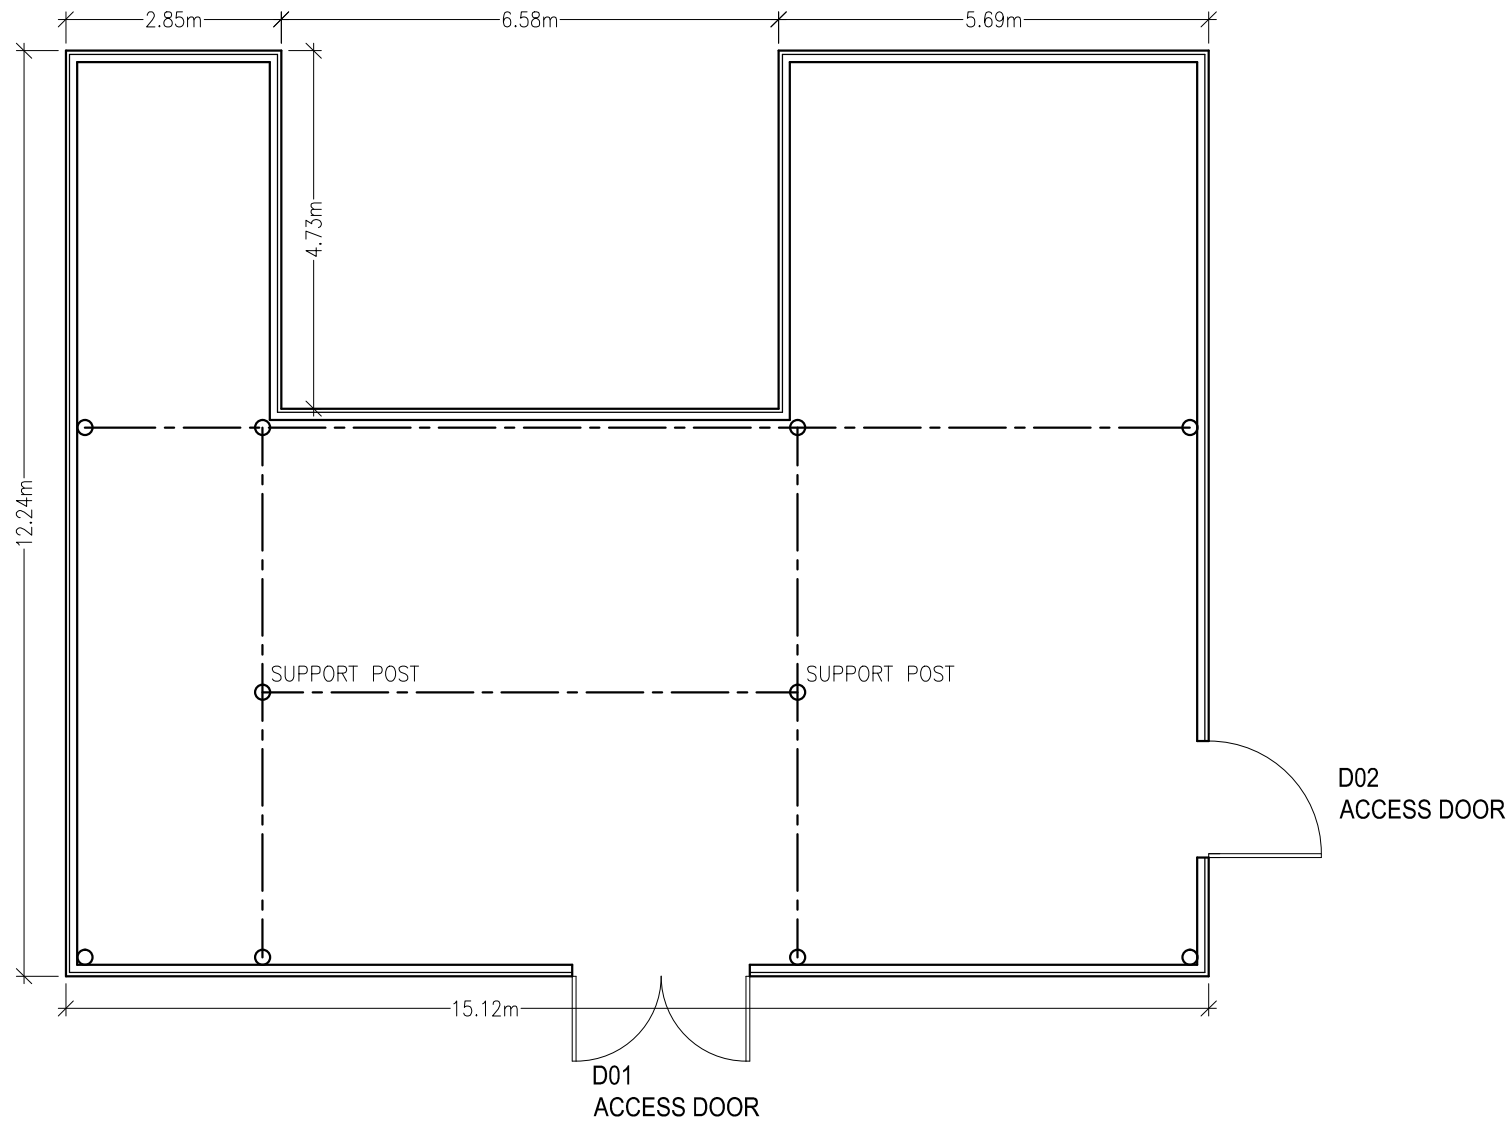

FLOOR LAYOUT PLAN (1:100)

Amendments			
Title REPLACEMENT AGRICULTURAL BUILDING AT BARRACK FOLD FARM, AINSWORTH, BOLTON~			
Client MR C. D. DUDLEY			
Dwg. No. 25/1323/272 – EXISTING FLOOR PLAN			
Date 21.01.2025	Plot Scale A3@1:100	Drawn by JPE	Status PLANNING
JPE CONSULTANCY LIMITED ARCHITECTURAL DESIGN & PLANNING 9 Woodend Drive, Stalybridge, Cheshire, SK15 2SF Telephone 07875 627 988 jim@jpeconsultancy.co.uk			