


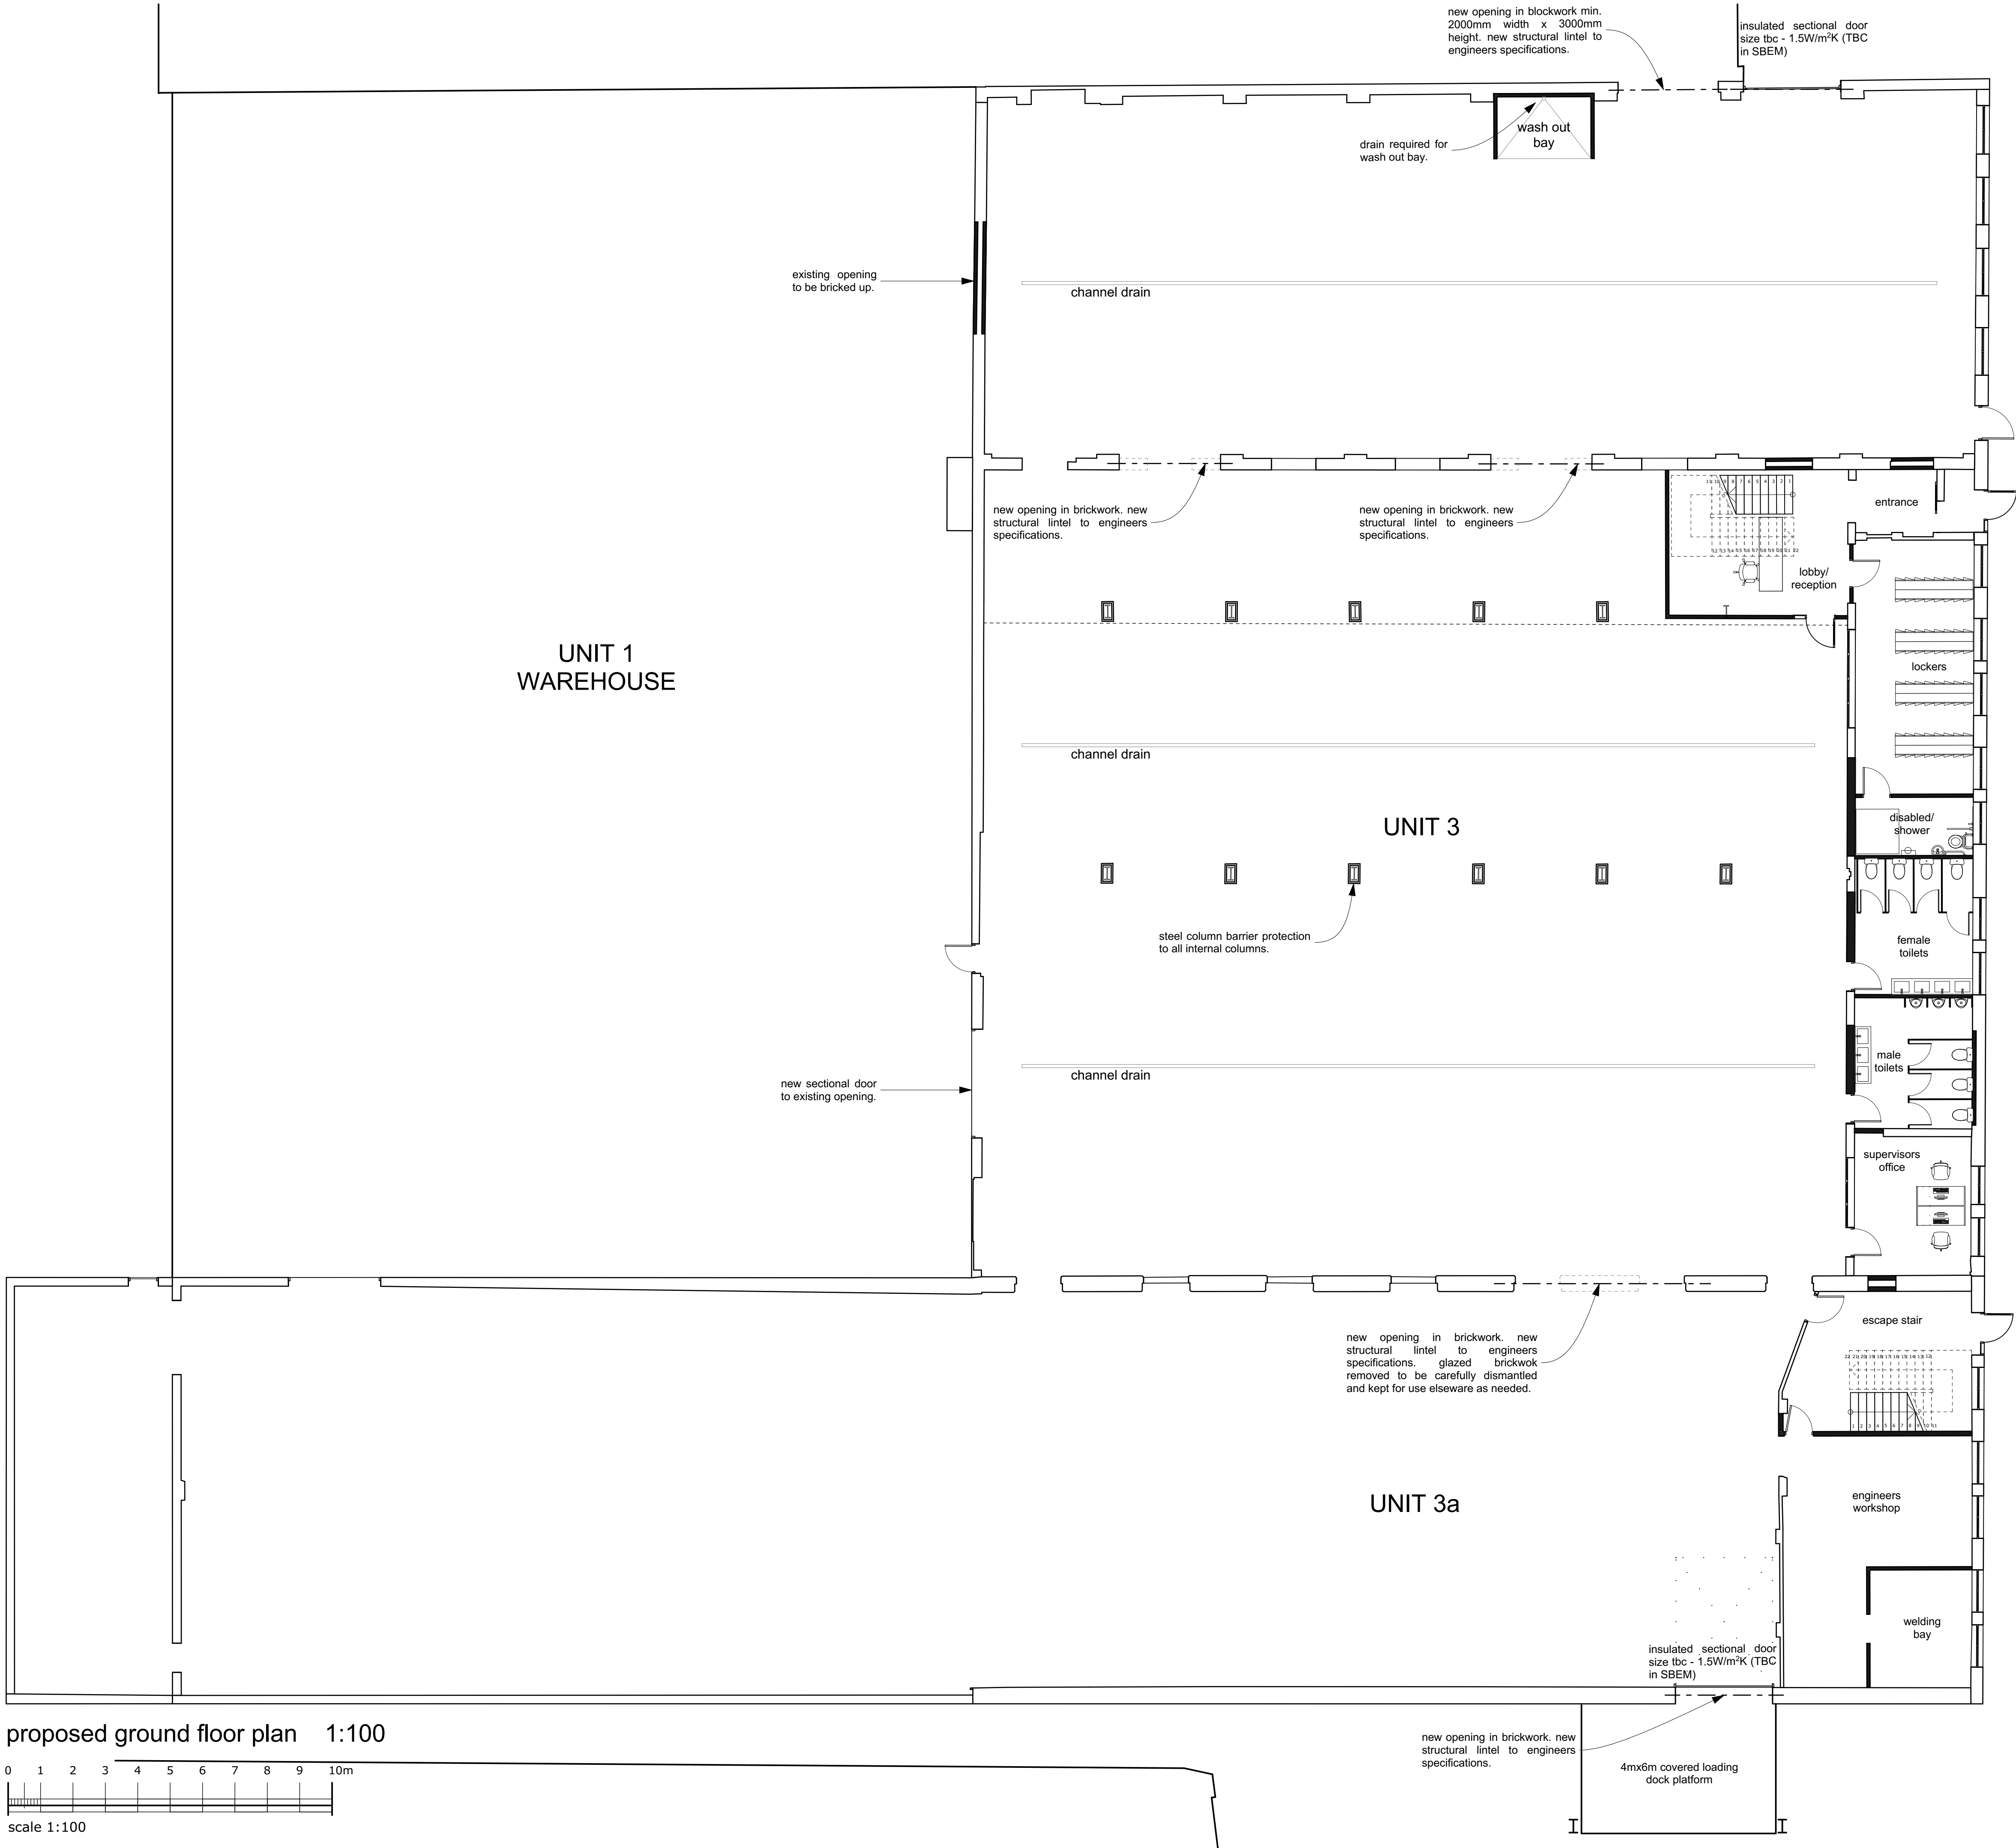

issue: © copyright in this drawing is vested in campbell driver partnership limited

A: original issue
B. 01.12.21 - plans amended following site meeting.
C. 06.12.21 - drain added to wash bay.
D. 15.12.21 - shutter door to unit 3a relocated and external loading dock size updated.

campbelldriverpartnership
architects

client: M Stone Propoerty and Development

project: Faith in Nature

miller street, higher ainsworth, radcliffe

sheet: proposed ground floor plan

job no: 20.173.003
dwg no: 003
D

scale: 1:100 @ A1

date: capricorn park
blackwater road
blackburn bb1 5qr
t: 01254 297700

drawn: e: design@cdpartnership.co.uk