



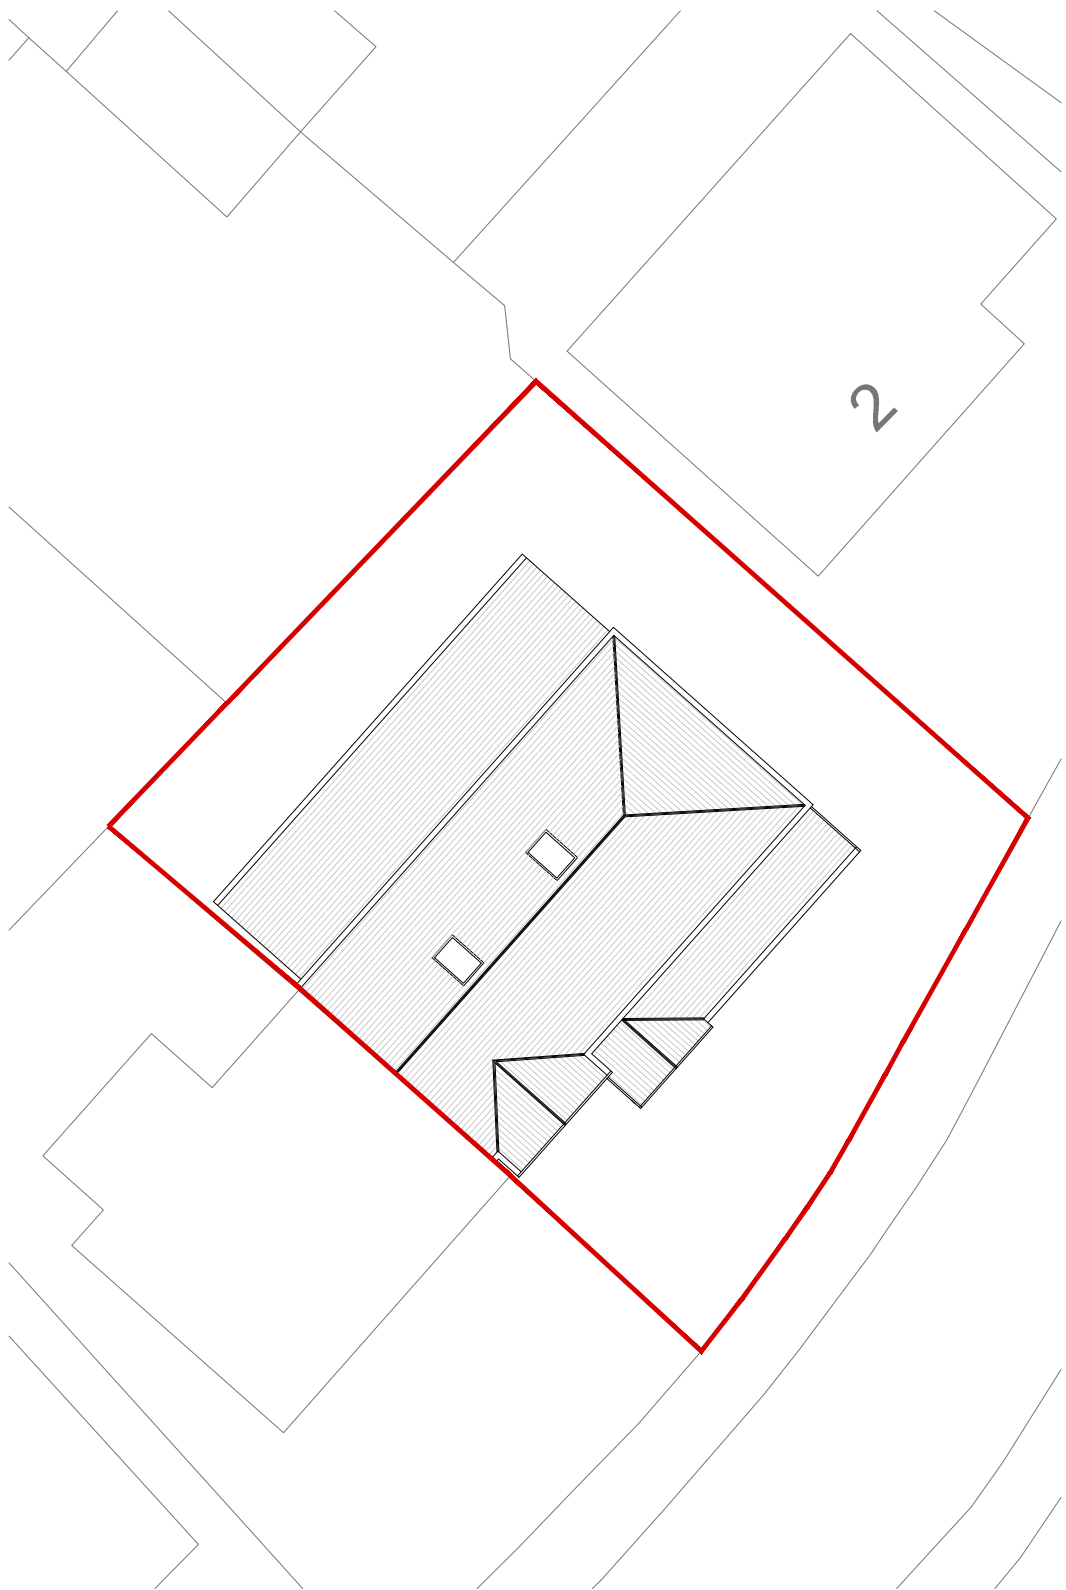


01 Existing Site Plan
Scale 1:200 @ A3

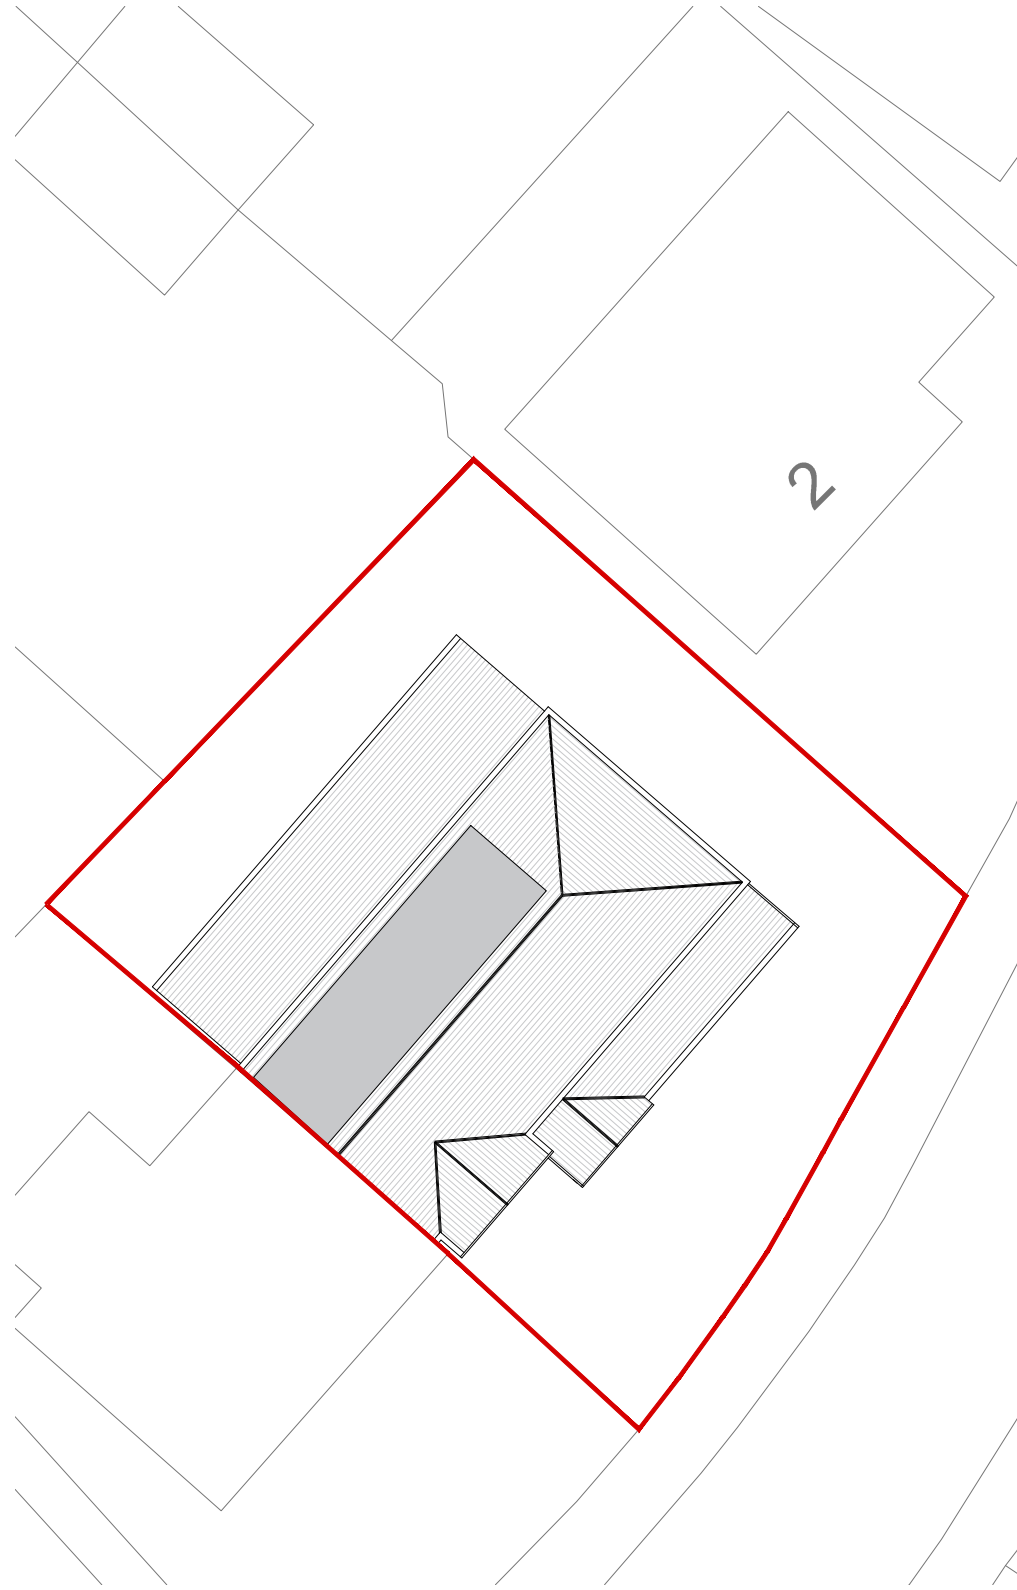

02 Proposed Site Plan
Scale 1:200 @ A3

Element Key

Site Boundary

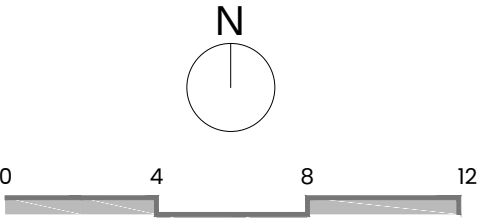

SCALE BAR 1:200


General Notes:

All site dimensions shall be verified by the Contractor on site prior to commencing any works.

Design intent drawing only. Construction to comply with latest building regulation requirements.

This drawing is the property of "Studio Tashkeel Architecture Ltd." and copyright is reserved by them. The drawing is not to be copied or disclosed by or to any unauthorised persons without the prior written consent of Studio Tashkeel Architecture Ltd.

-	First Issue	30.12.2025	SM	MK
Rev	Description	Date	Dr by	App by

 

STUDIO TASHKEEL
ARCHITECTURE LTD.
1-3 Ashton Lane, Sale M33 6WT
Manchester, United Kingdom
T +44(0)161 694 6375
E info@StudioTashkeel.com
www.studiotashkeel.com

client name			
Mr Abid Ali			
project			
4 Breeze Mount, M25 0AH			
drawing			
Existing and Proposed Site Plan			
project number		scale	
24_041		varies @ A3	
drawing number	rev	issue status	
PL_002		Planning	

This drawing is to be read in conjunction with all related drawings. All dimensions must be checked and verified on site before commencing any work or producing shop drawings. The originator should be notified immediately of any discrepancy. This drawing is copyright and remains the property of Studio Tashkeel Architecture Ltd.