




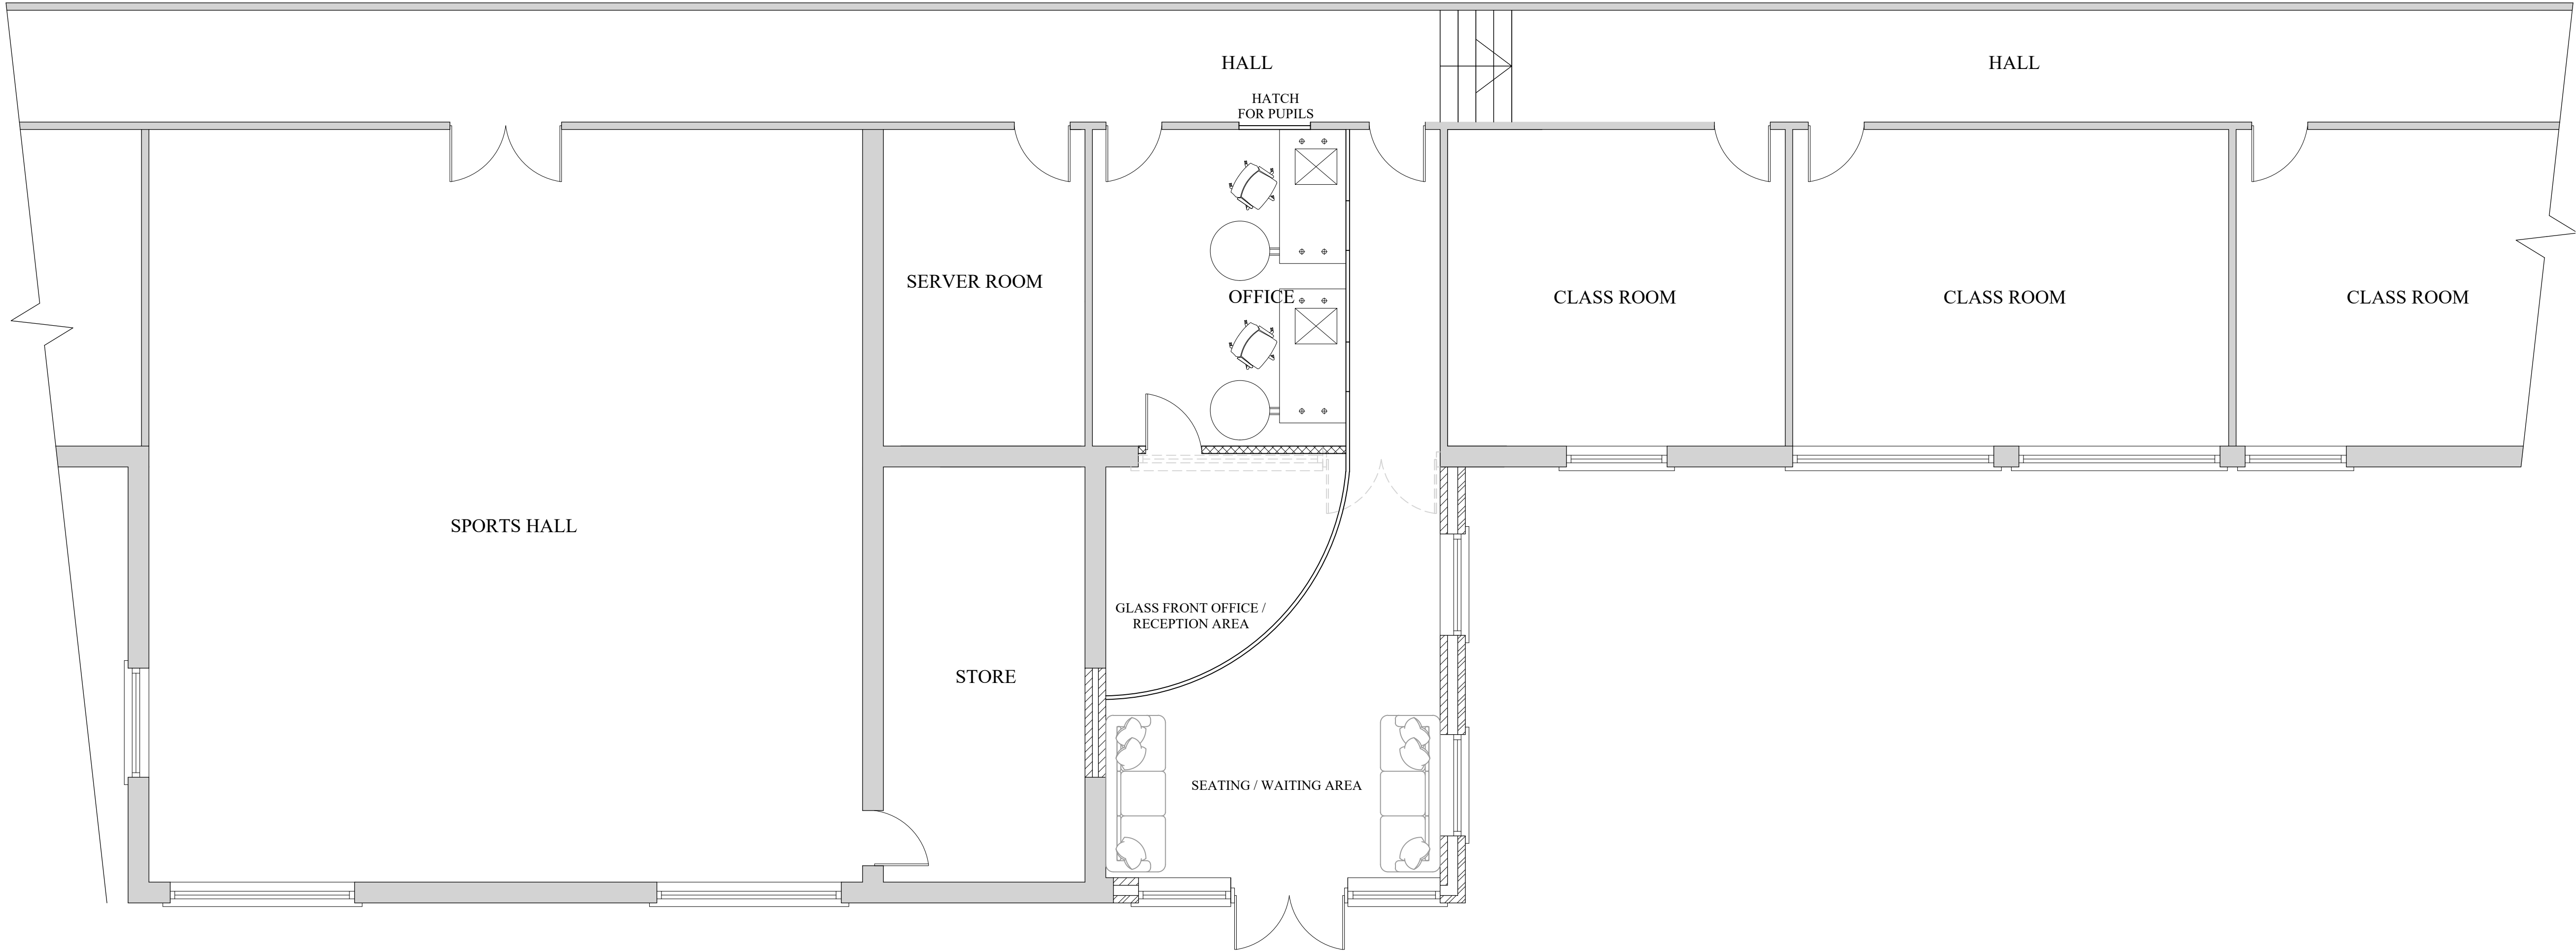

PROPOSED GROUND FLOOR LAYOUT
(SCALE 1:50)

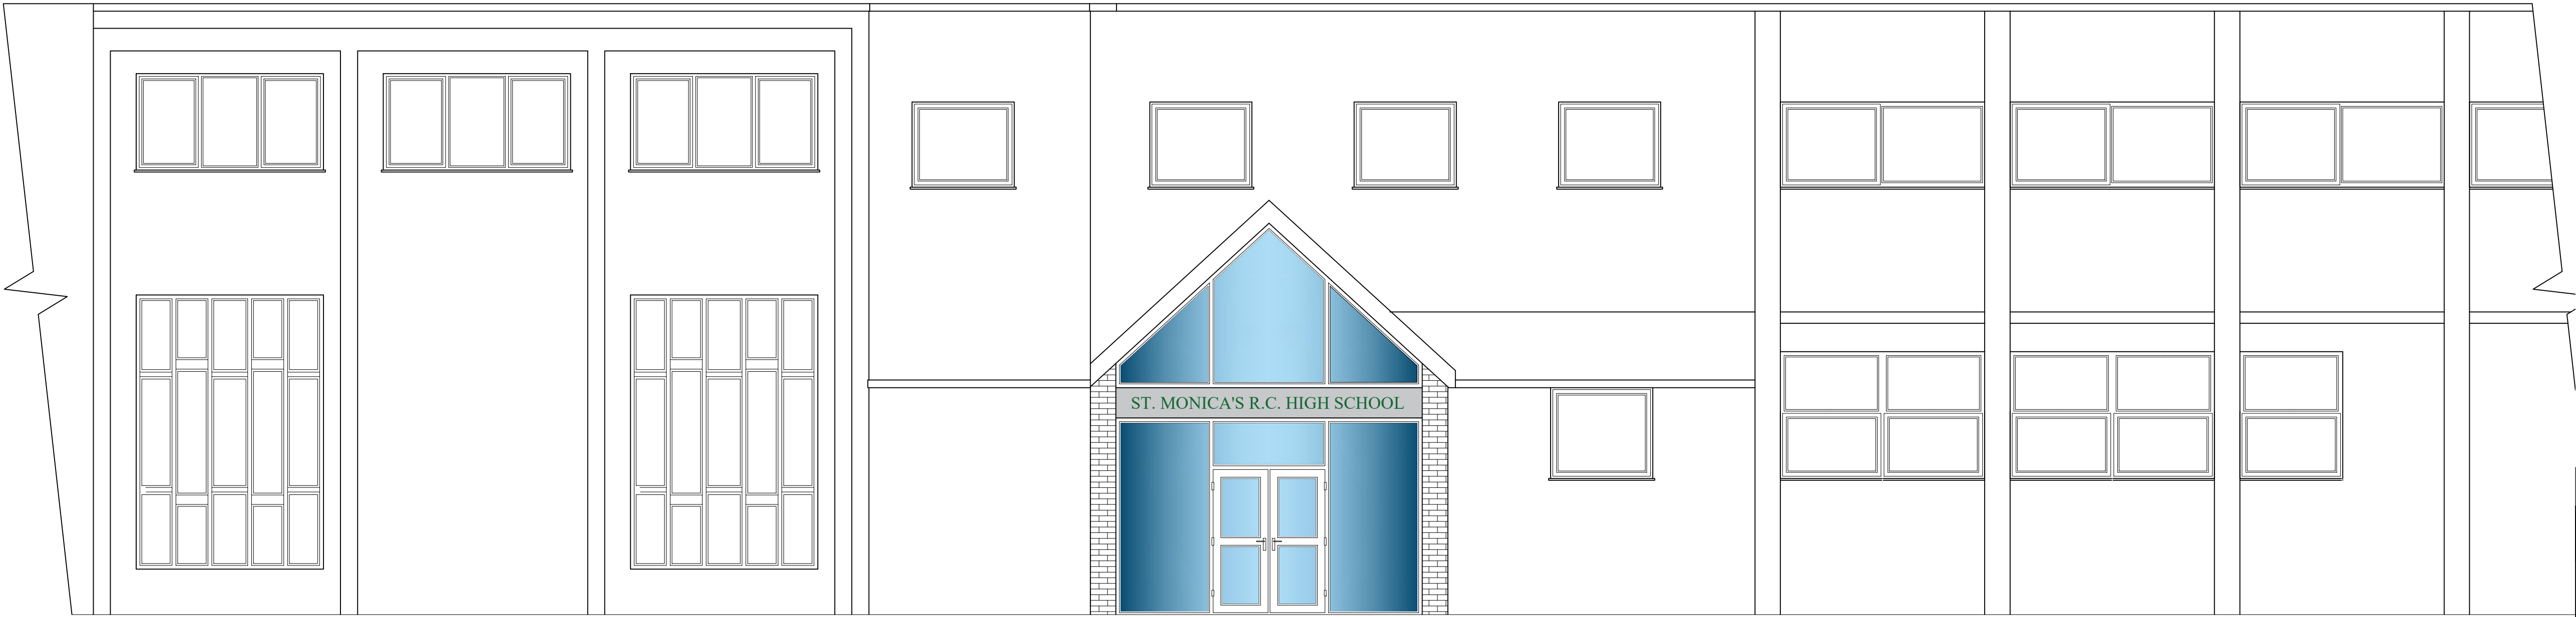

PROPOSED PART FRONT ELEVATION
(SCALE 1:50)

 

A	24.05.22	ISSUED FOR PLANNING APPROVAL	
DRAWING STATUS:		PLANNING APPROVAL	
PROJECT:		St. MONICA'S RC HIGH SCHOOL	
TITLE:		PROPOSED SINGLE STOREY FRONT EXTENSION	
SCALE @ SIZE:		STATUS:	DATE:
1:50 @ A1 U.N.O		PLANNING APP.	MAY '22
PROJECT No:		DRAWING No:	REV:
MH-001		003	A