


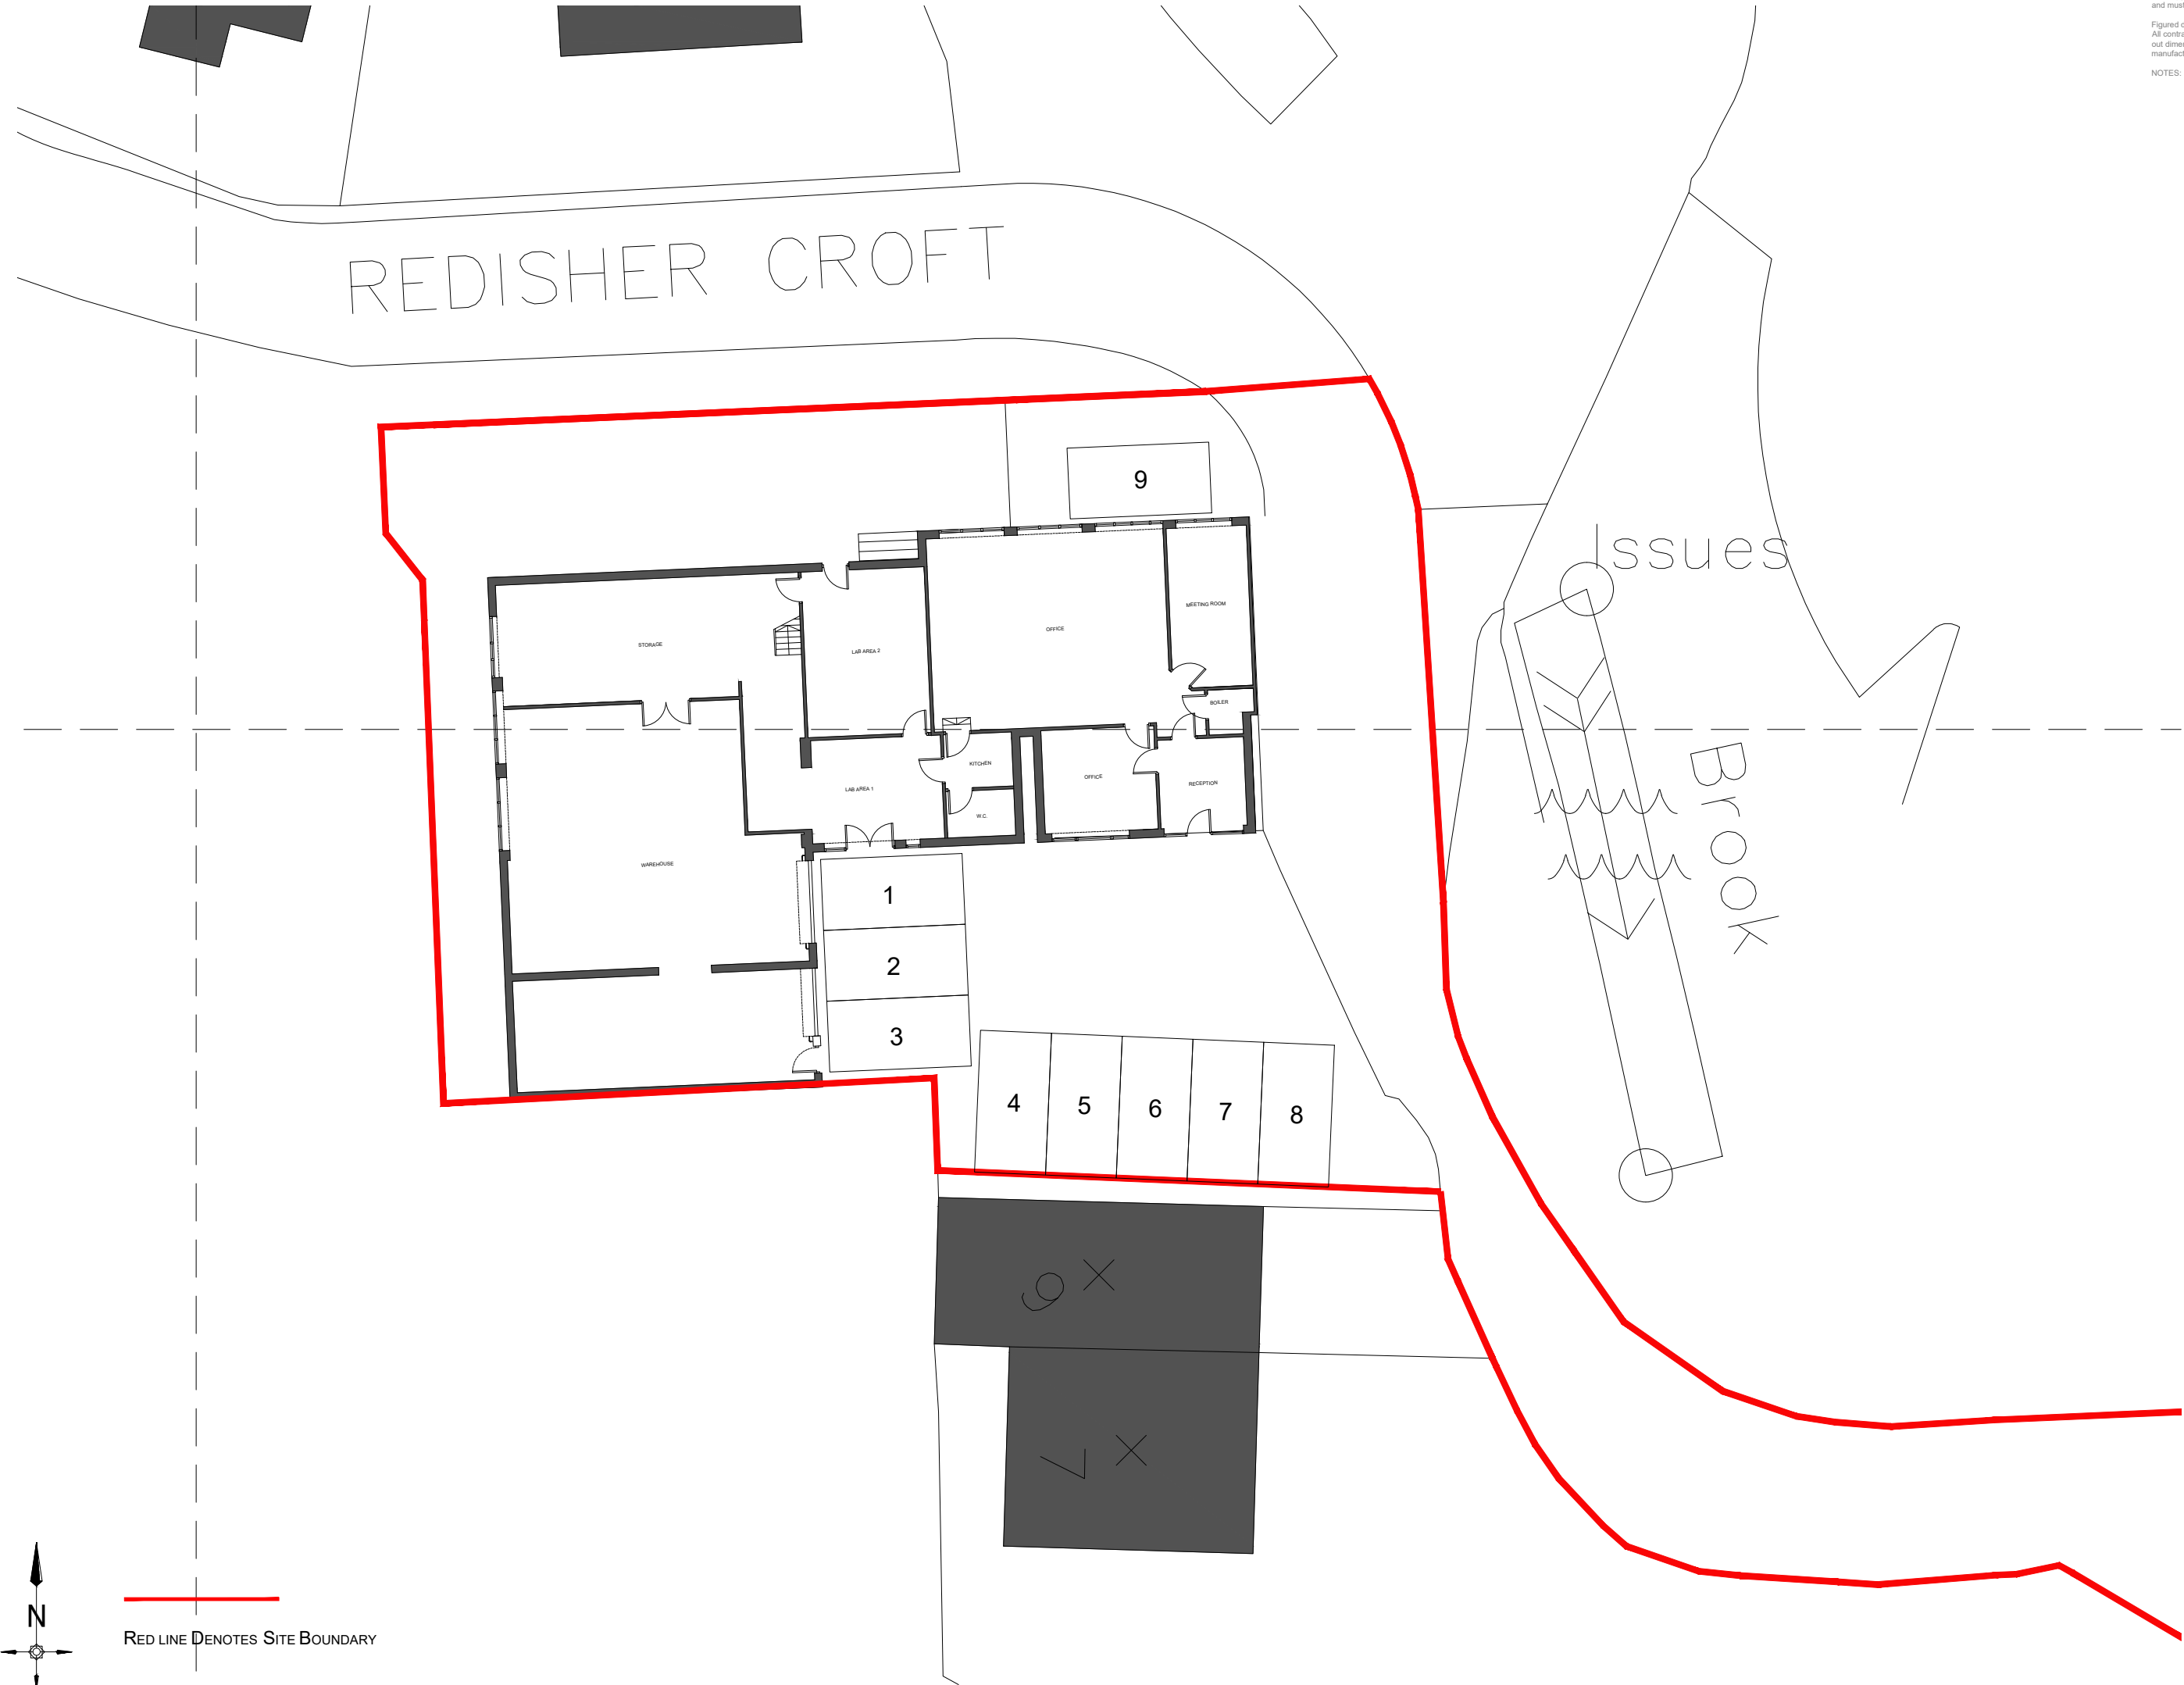

Client				
Fintek Finishing Specialists				
Project				
Fintek, Holcombe Brook Bury, BL0 9SA				
Drawing Title				
Existing Site Plan with Ground Floor				
Drawn	Checked	Paper Size	Scale	Date
PL	PL	A3	1:200	October 2019
Project No.		Drawing No.		Revision
19 - 335		00-02		-

