



01 Proposed Front Elevation
Scale 1:50

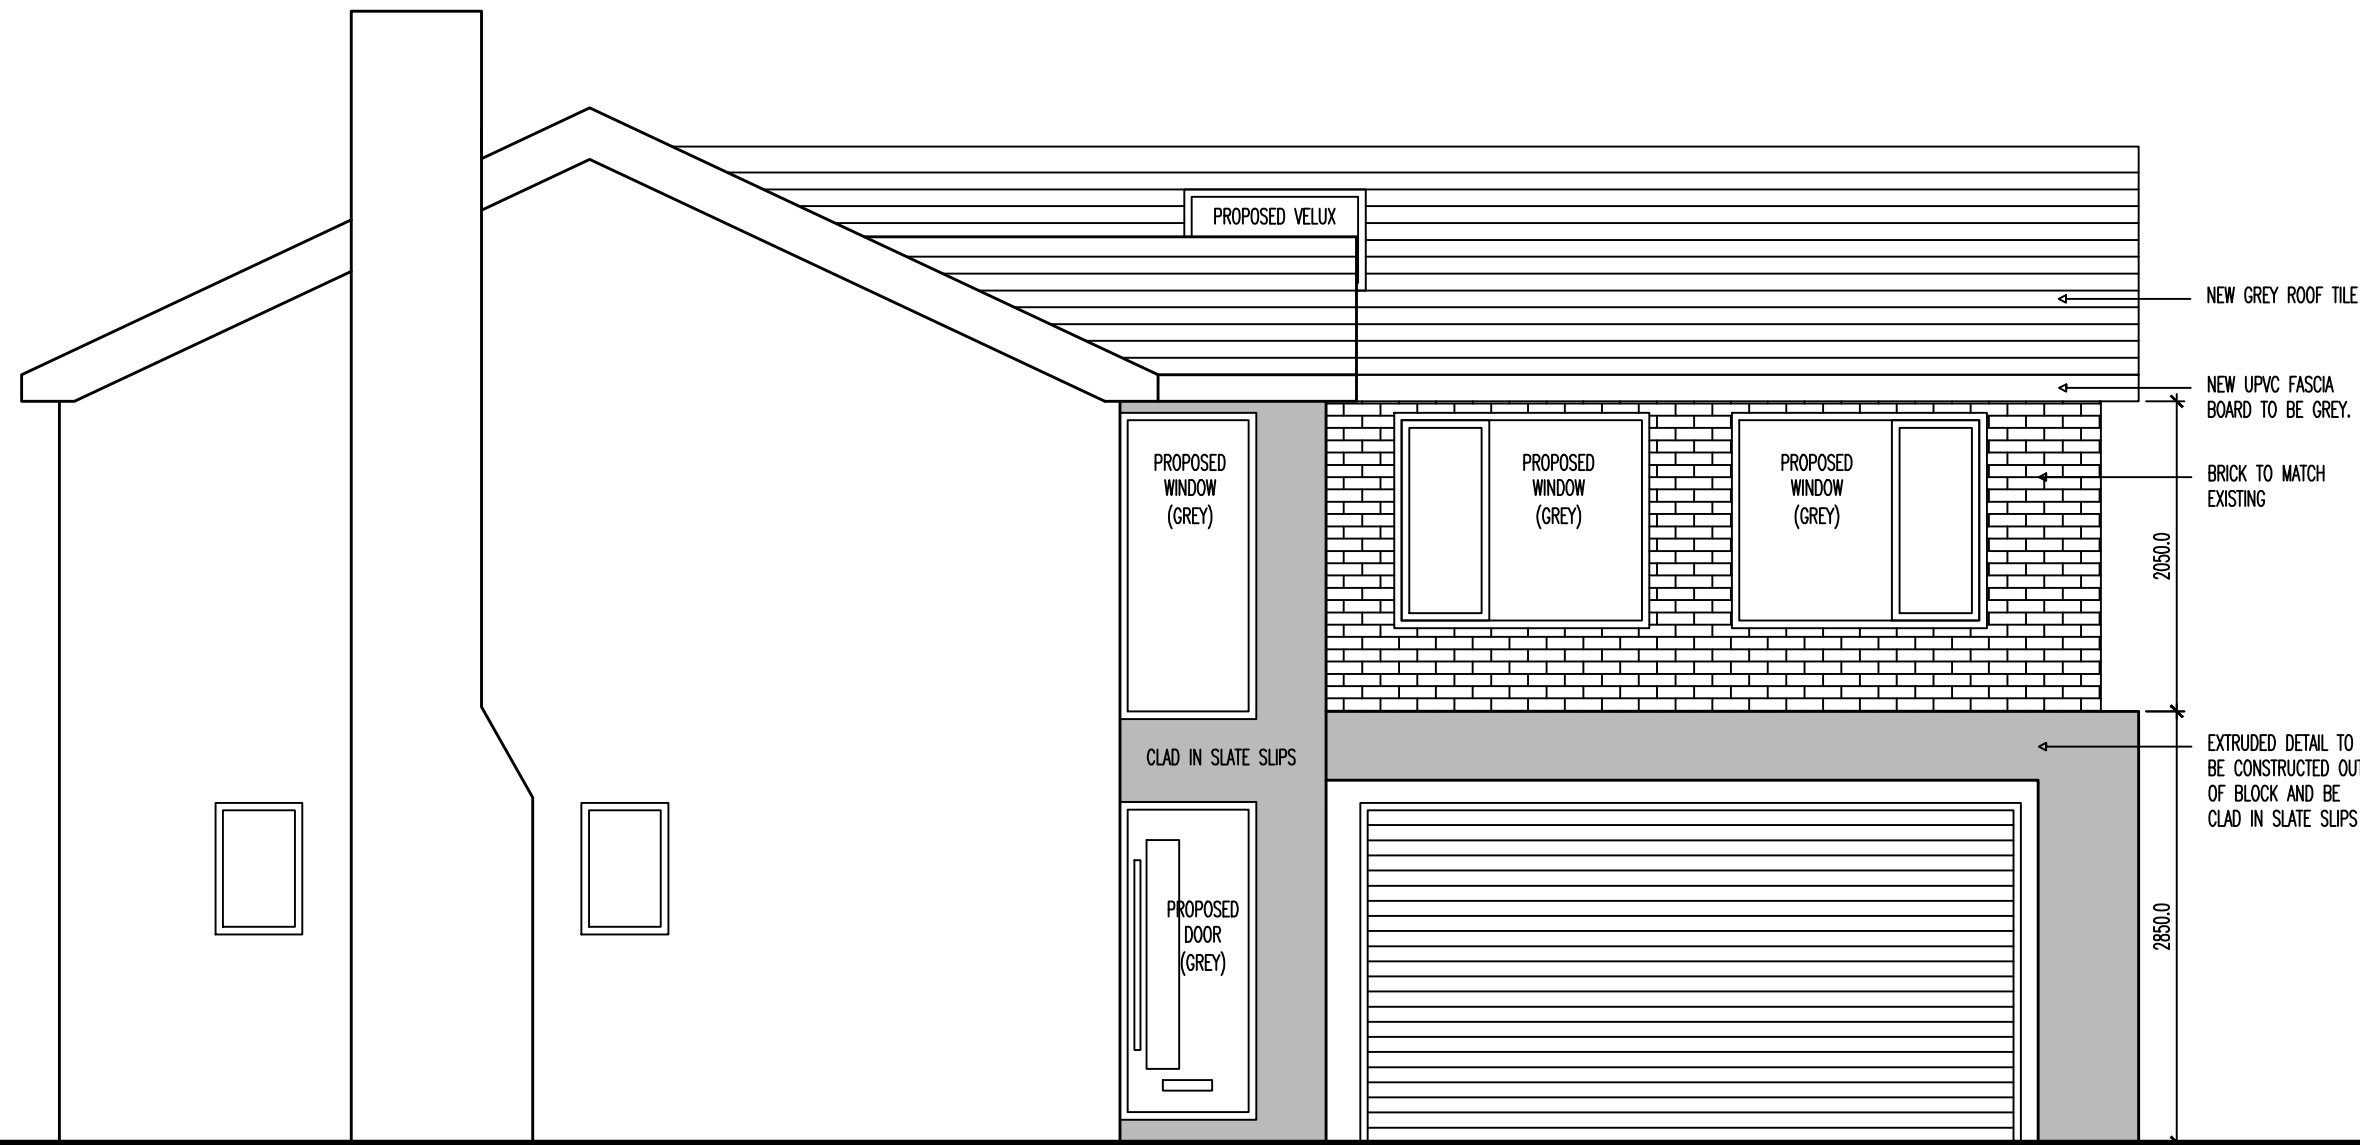

02 Proposed Side Elevation
Scale 1:50




03 Proposed Rear Elevation
Scale 1:50

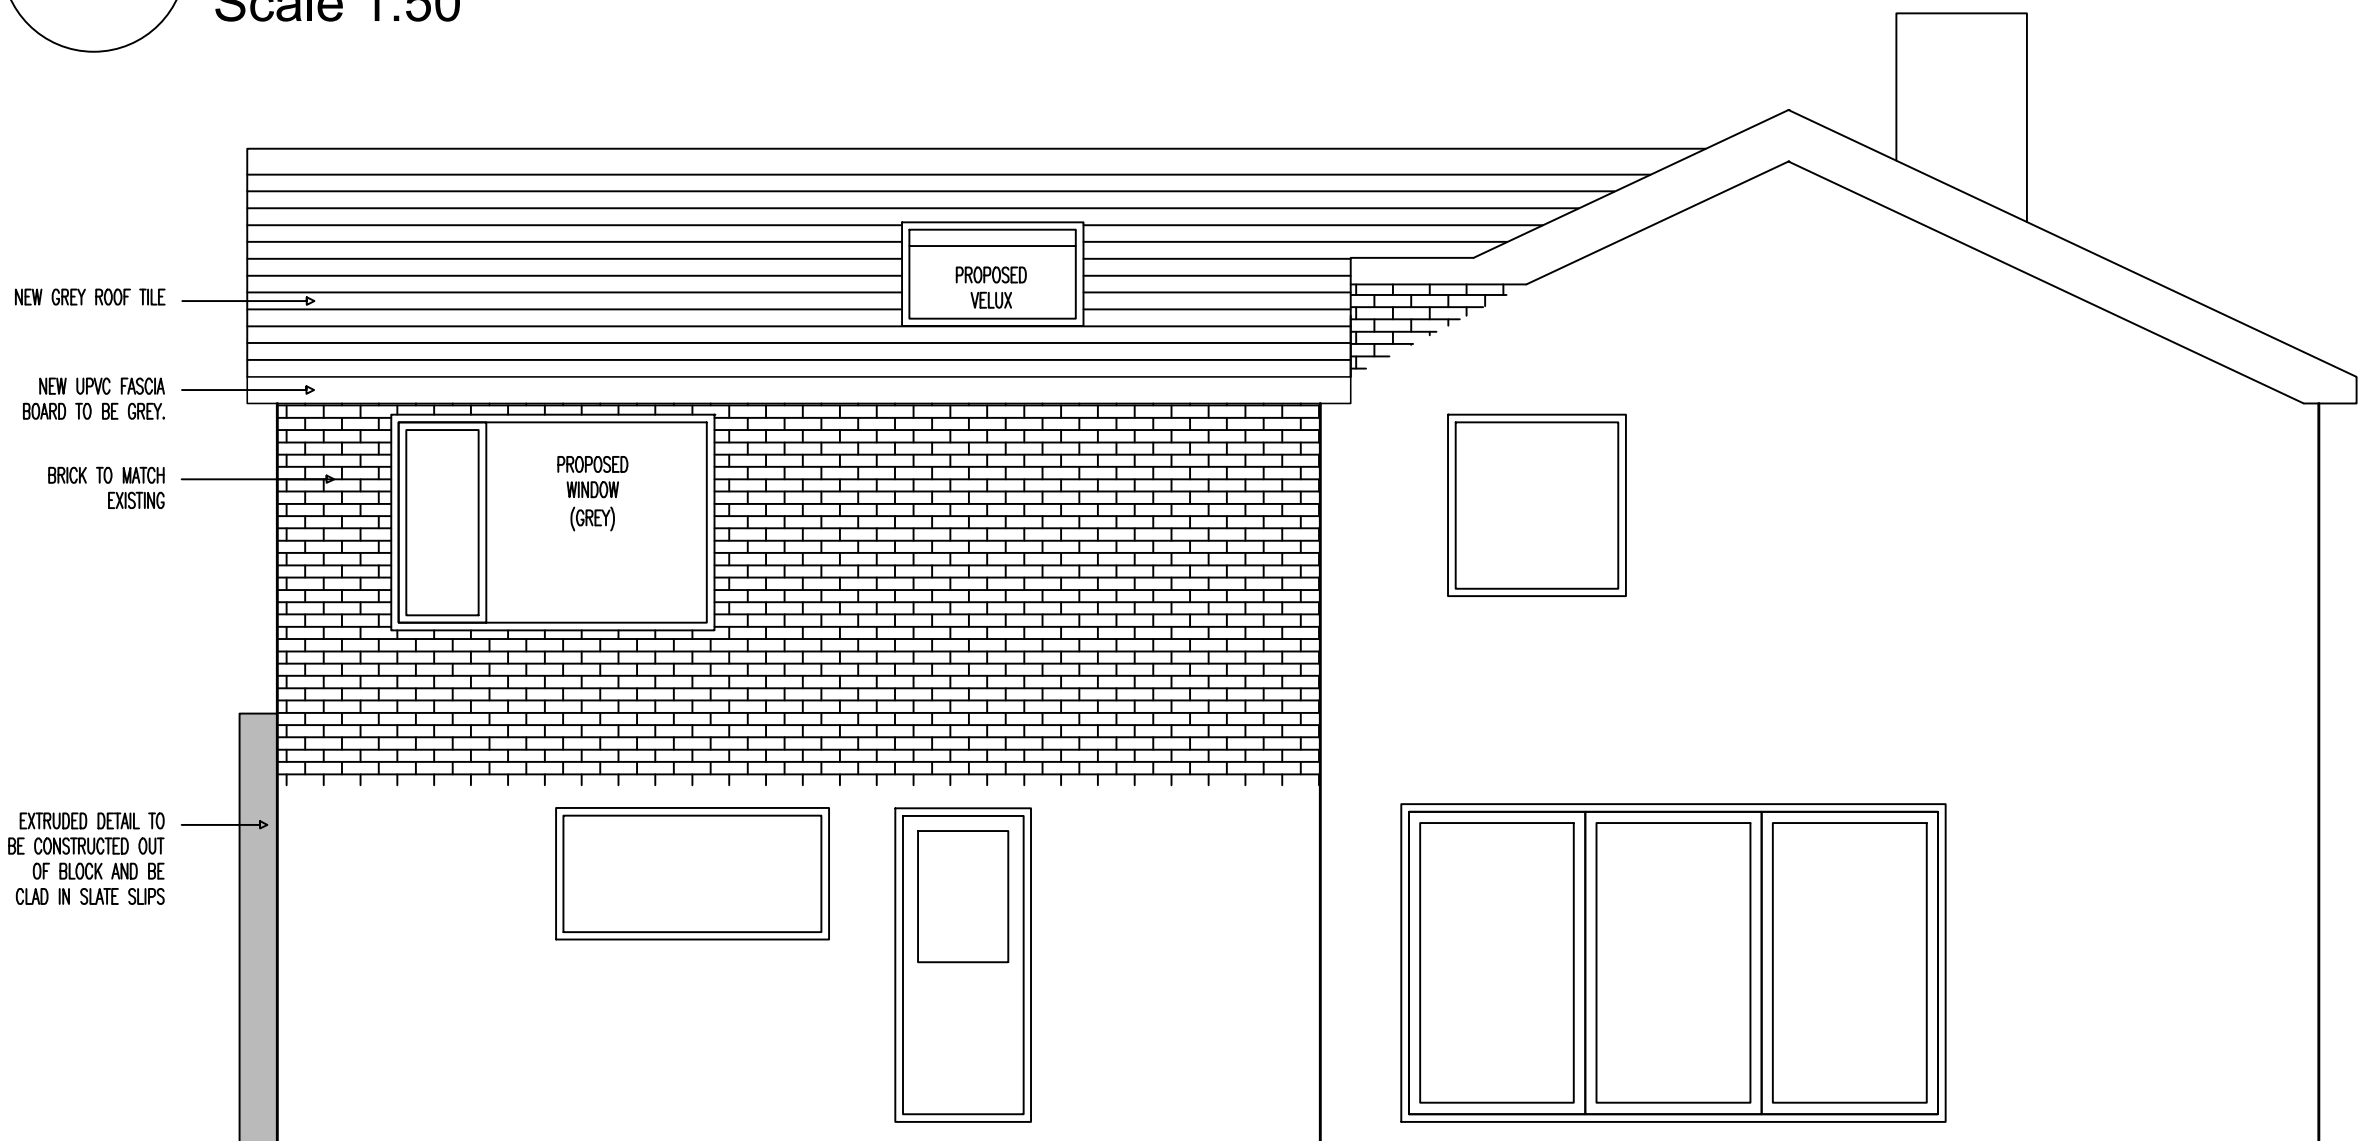

04 Proposed Side Elevation
Scale 1:50

FIRST FLOOR - OUTER LEAF
102.5MM APPROVED BRICK
WORK TO MAIN BODY OF WALL
(TO MATCH EXISTING) PROVIDE
BEADS, DRIPS AND MOVEMENT
JOINTS AS REQUIRED. CAVITY
PARTIALLY FILLED WITH SOMM
OF KINGSPIR INSULATION
RETAINED WITH CLIPS ON
STAINLESS STEEL WALL TIES
LEAVING RESIDUAL CAVITY.
INNER LEAF TO BE 100MM
CONCRETE BLOCK (U-VALUE
0.28 W/M²K). INTERNAL WALLS
TO BE FINISHED WITH
PLASTERBOARD ON DOT AND
DABS SEALED AROUND
OPENINGS AND AT JUNCTIONS
WITH FLOORS AND CEILINGS TO
REDUCE AIR LEAKAGE.

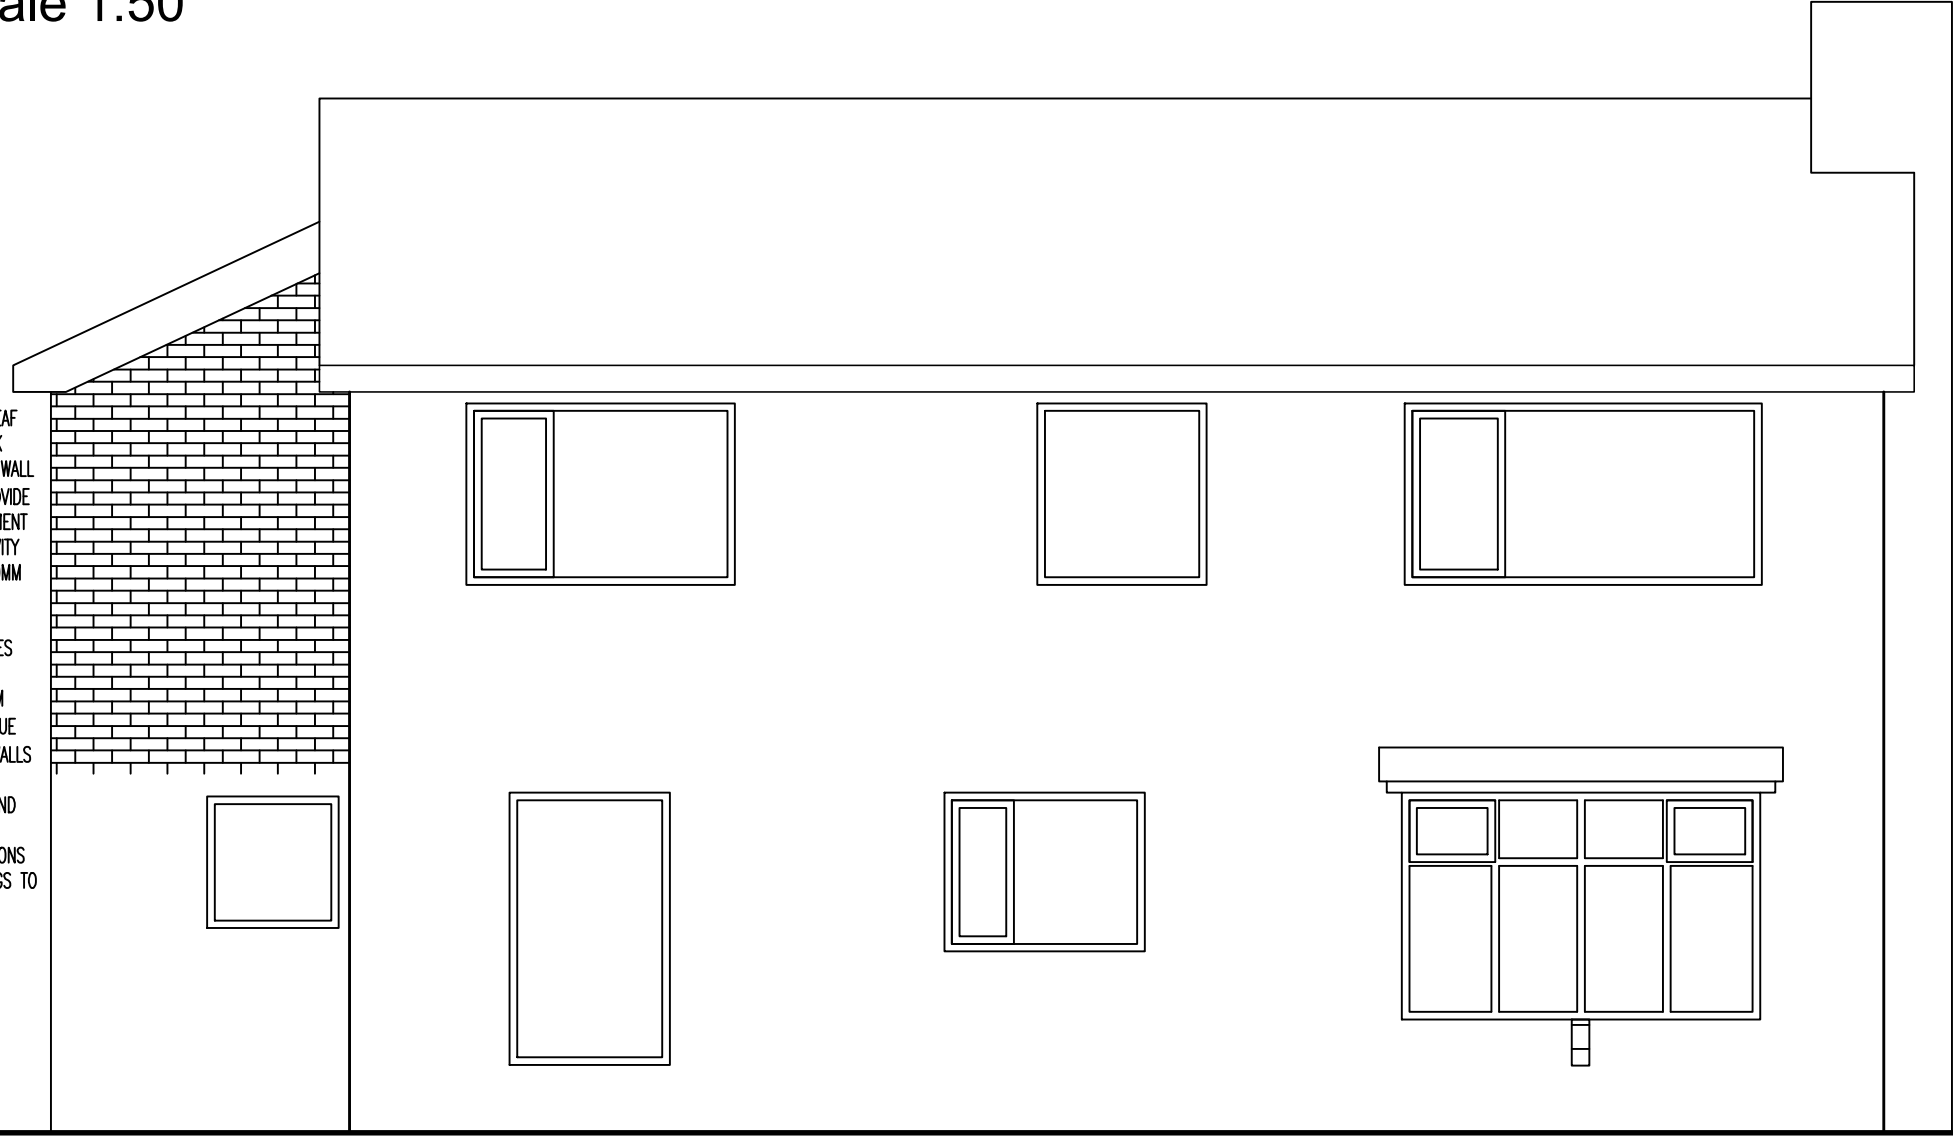

Notes

Copyright in all documents and drawings prepared by the Surveyor and any works executed from these documents and drawings shall, unless otherwise agreed, remain the property of the designer and must not be reproduced by, lent or disclosed to, a third party without the written consent of Zach Thorp.

Do not scale off this drawing

All dimensions are to be checked on site and any discrepancies to be referred to Zach Thorp before proceeding.

All levels to be checked on site

All discrepancies between information shown on the drawings and the information in the specification to be referred to the architect prior to proceeding.

All component sizes and references to be checked before ordering

Position of existing drain runs to be confirmed prior to proceeding and drains checked as necessary.

All relevant boundary positions are to be checked prior to proceeding

Rev	Description	Date	By	Chk

Status	Purpose for Issue
Survey	☐ Tender
Construction	☒ As Built

Client
Mr and Mrs Thorp
2 Chatton Close, Bury

Contract
First Floor Side Extension

Drawing
Proposed Elevations

Drawing No.	ZT20-196-06	Revision	/
Scales	1:50	Date	Sept '20
Drawn	ZTT	Checked	