

Copyright of this drawing is vested in BM Architectural and it must not be copied or reproduced without written consent. Figures dimensions only are to be taken from this drawing. DO NOT SCALE OFF THIS DRAWING..... IF IN DOUBT ASK
All contractors must visit the site and be responsible for taking and checking all dimensions relative to their work.
BM Architectural are to be allowed of any variation between drawings and site conditions.
Electronic data drawings issued as 'read only' and should not be interpreted for measurement.
All dimensions and levels should be 'read only' from these values stated in text, on the drawings

NOTES

NEW TERRACE CONSTRUCTION=
4m DEEP x 5.6m WIDE O/A, TOP= 1.8m
ABOVE REAR GARDEN LEVEL, PROPRIETARY
NON-SLIP DARK GREY COMPOSITE BOARDS
ON STEEL JOISTS ON 100 x 100mm SHS
BLACK PAINTED STEEL FRAME ON 6 x 100x
100mm LEGS DOWN TO GROUND LEVEL ON
CONCRETE FOOTINGS
1.2m WIDE x 9 x 300 x 200 COMPOSITE BOARD
STEPS ON BLACK STEEL FRAME WITH
HANDRAIL AND BALUSTRADE AS FOR DECK
NEW BALUSTRADE= 1.1m HIGH O/A
TOUGHENED PLANAR GLASS PANELS
FIXED TO STAINLESS STEEL POSTS WITH
ROUND S/S HANDRAIL

REV: DATE: DETAILS:

BM ARCHITECTURAL DESIGNS
APARTMENT 8
224 GREAT CLOWES STREET
SALFORD M7 2ZS
email: benjamin.maguire10@gmail.com

PROJECT: 530 BURY NEW ROAD,
PRESTWICH, BURY,
MANCHESTER M7 2ZS


TITLE: PROPOSED PLANS

CLIENT: MR. NIKKIL BINOV


SCALE: 1:50 @A1 DATE: 04/ 2022 DRAWN: BM

STATUS: PLANNING

DRAWING NO: BM0422/BURY/PL3 REV:

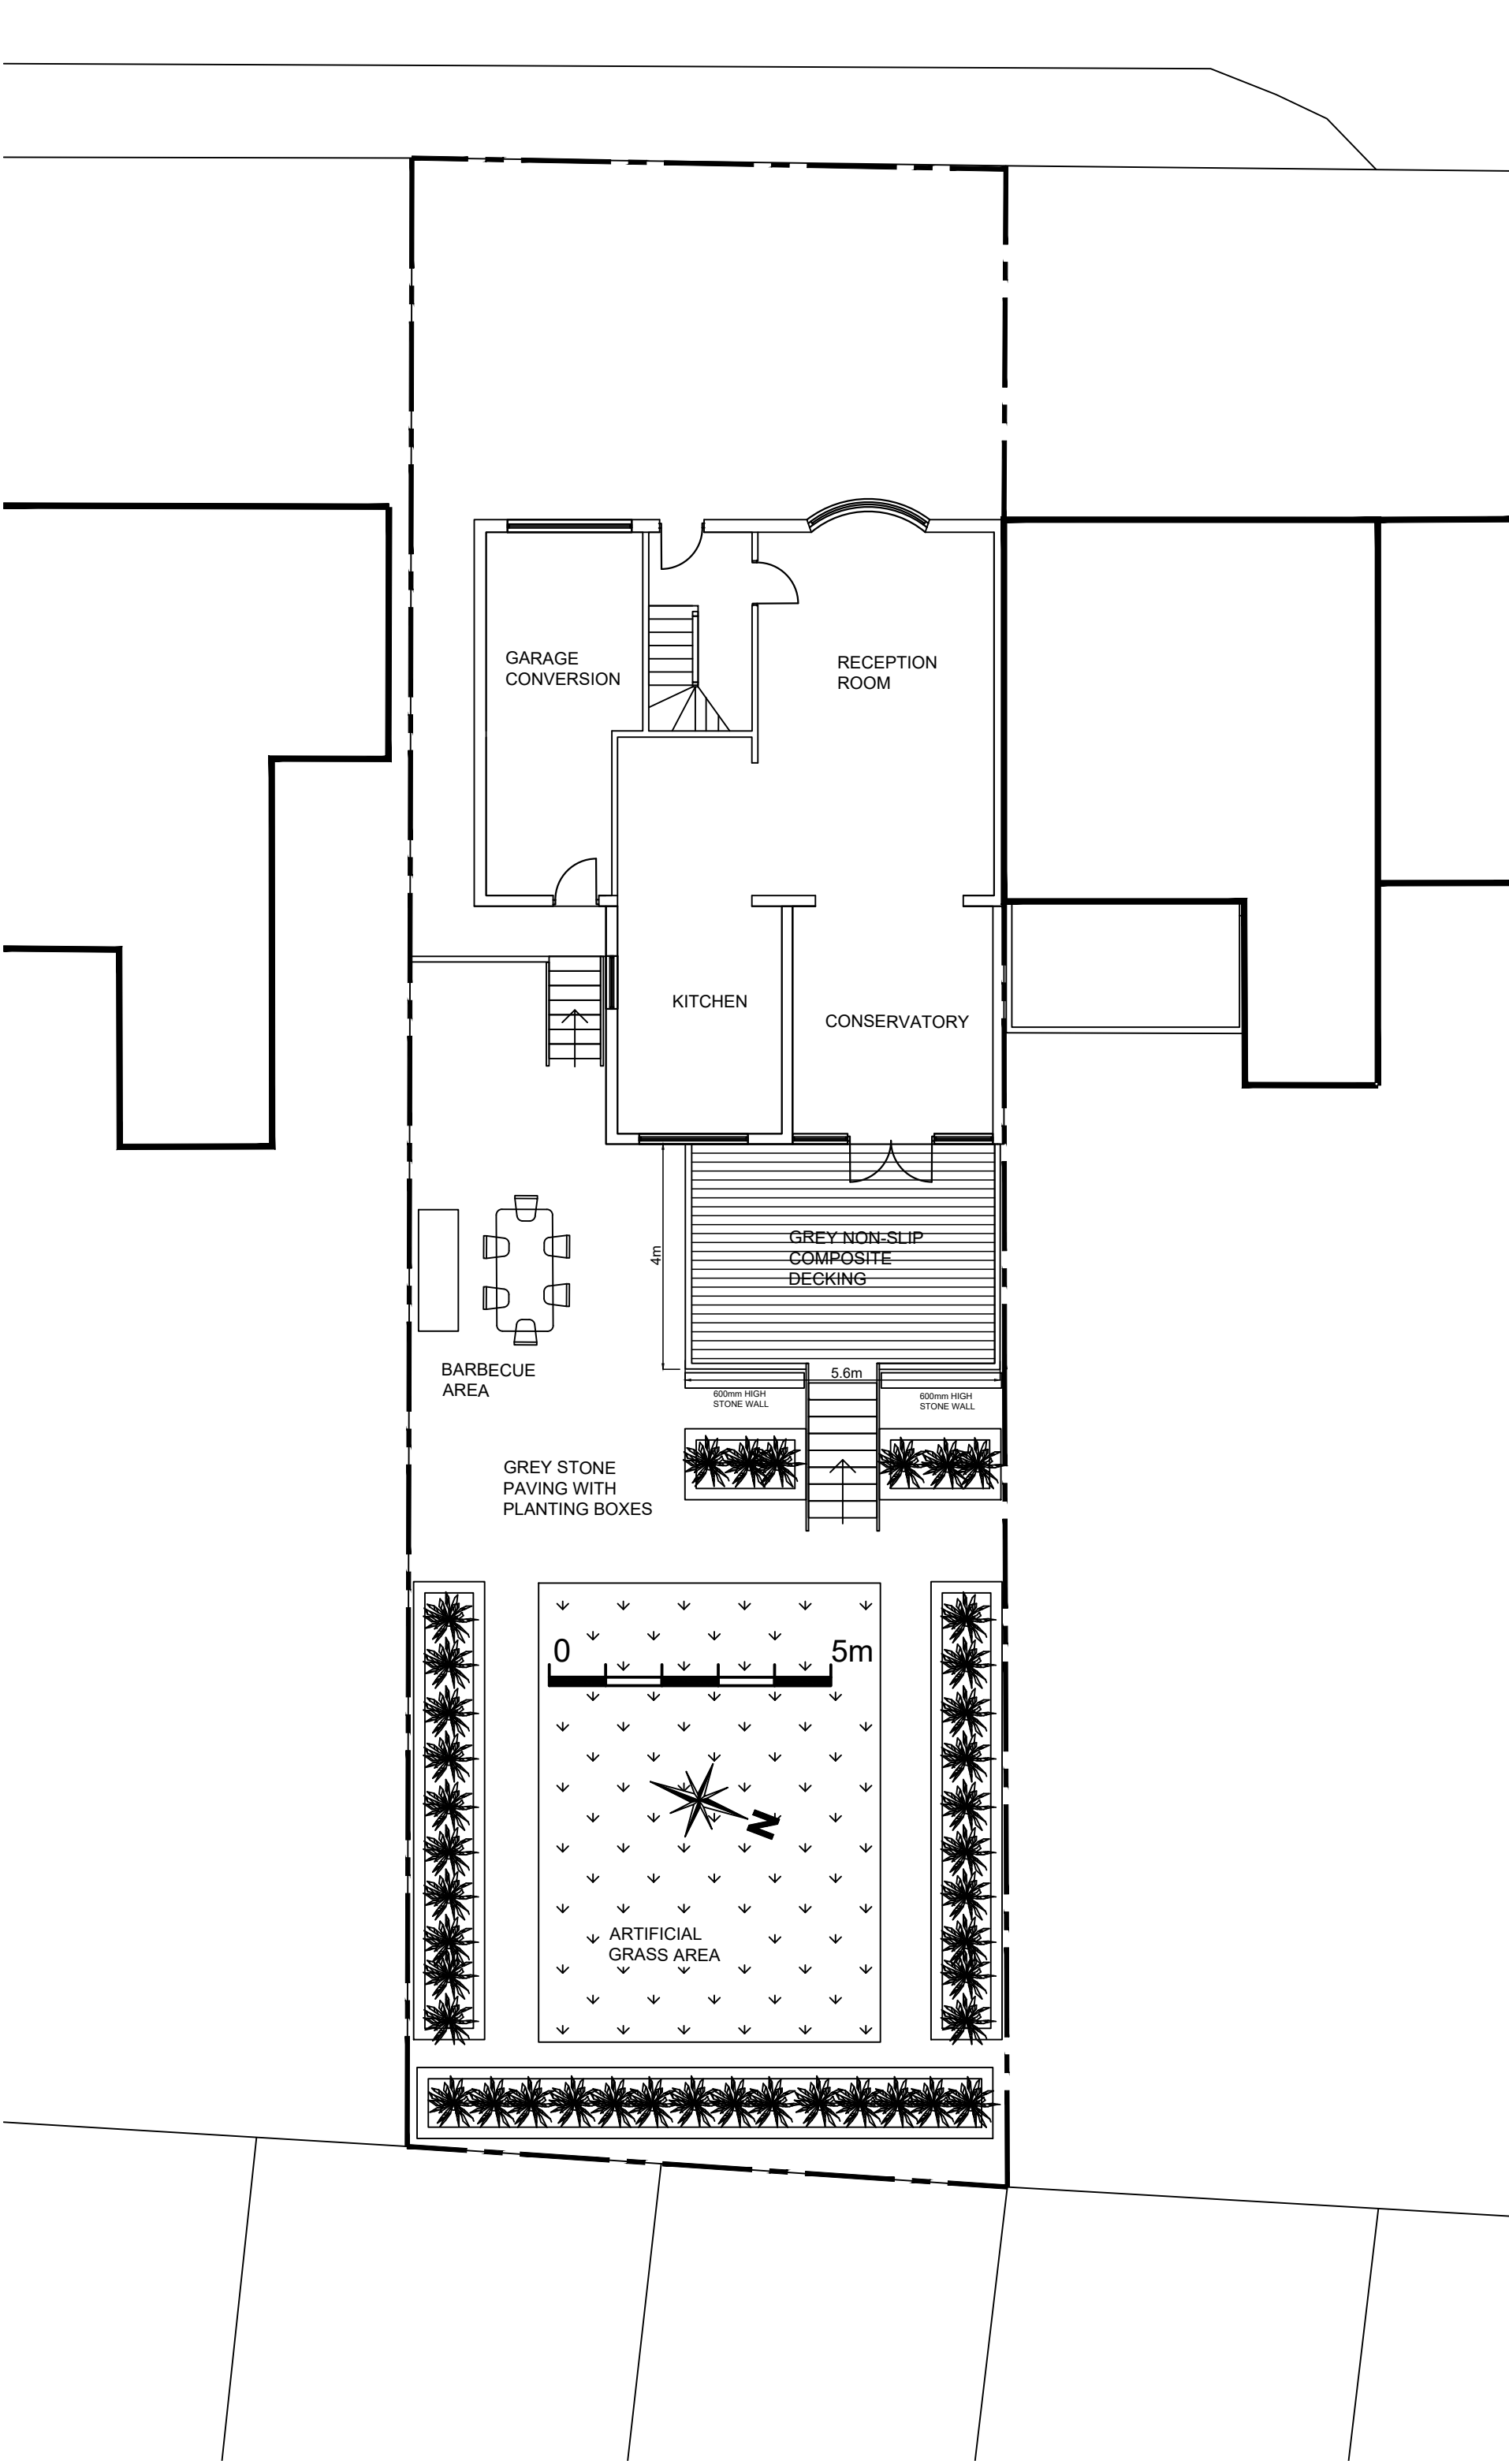

SITE PLAN
SCALE 1:100@A1

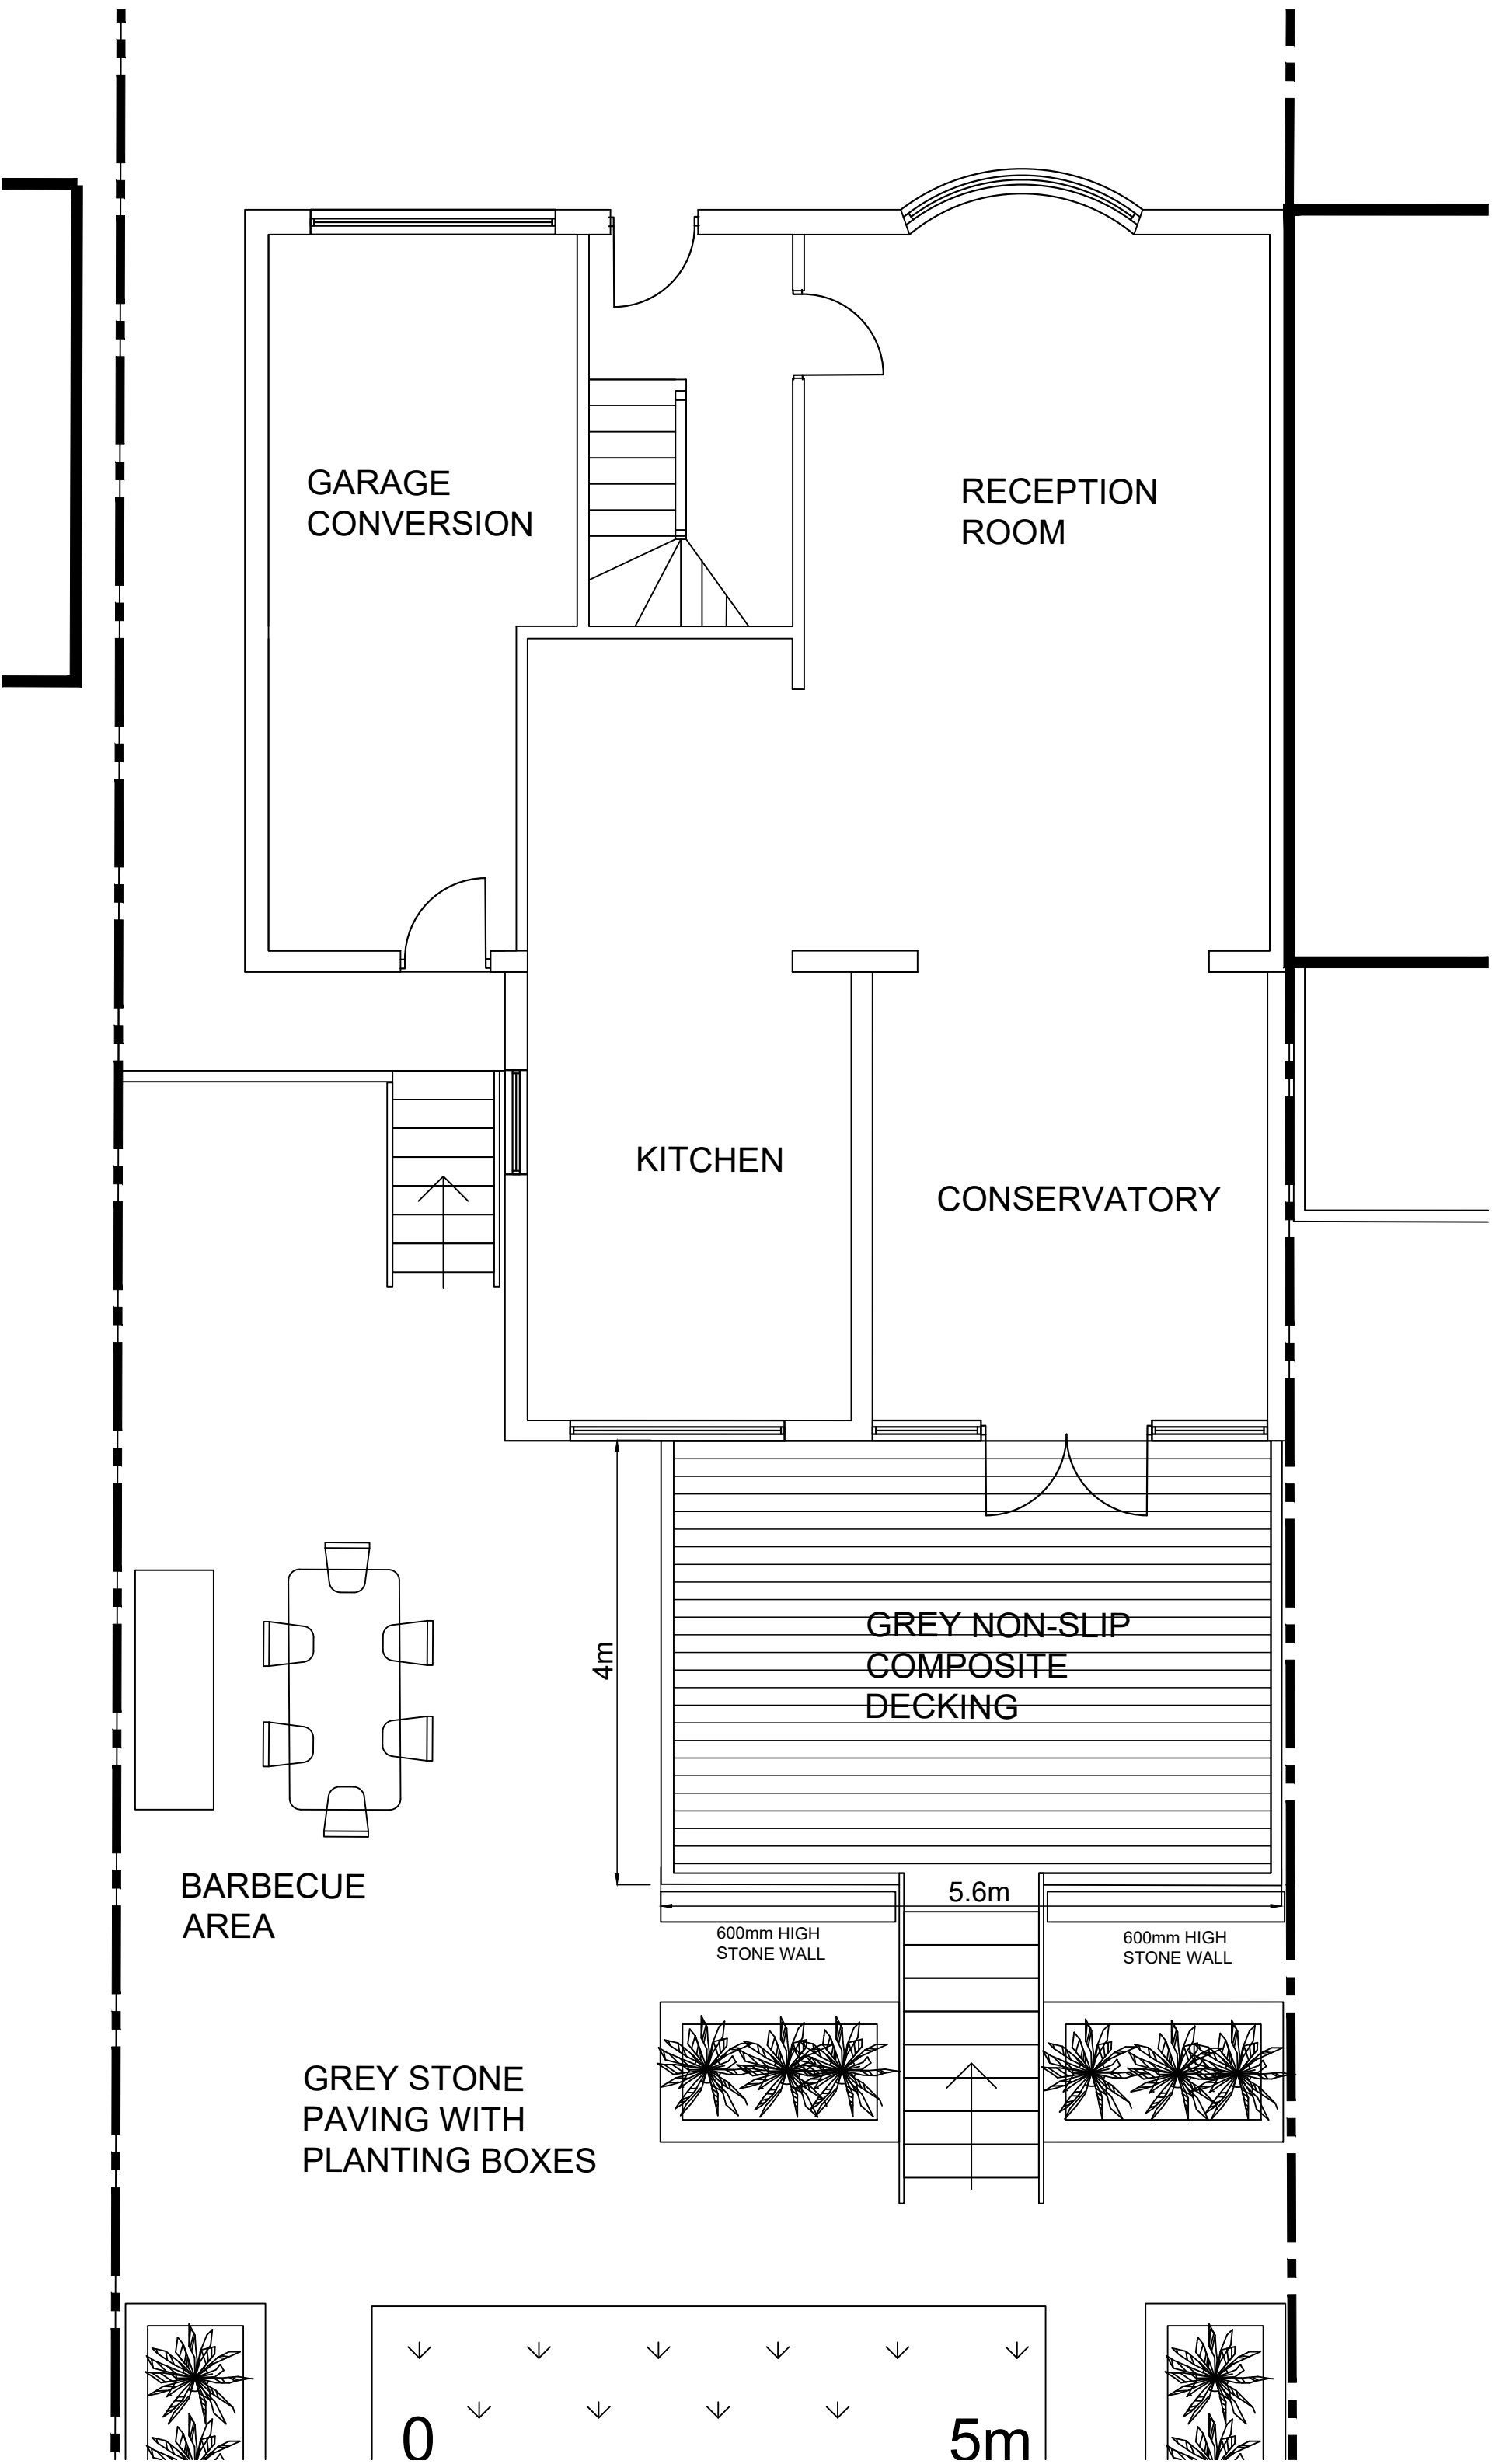

GROUND FLOOR PLAN