



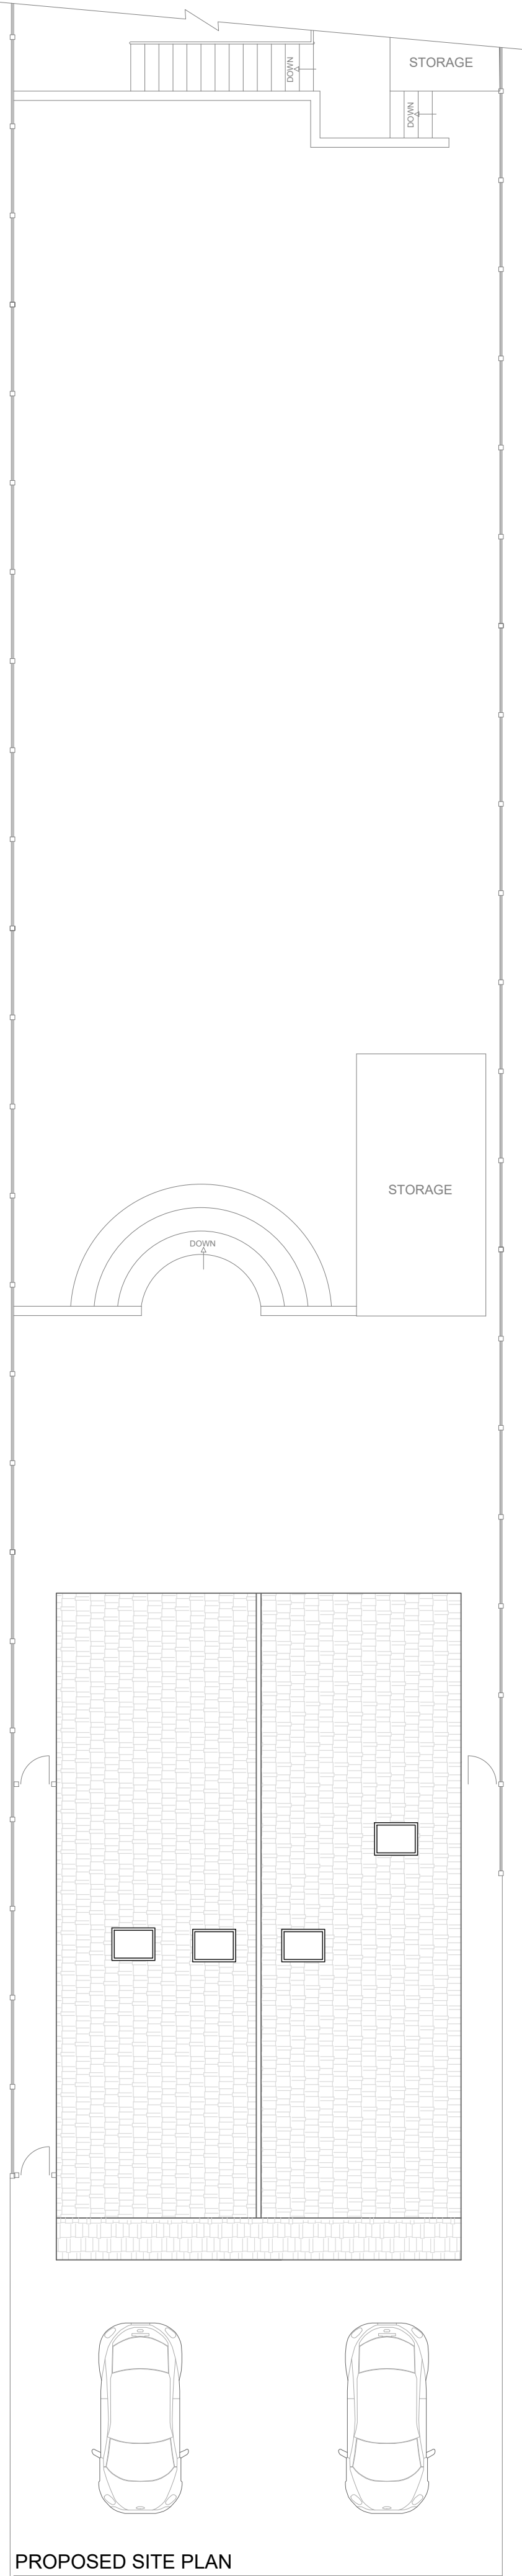


PROPOSED SITE PLAN



EXISTING FRONT ELEVATION (REMAIN)

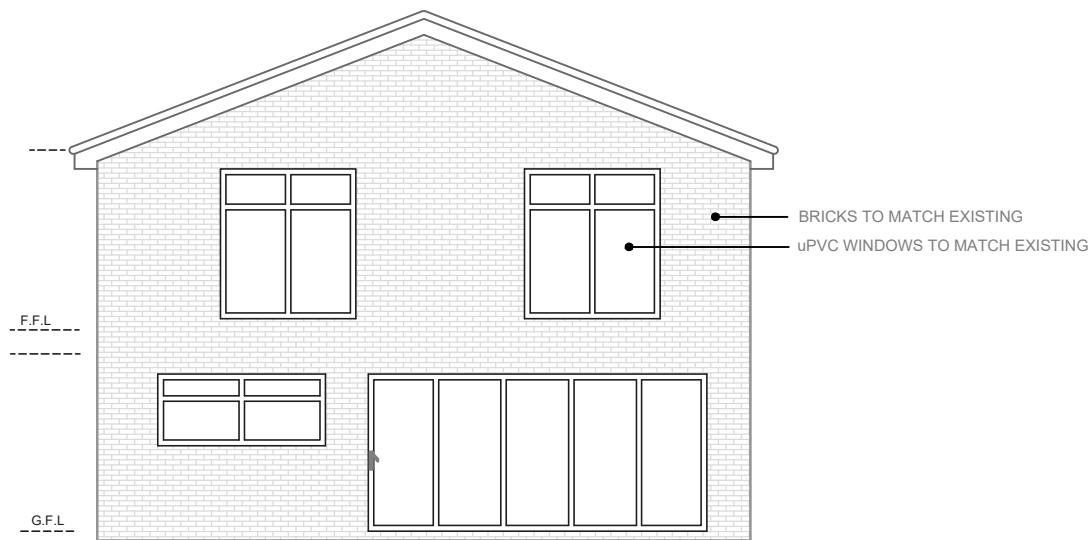


PROPOSED REAR ELEVATION

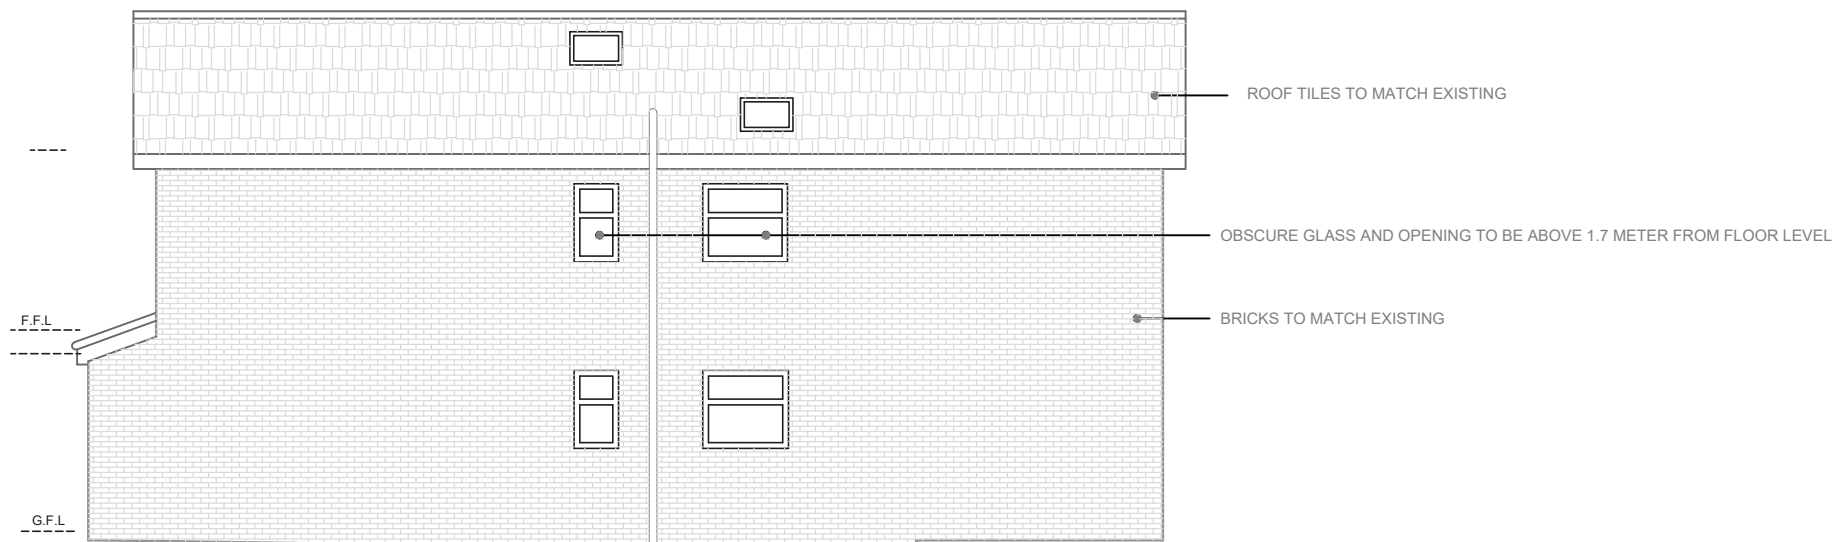


PROPOSED SIDE ELEVATION (EAST)

Note: All windows to this side to be obscure glass and first floor window openings above 1.7 meters from floor level

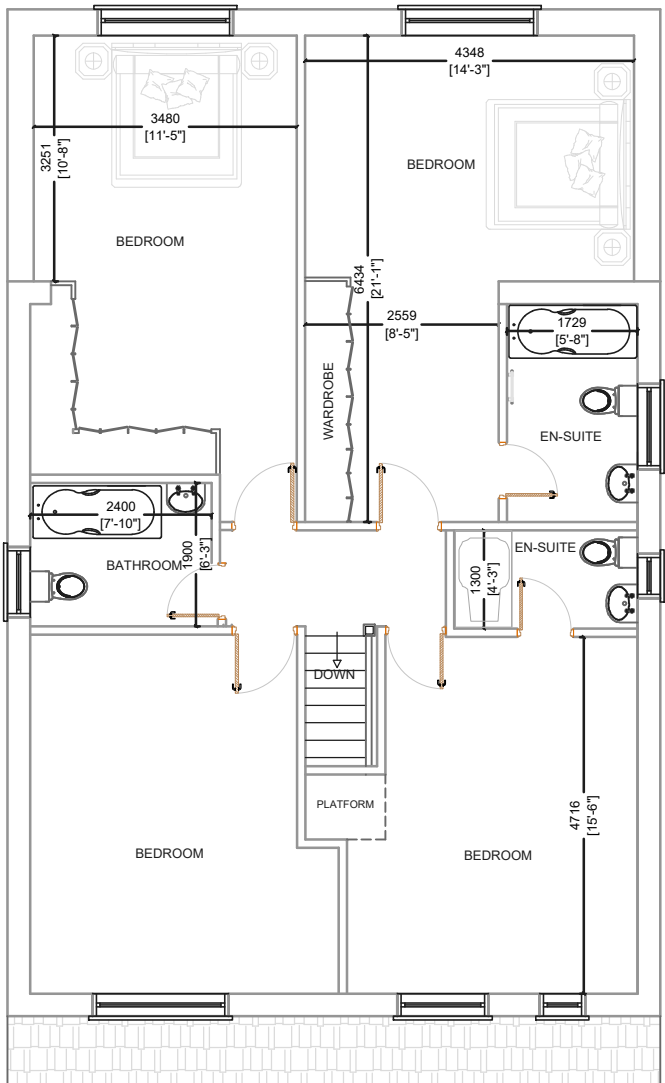


PROPOSED FIRST FLOOR PLAN

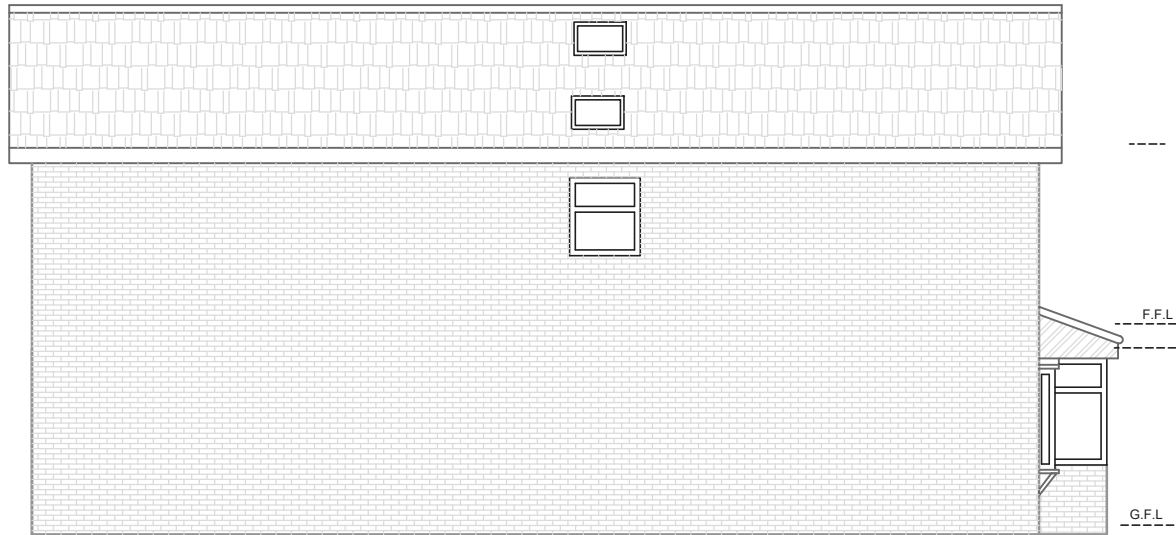


PROPOSED SIDE ELEVATION (WEST)

Note: All windows to this side to be obscure glass and first floor window openings above 1.7 meters from floor level

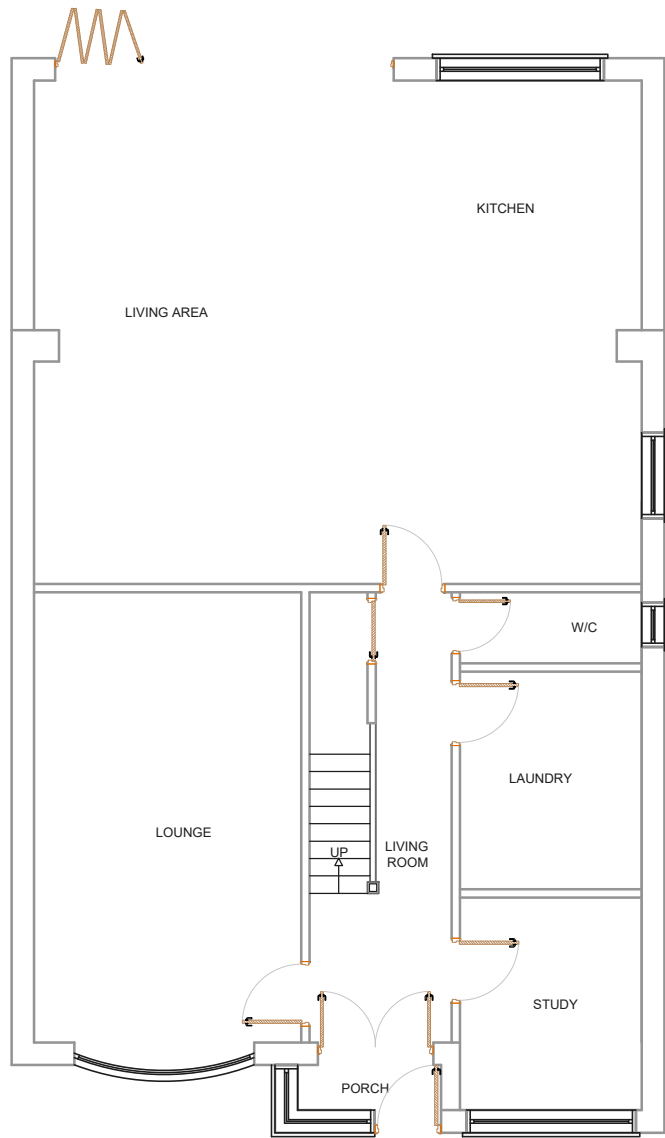

PROPOSED GROUND FLOOR PLAN

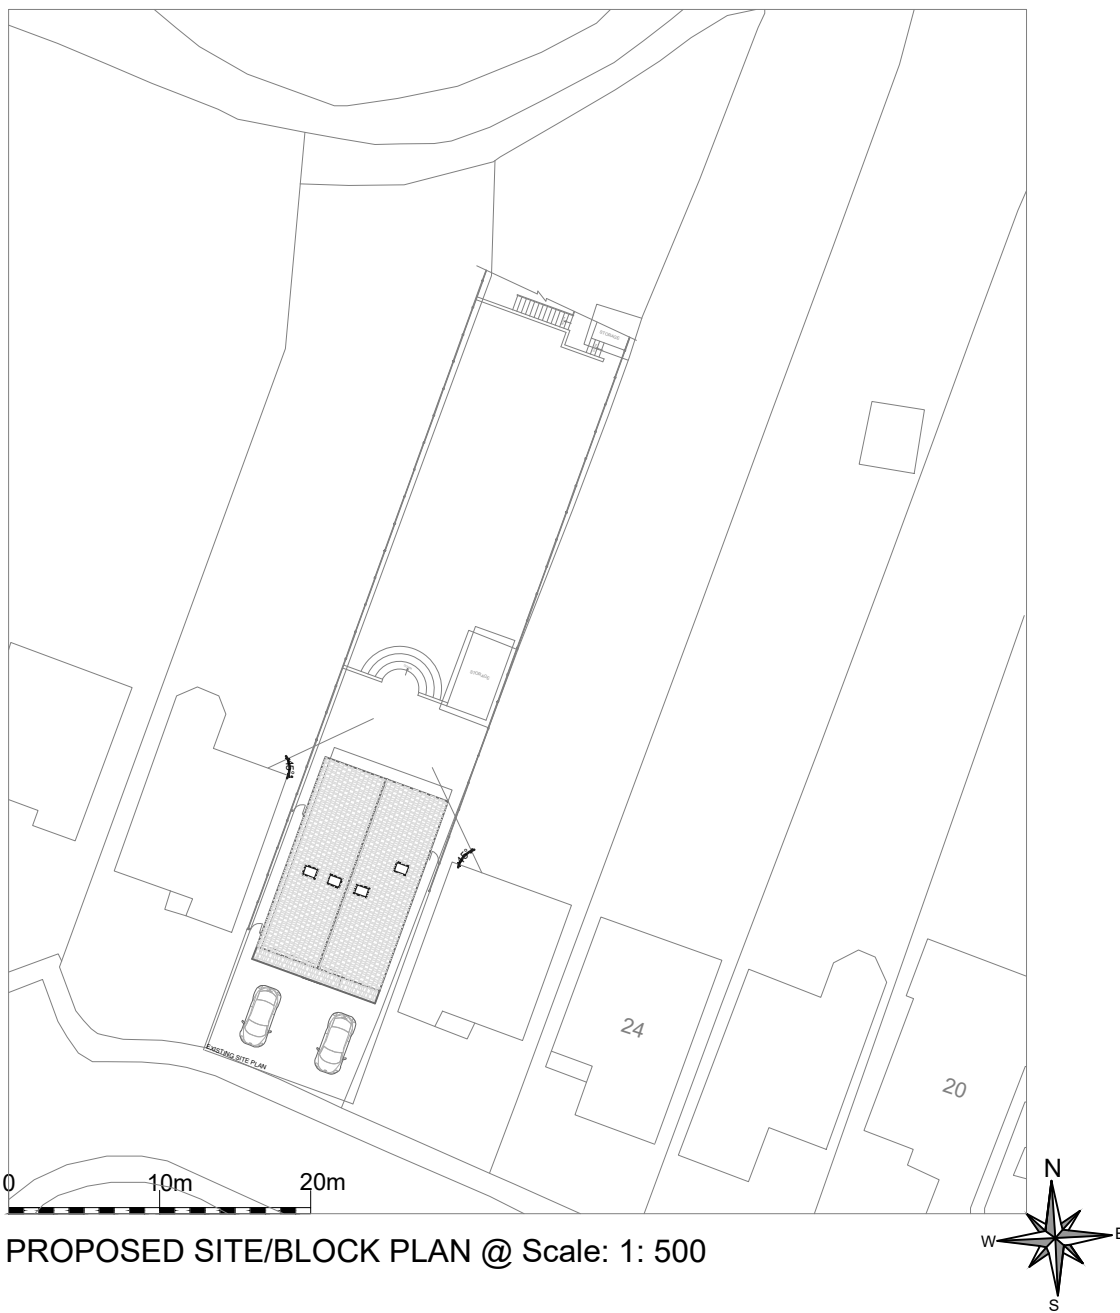

PROPOSED SITE/BLOCK PLAN @ Scale: 1: 500