

Materials

- Walls -

Roof -

Windows -

Front doors -

Fascia and Soffit -

Guttering and Downpipes -
- Red Brick

Mid Grey

White PVCu


Dark Grey PVCu

White PVCu


Black PVCu



Proposed Front Elevation
Scale: 1:100

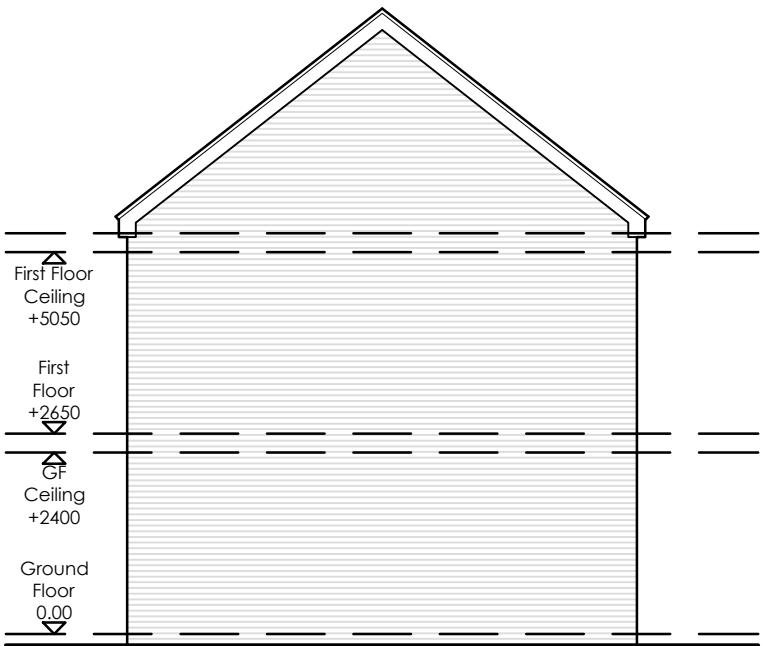

Proposed Side Elevation
Scale: 1:100

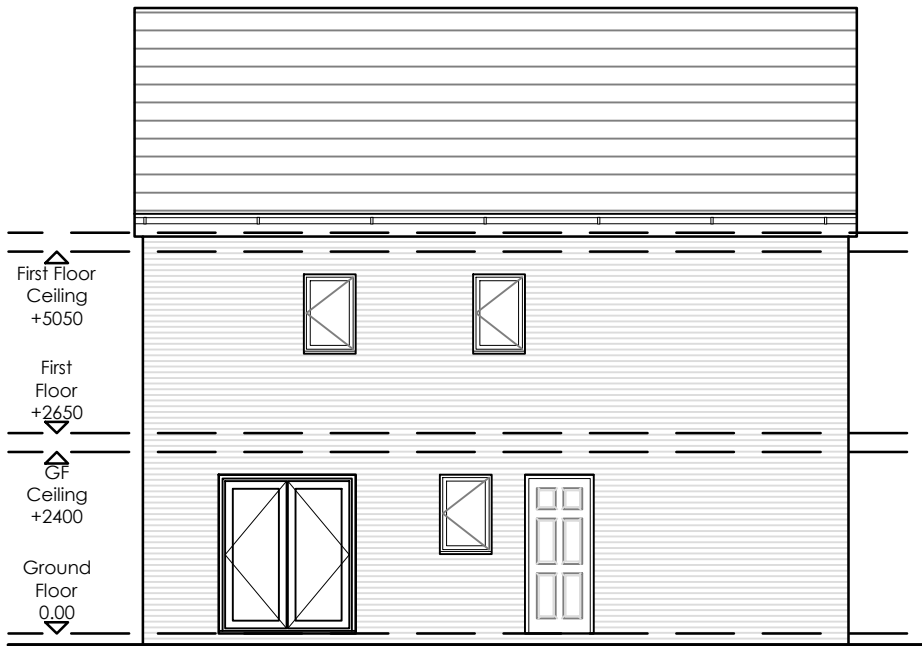

Proposed Rear Elevation
Scale: 1:100



Proposed Side Elevation
Scale: 1:100



Site Location Plan
Scale: 1:1250

Key

Site Boundary



REV	Notes	Date	By
CRISP architecture Email: studio@crisparchitecture.co.uk Chartered Institute of Architectural Technologists Chartered Practice			
Project:		Land on Flashfields, Prestwich Manchester, M25 9XW	
Drawing Title: Proposed Elevations House Type 2			
Project No: 2242		File Identifier:2242_72_07	
Drawing No: 72_07		Revision:	
Drawn By: SMH		Checked By:SMH	
Scale: 1:100 @ A3		Date: 06/05/2023	
Purpose of Issue: F E A S I B I L I T Y			
Drawing Status: P L A N N I N G			