



EXISTING GROUND FLOOR PLAN 1:200

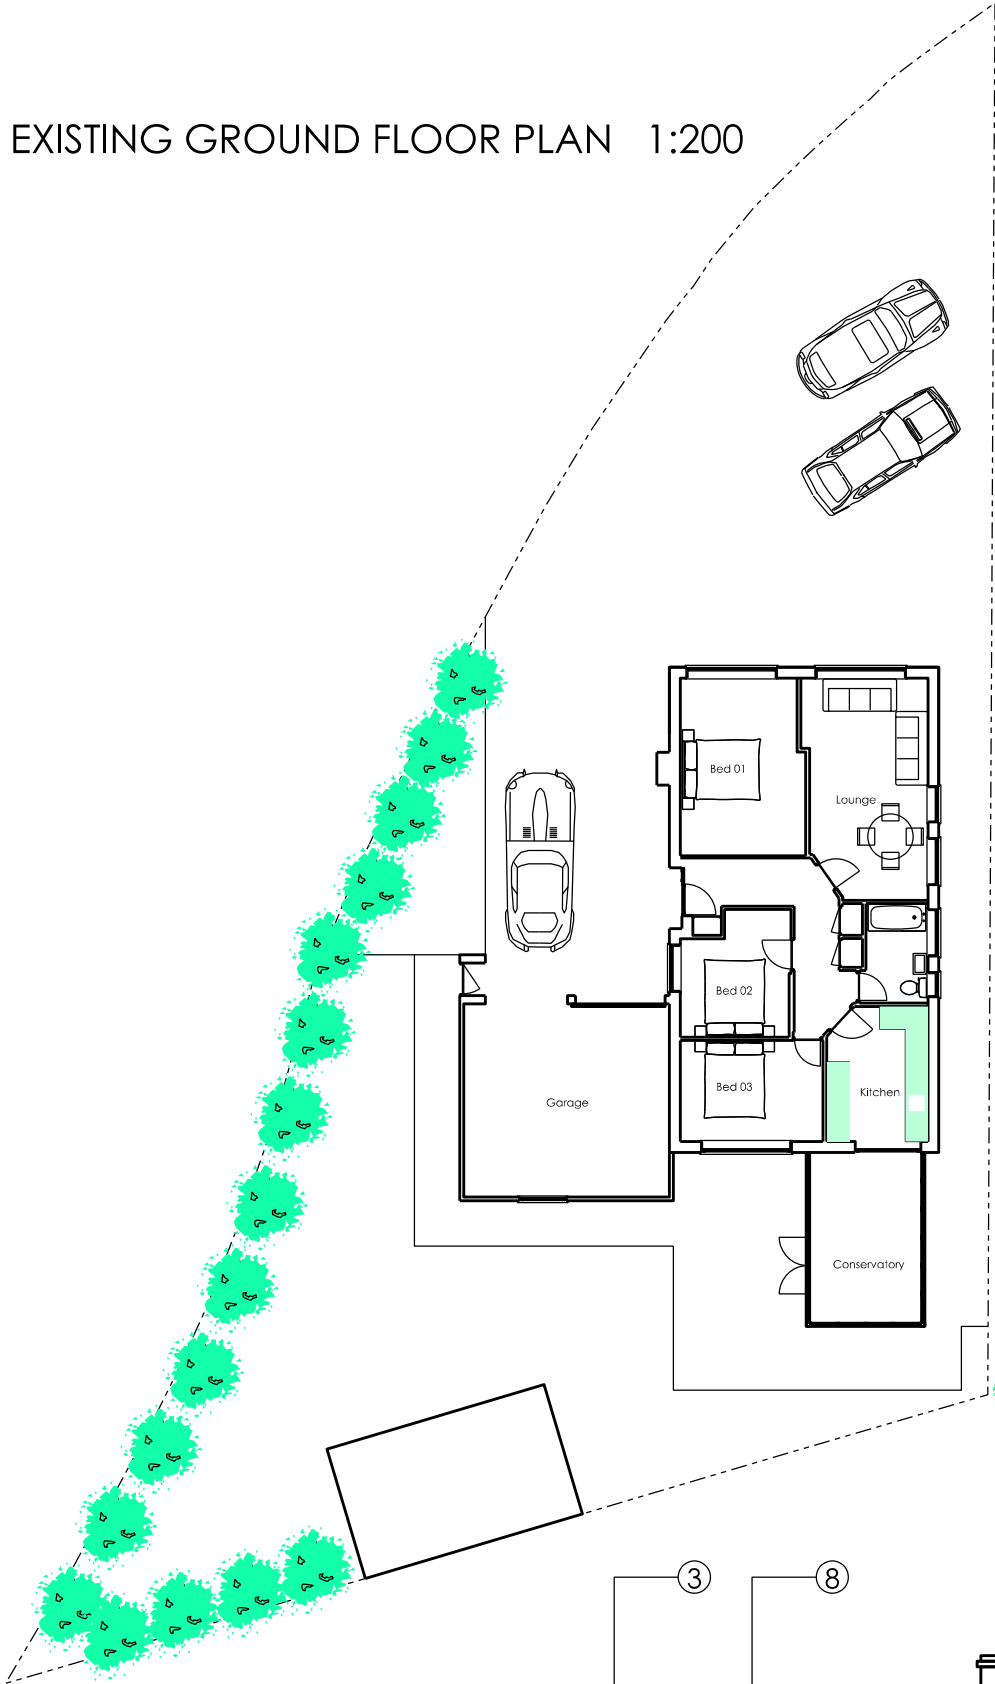


LEGEND


- ① Clay Roof Tiles
- ② Stone walling
- ③ Brown Masonry Brickwork
- ④ PVC u Windows
- ⑤ PVC u Entrance Doors
- ⑥ PVC u Conservatory
- ⑦ PVC u Fascias and gutters throughout
- ⑧ Flat 3 layer mineral felt roof

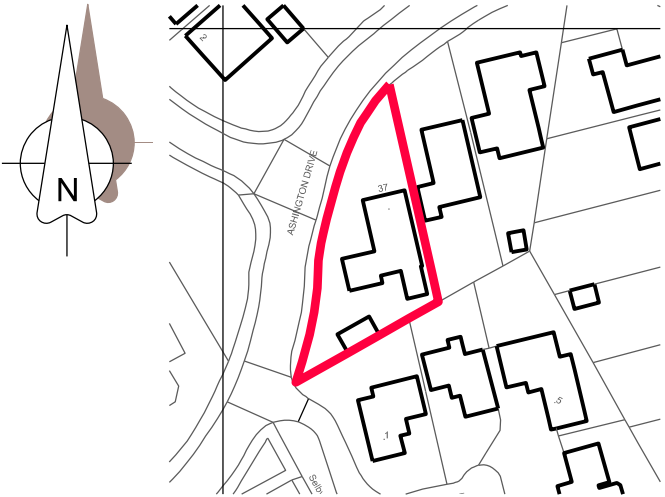


SITE LOCATION 1:1250

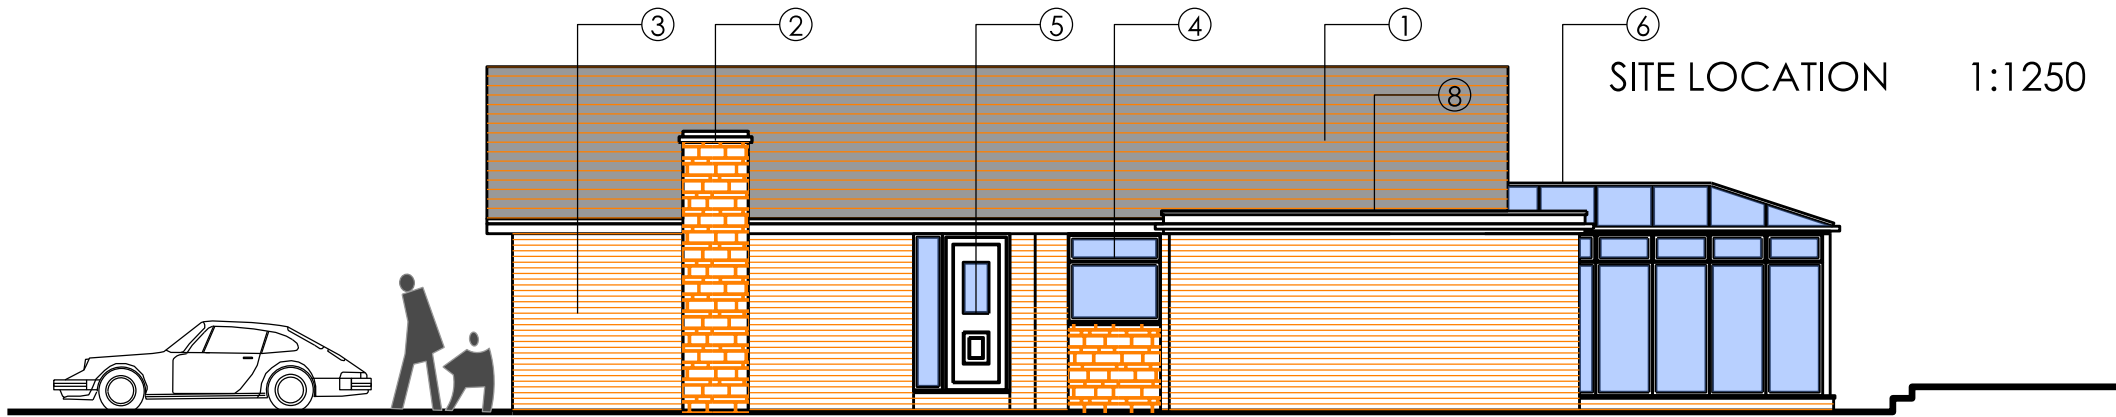


EXISTING WEST ELEVATION 1:100

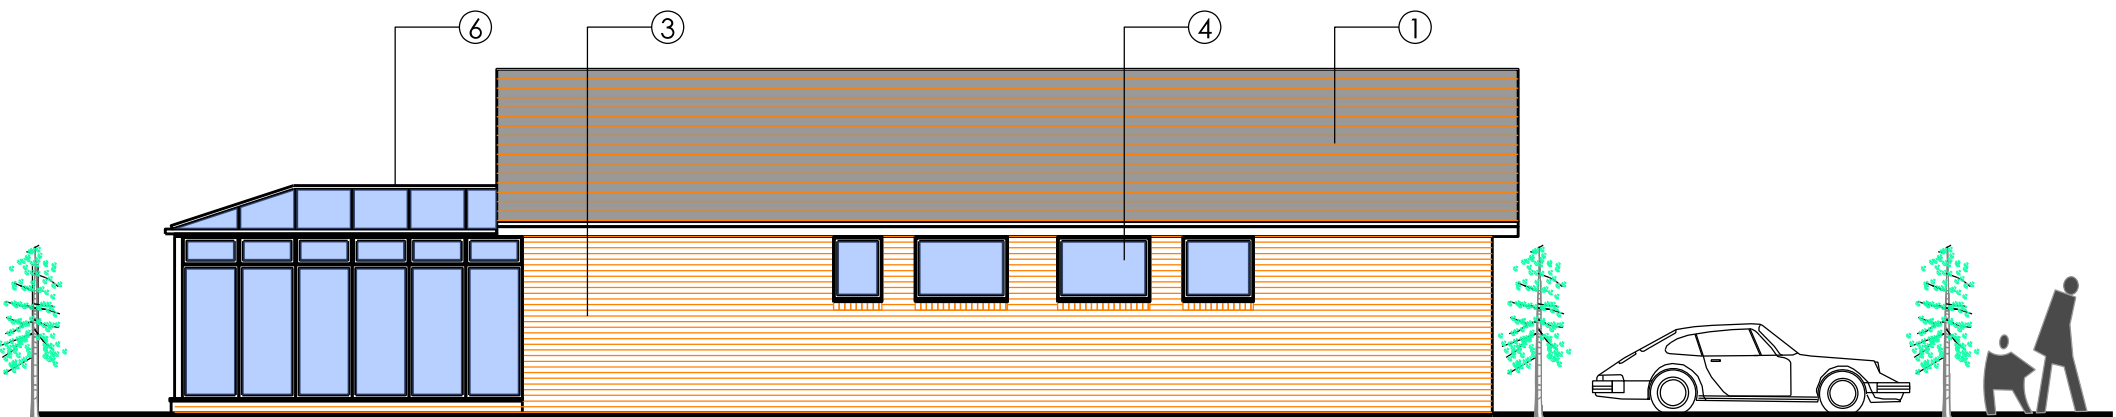

EXISTING EAST ELEVATION 1:100

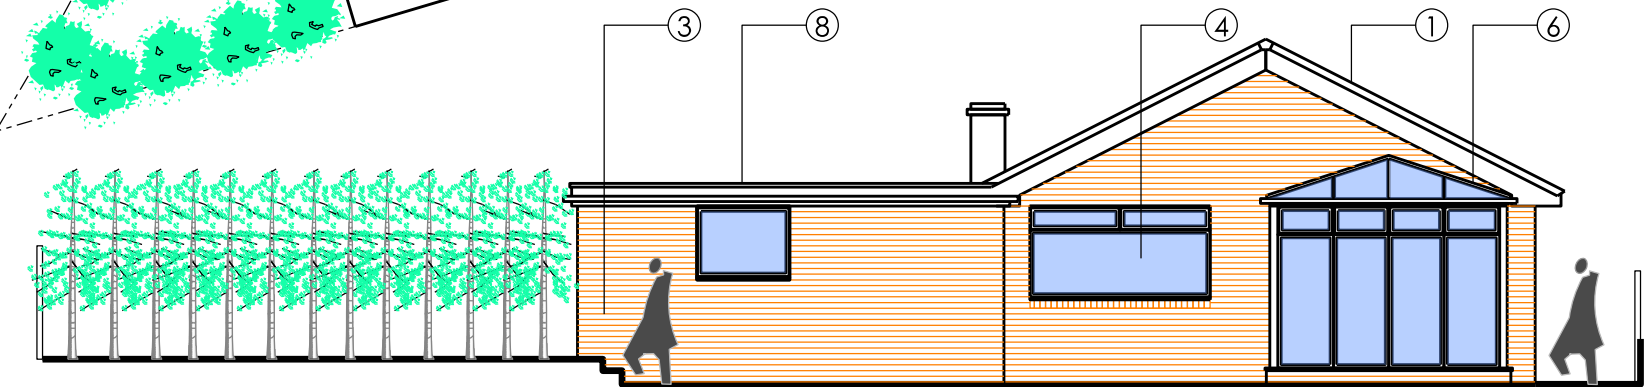

EXISTING SOUTH ELEVATION 1:100

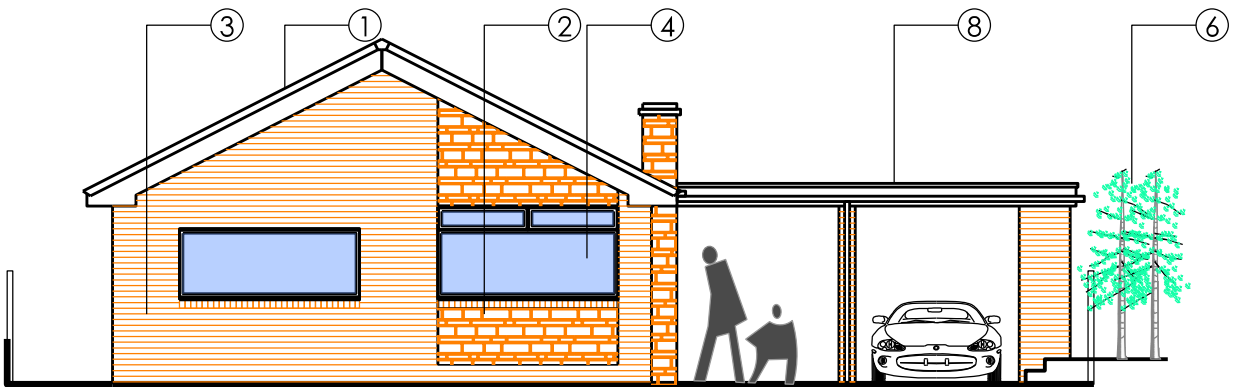

EXISTING NORTH ELEVATION 1:100

Revision	Description	By	Date

Revision	Description	By	Date

Notes:
DO NOT SCALE. Use figured dimensions only. The contractor is requested to check all dimensions before the work is put in hand. Copyright of this drawing belongs solely to SCA Ltd. This drawing must only be used for the purpose for which it is supplied and its contents must not be reproduced for any purpose without written permission. Areas indicated, or areas calculated from this drawing should be used for valuation purposes or as the basis for development contracts. SCA is a limited company registered in England and Wales, Number 7428841



Drawn SC
Date AUG 2021
Checked SC
Date AUG 2021
Scale 1:1250, 1:200, 1:100 @ A3
Status Planning

Project Extension to 37 Ashington Drive
Bury, BL8 2TS
For Mr & Mrs Pope
Drg Title Site Location Plan, Existing Ground Floor Plan
And Existing Elevations
Drg No SC2021-251-L(-0)002 Rev A