




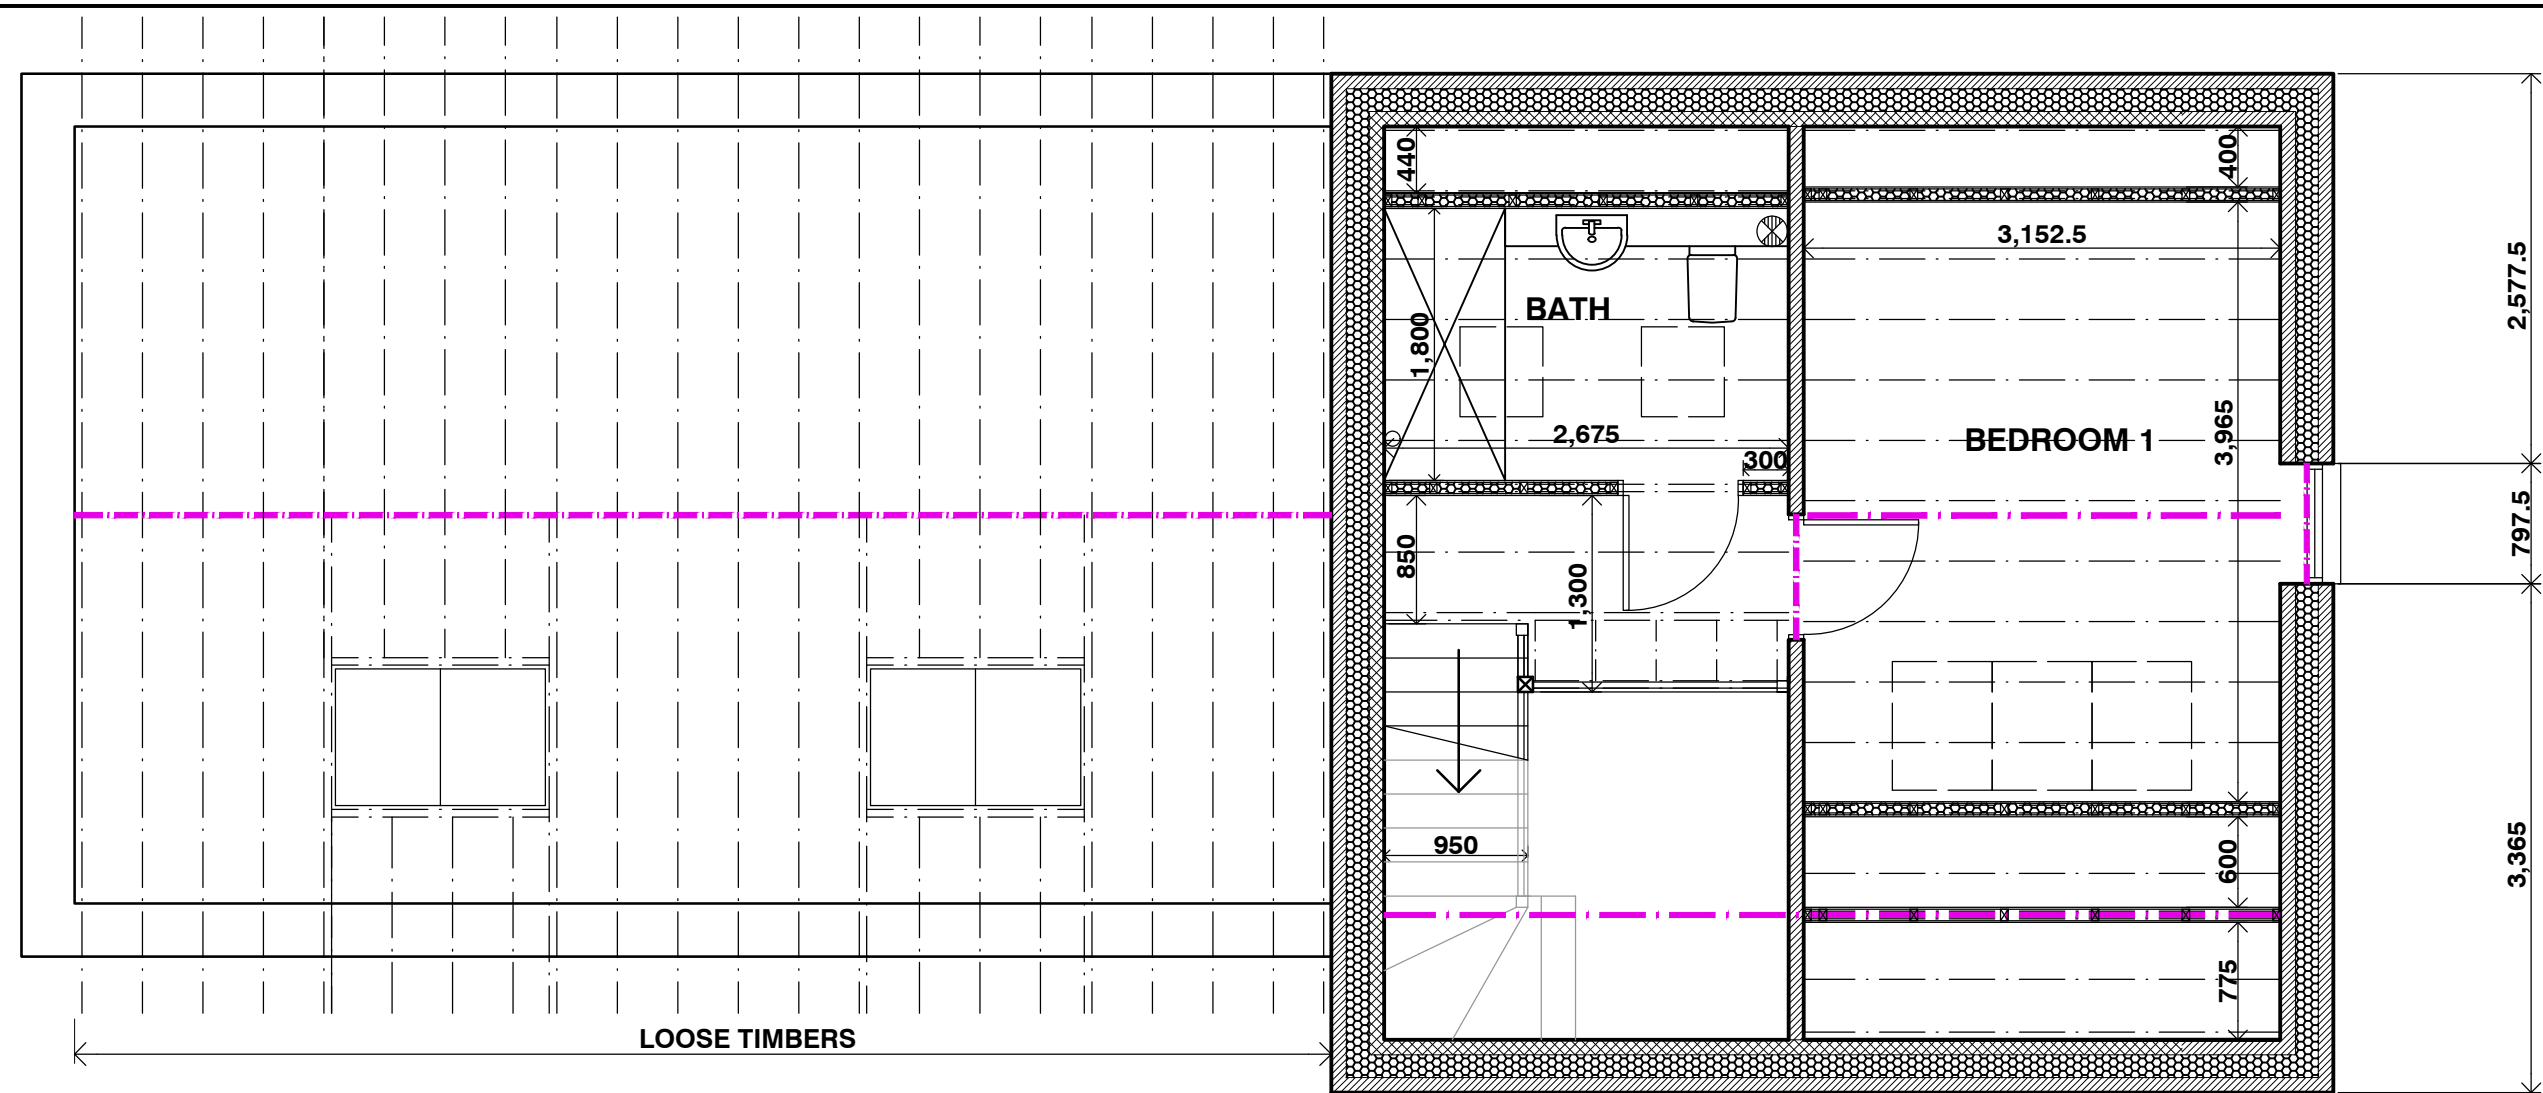

FIRST FLOOR PLAN

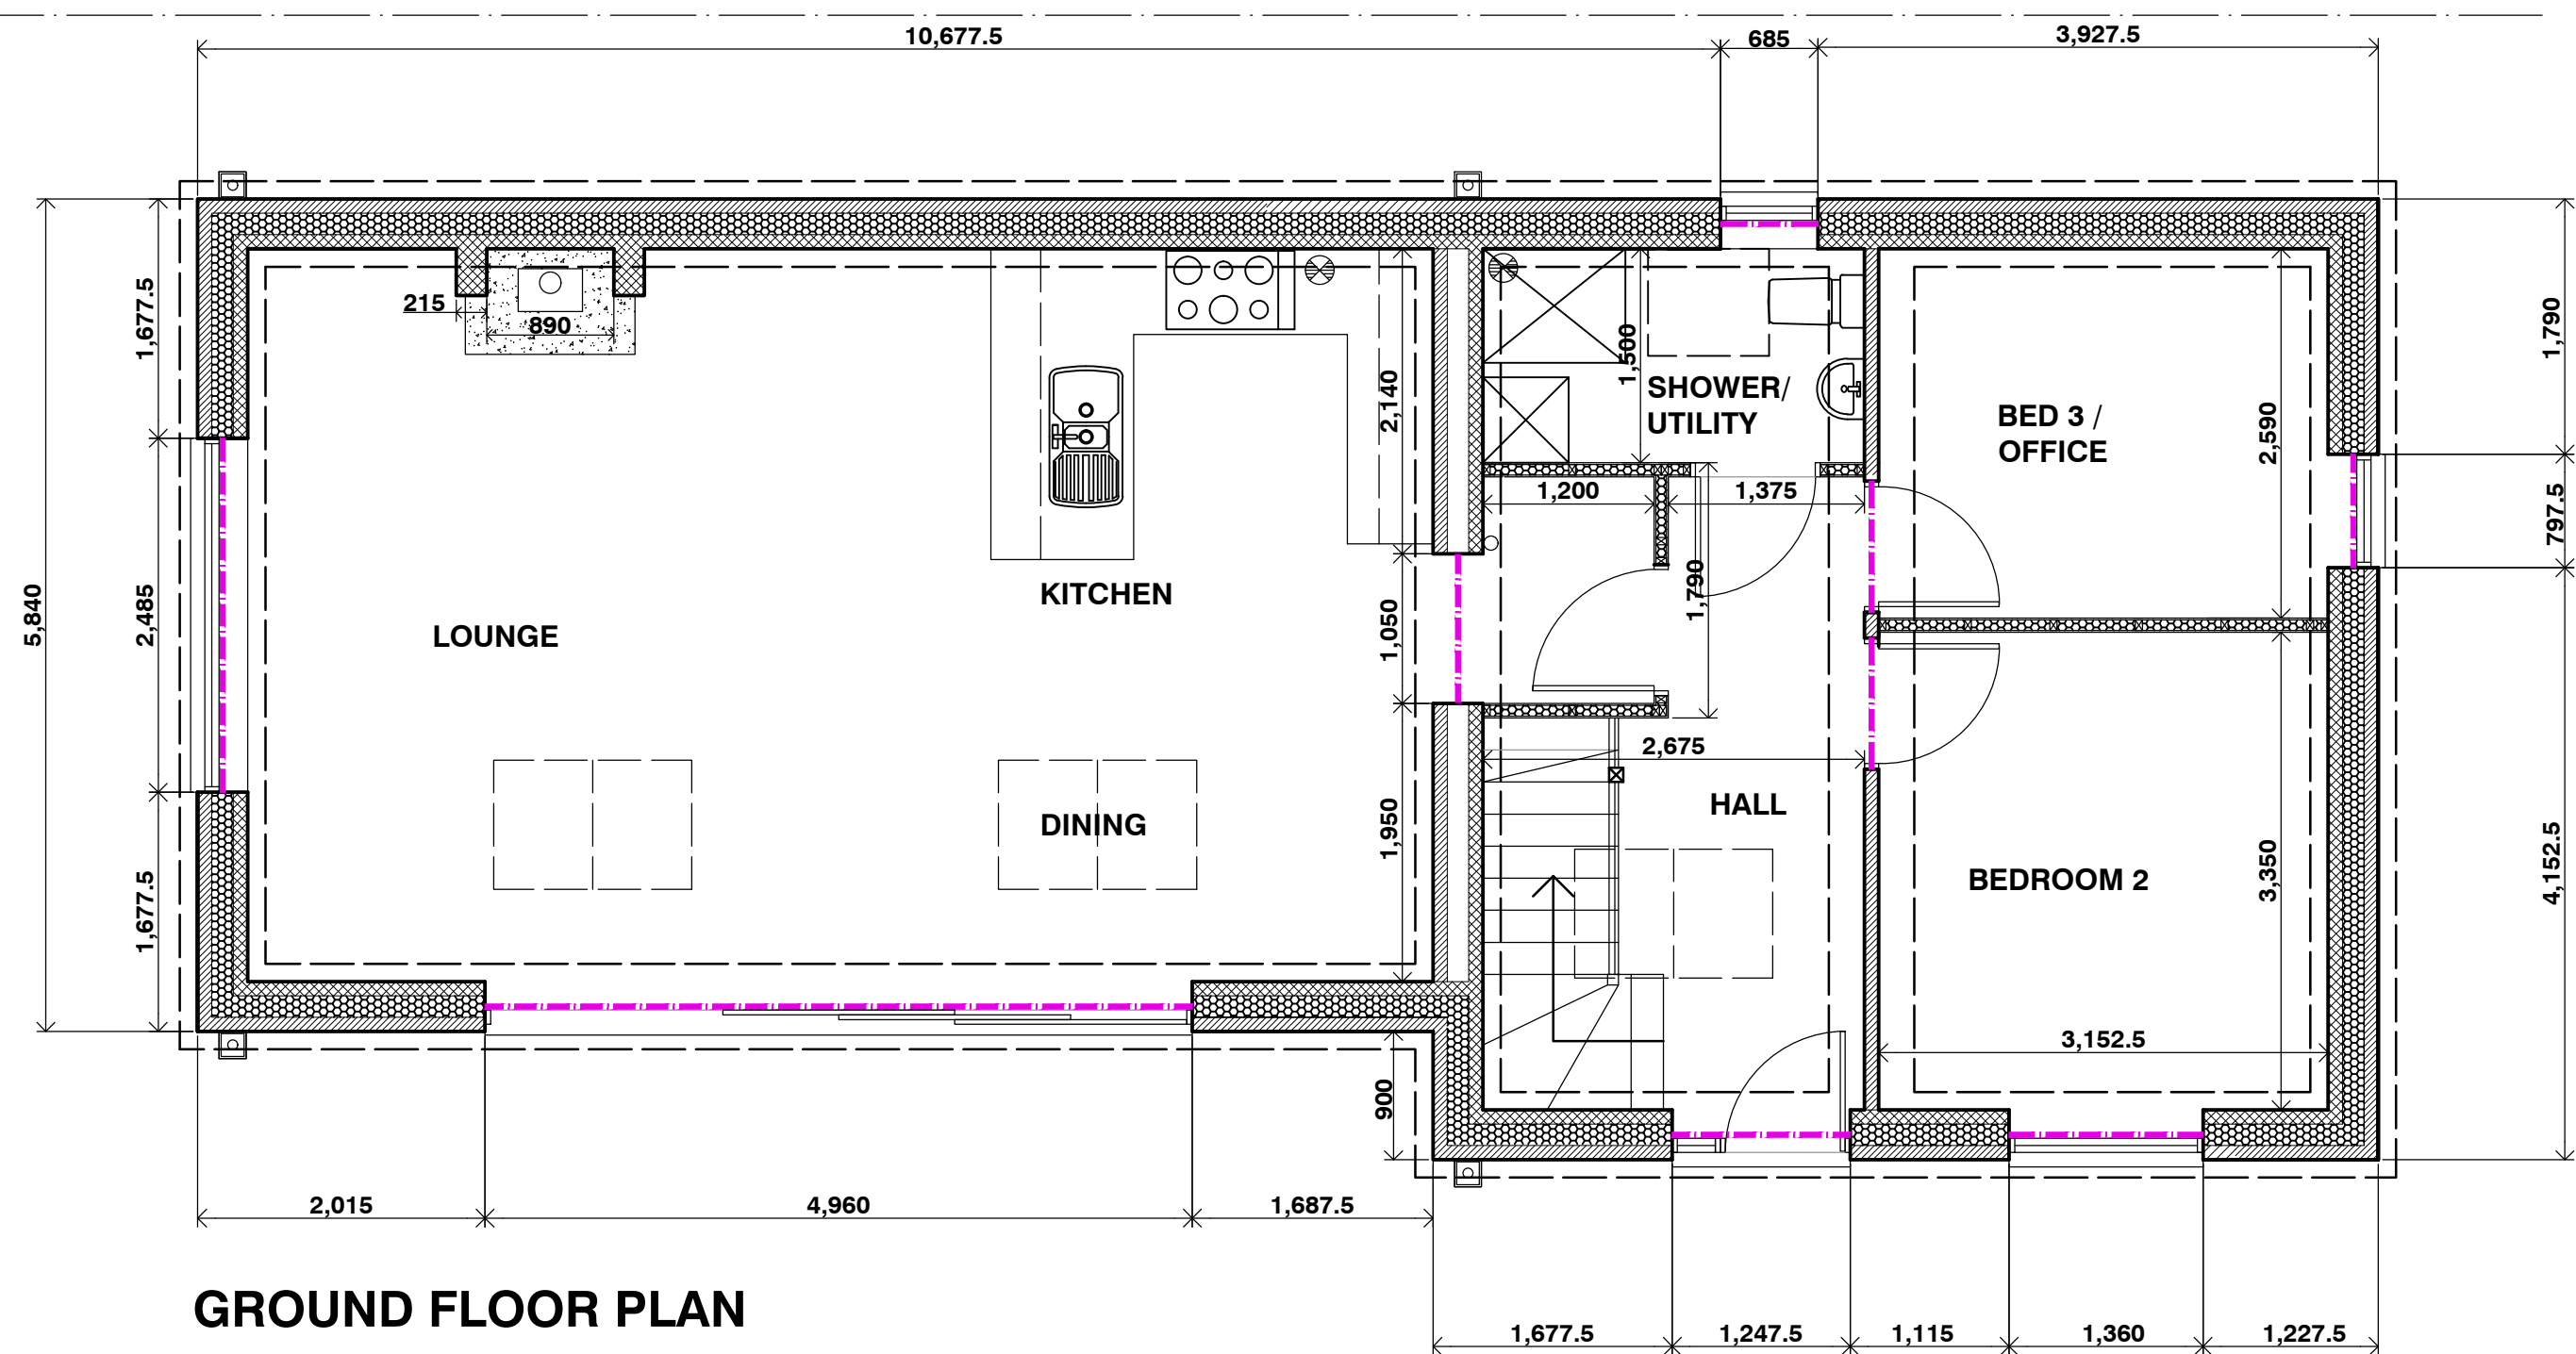

GROUND FLOOR PLAN

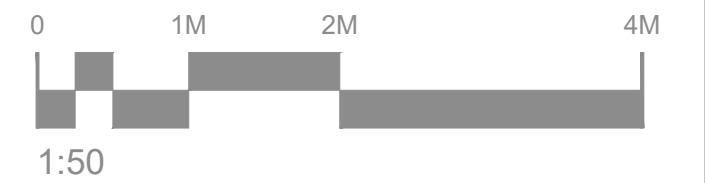

Revision	Date / Initials	Amendments
Client	MR K McMINN	
Project	RESIDENTIAL DEVELOPMENT 94 STARLING ROAD BURY	
Drawing Title	PROPOSED PLANS - NMA APPLICATION	
Drawing No.	3902-24-18	Drawn By JS
Scale	1:50 A2	Date 15 JULY 2024
Issue	PLANNING APPLICATION	



169 Appley Lane North
Appley Bridge
Wigan
WN6 9DX
Tel. 01257 252203
Website www.peterdickinson.co.uk
E-mail admin@peterdickinson.co.uk