



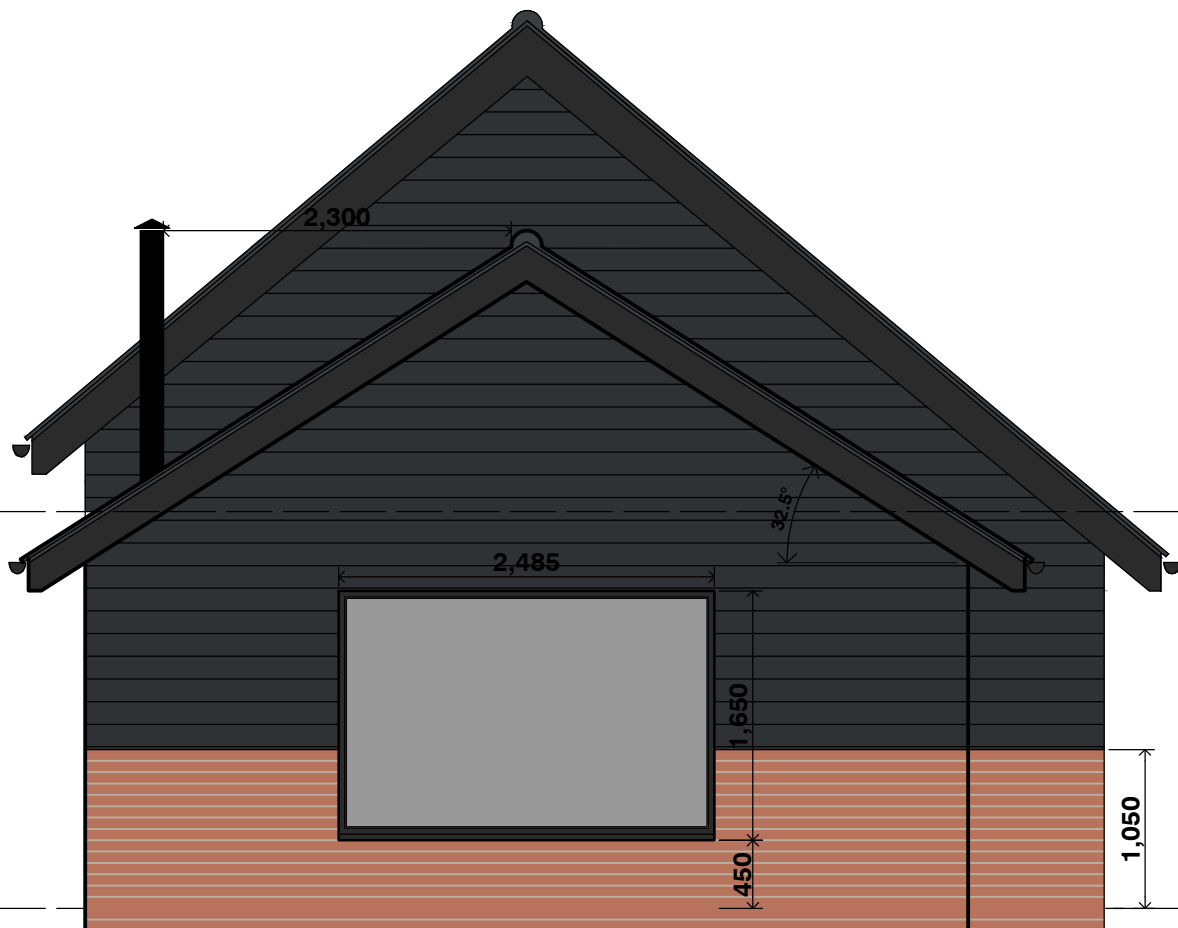


FRONT ELEVATION (NORTH)

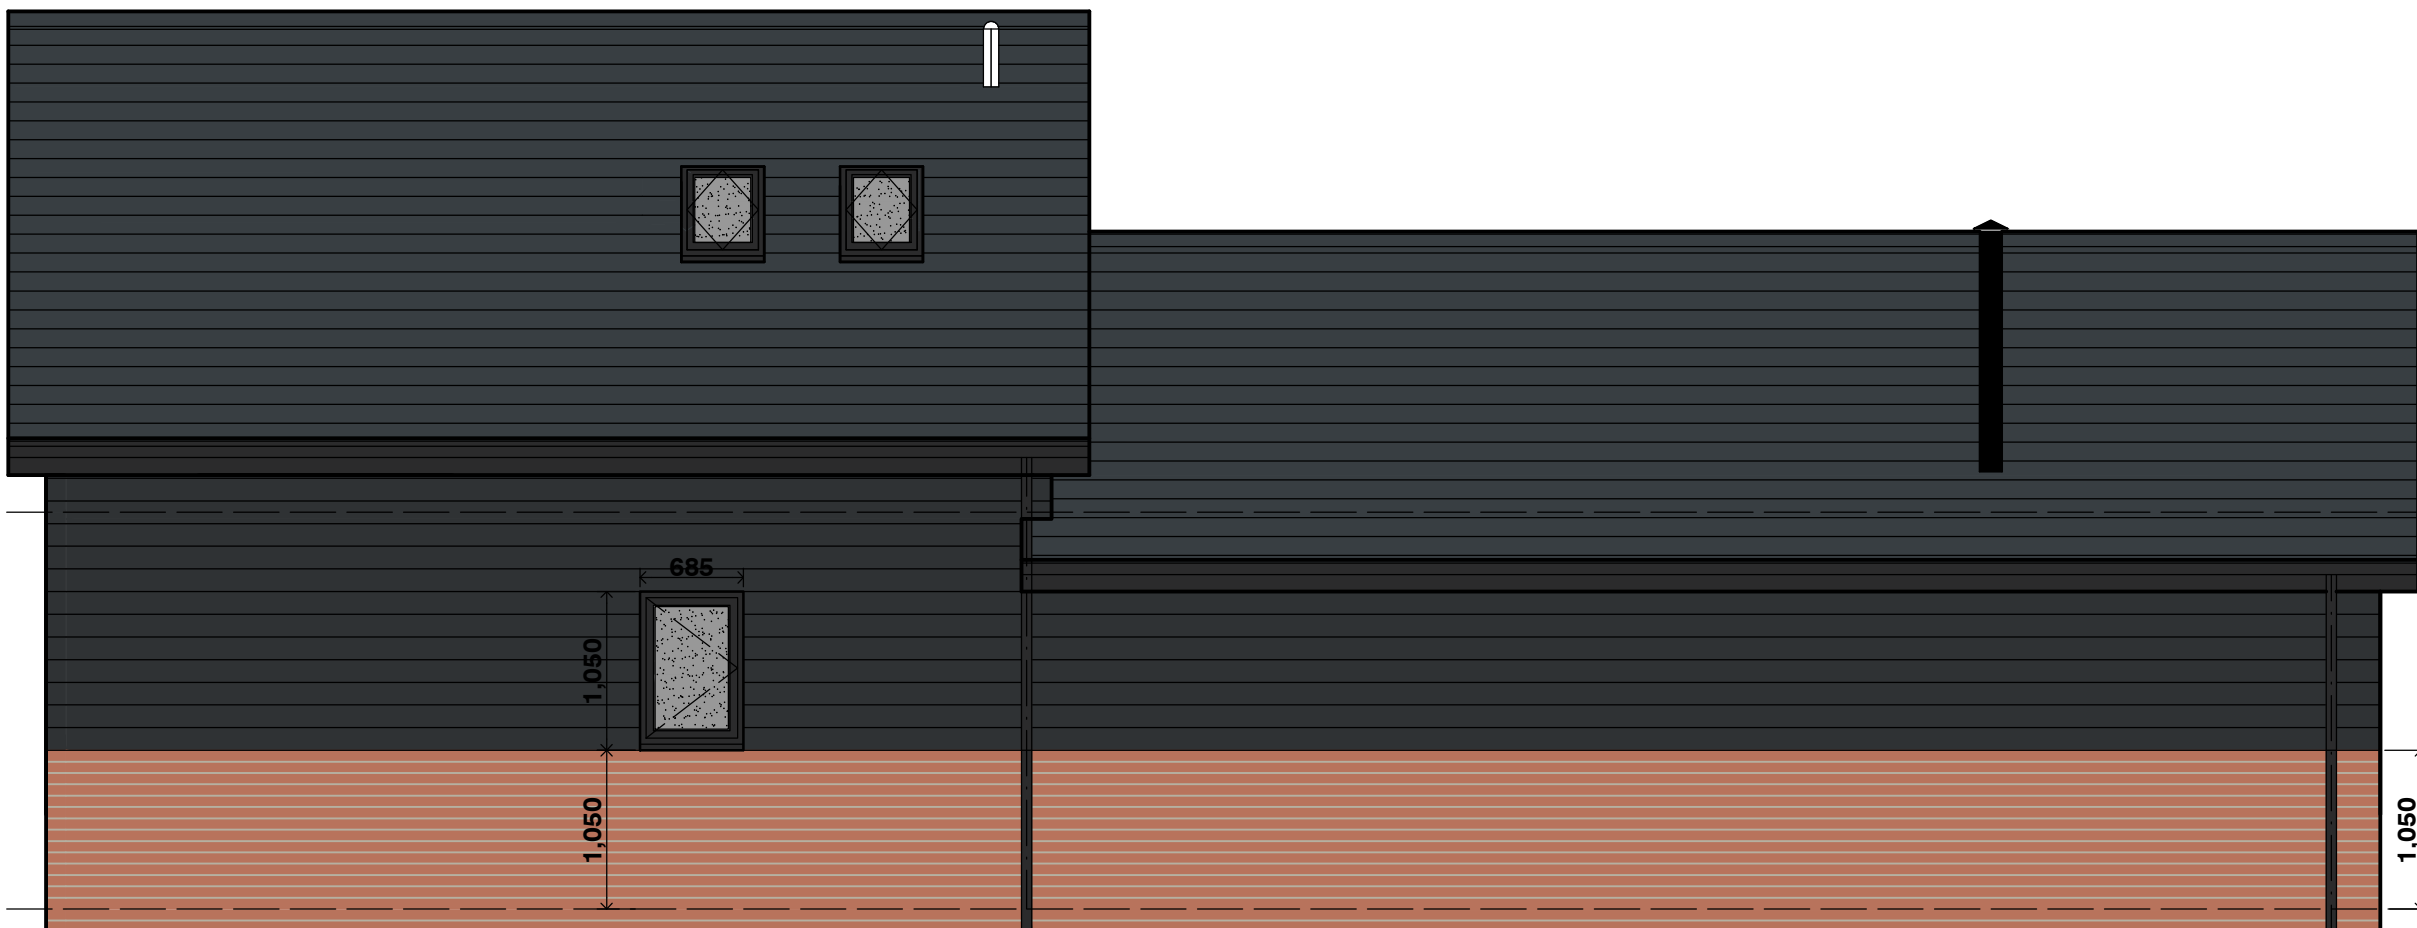


SIDE ELEVATION (EAST)



REAR ELEVATION (SOUTH)

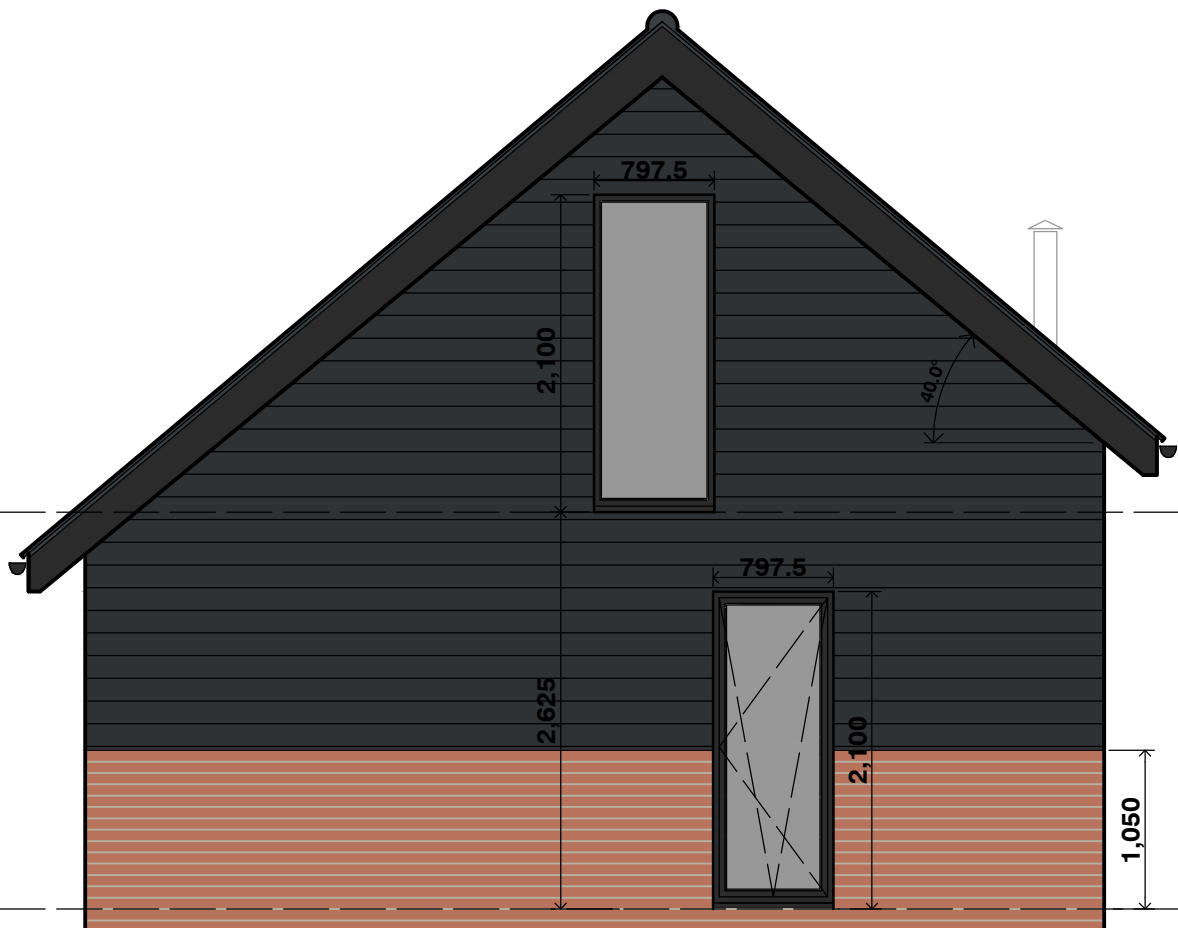

SIDE ELEVATION (WEST)

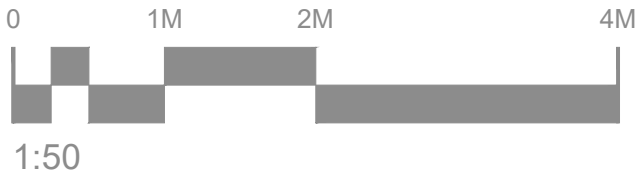

				A	11-07-24 /JS	Amendments to brick height and sliding doors opening size
Client	MR K McMINN			Revision	Date / Initials	Amendments
Project	RESIDENTIAL DEVELOPMENT 94 STARLING ROAD BURY			 PETER DICKINSON ARCHITECTS LTD. R.I.B.A. 169 Appley Lane North Appley Bridge Wigan WN6 9DX Tel. 01257 252203 Website www.peterdickinson.co.uk E-mail admin@peterdickinson.co.uk		
Drawing Title	PROPOSED ELEVATIONS - NMA APPLICATION					
Drawing No.	3902-24-17	Drawn By	JS			
Scale	1:50 A2	Date	15 JULY 2024			
Issue	PLANNING APPLICATION					