


ELEVATION A

ELEVATION B




ELEVATION C

ELEVATION D

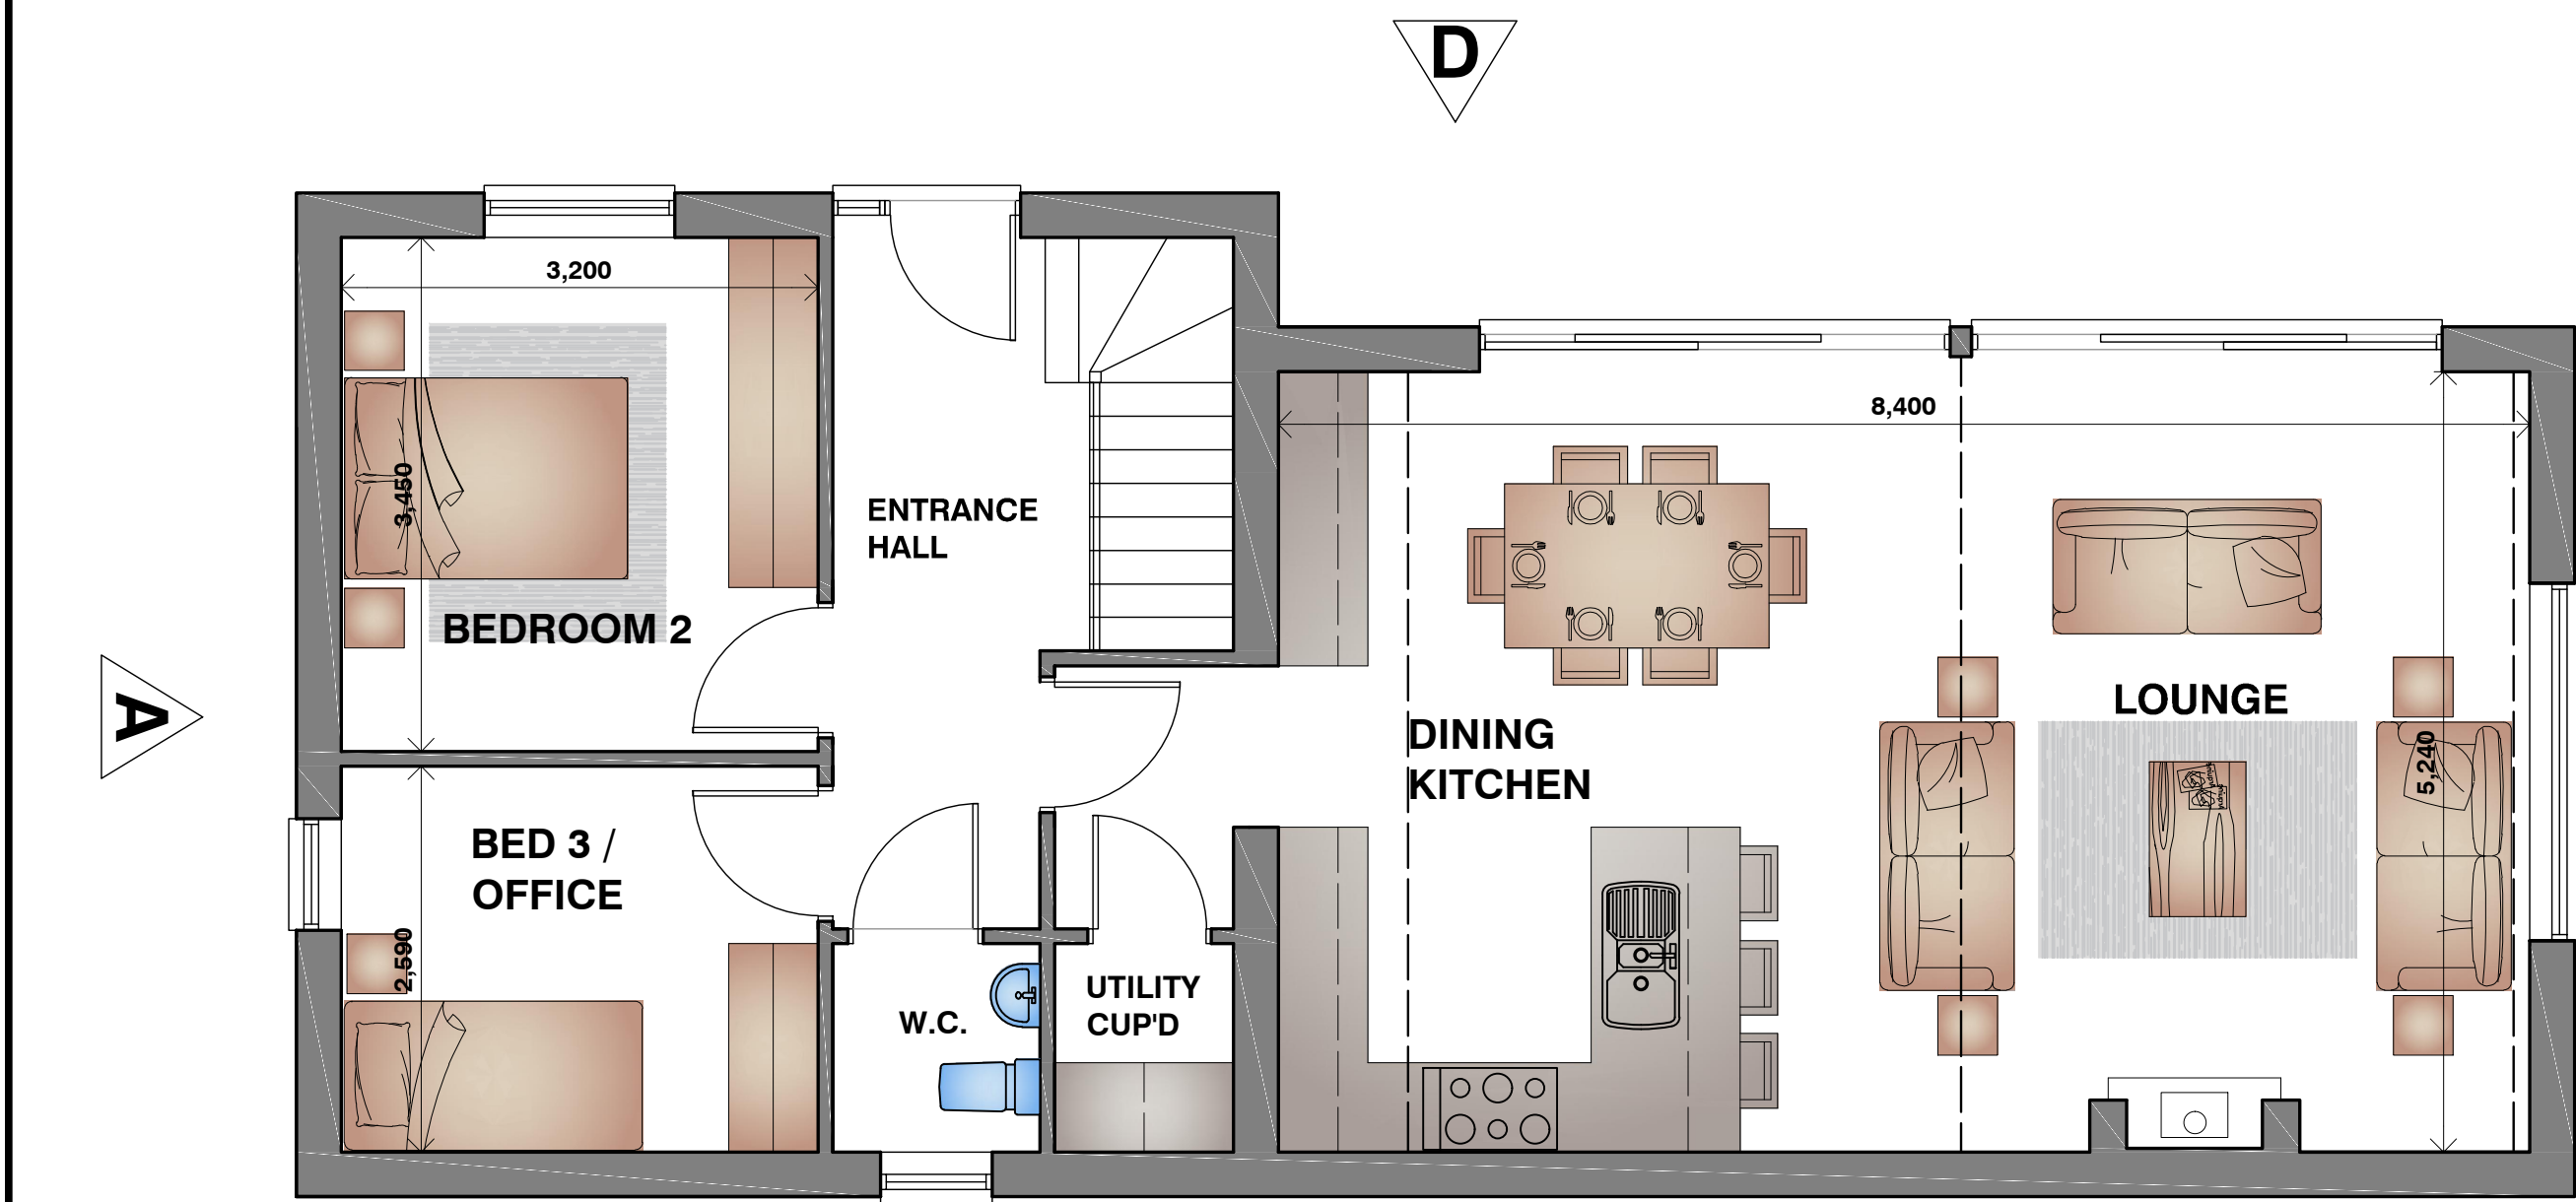

GROUND FLOOR PLAN

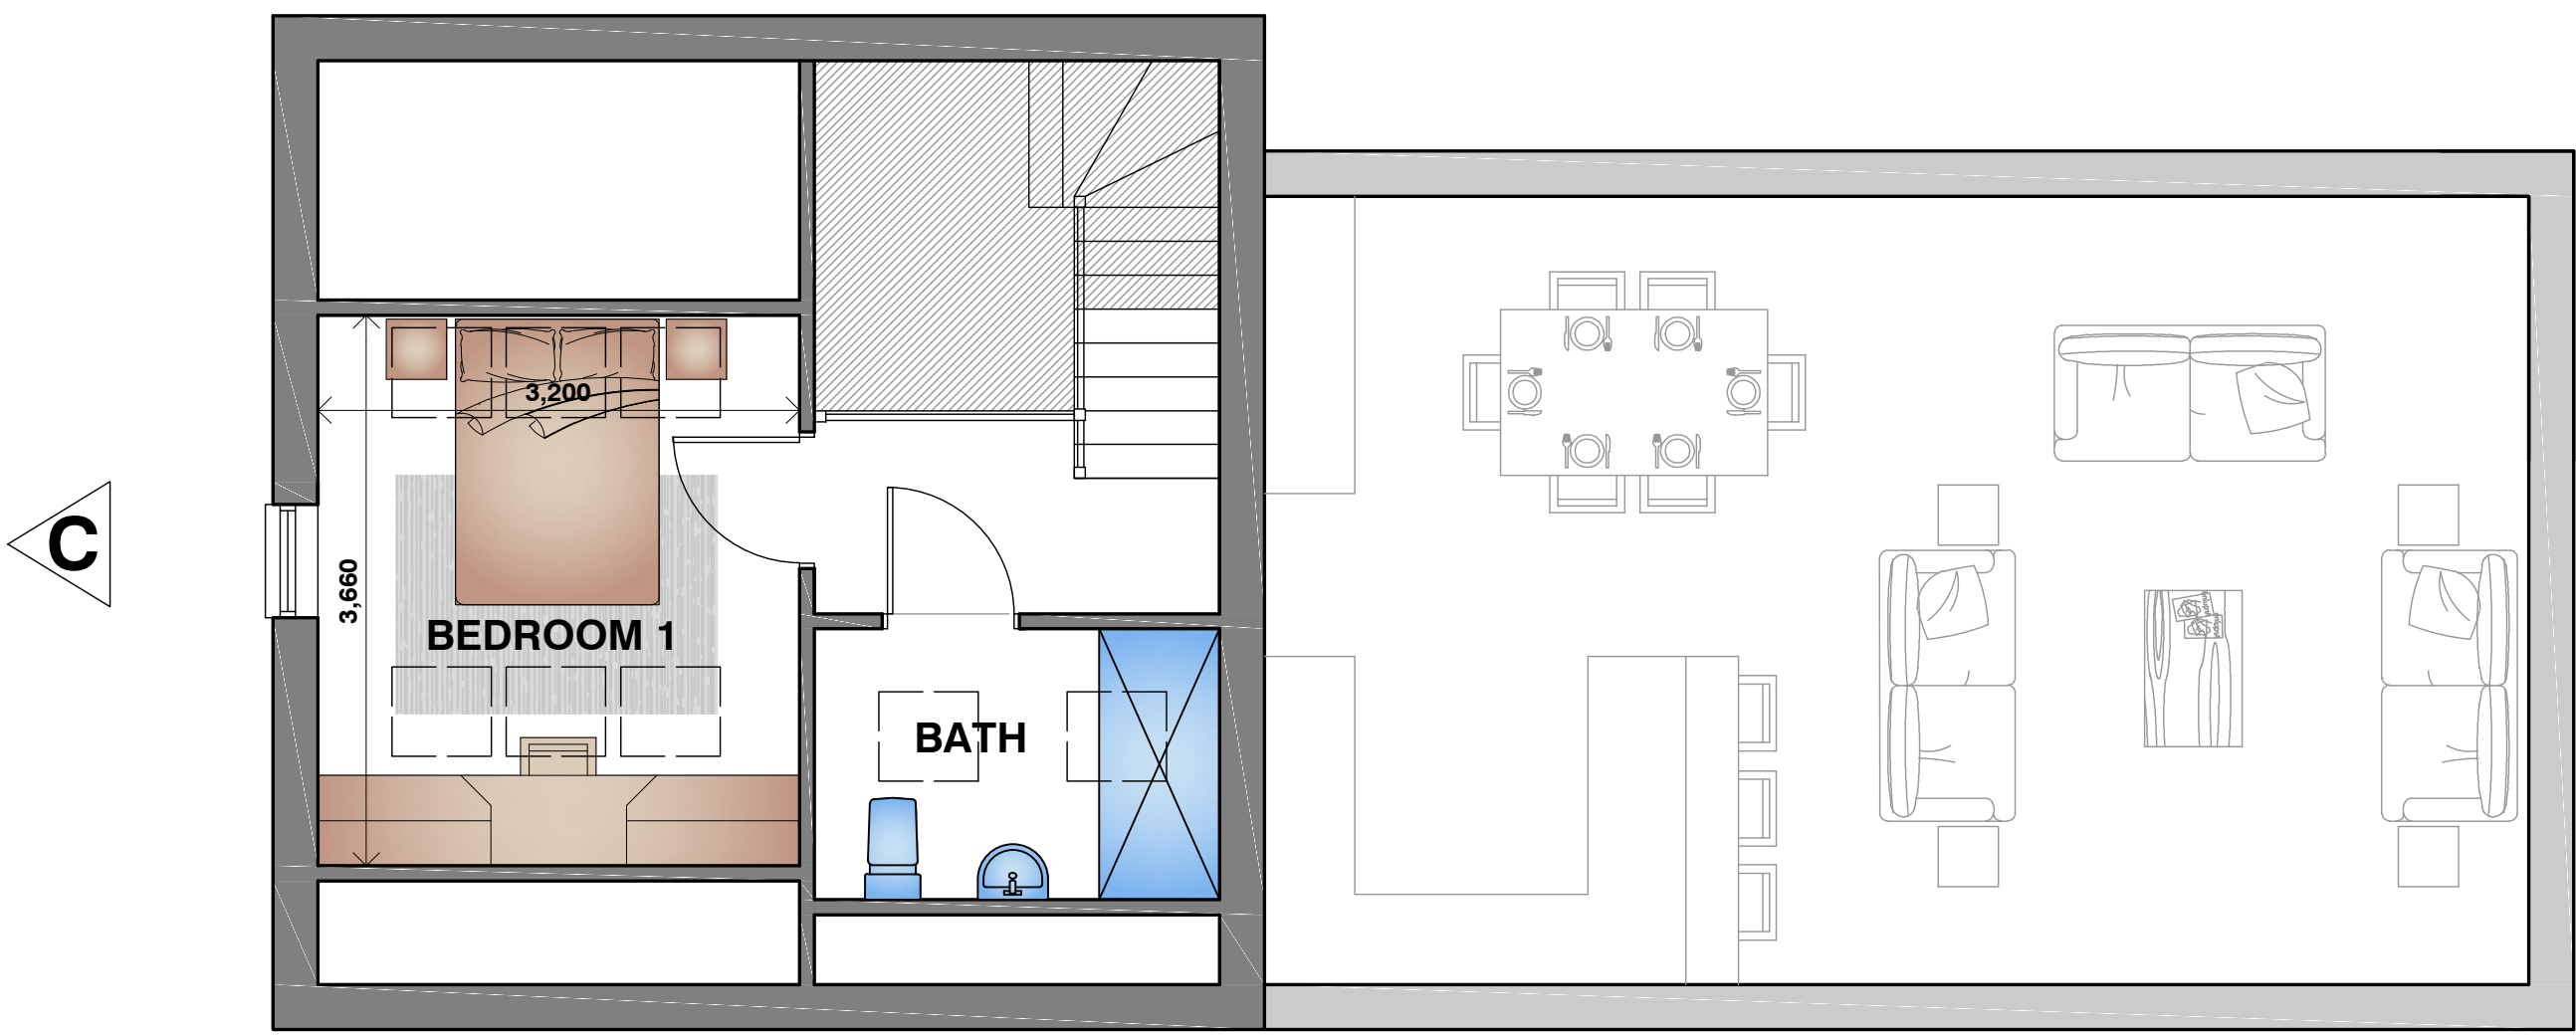

FIRST FLOOR PLAN

C	19.07.21/ TPS	Reduction in ridge height/pitch following Planner's email
B	12.07.21/ TPS	Alterations to building position to increase garden space
A	05.07.21 / JRB	Amendments to rear roof following council email 02.07.21
Revision	Date / Initials	Amendments
Client	MR K McMINN	
Project	RESIDENTIAL DEVELOPMENT 94 STARLING ROAD BURY	
Drawing Title	PROPOSED PLANS AND ELEVATIONS	
Drawing No.	3902-21-09C	Drawn By TPS
Scale	1:50 A1	Date 1 JUNE 2021
 Peter Dickinson R.I.B.A. 169 Appley Lane North Appley Bridge Wigan, Lancs Tel. No. 01257 252205 Website www.peterdickinson.co.uk E-mail admin@peterdickinson.co.uk		