


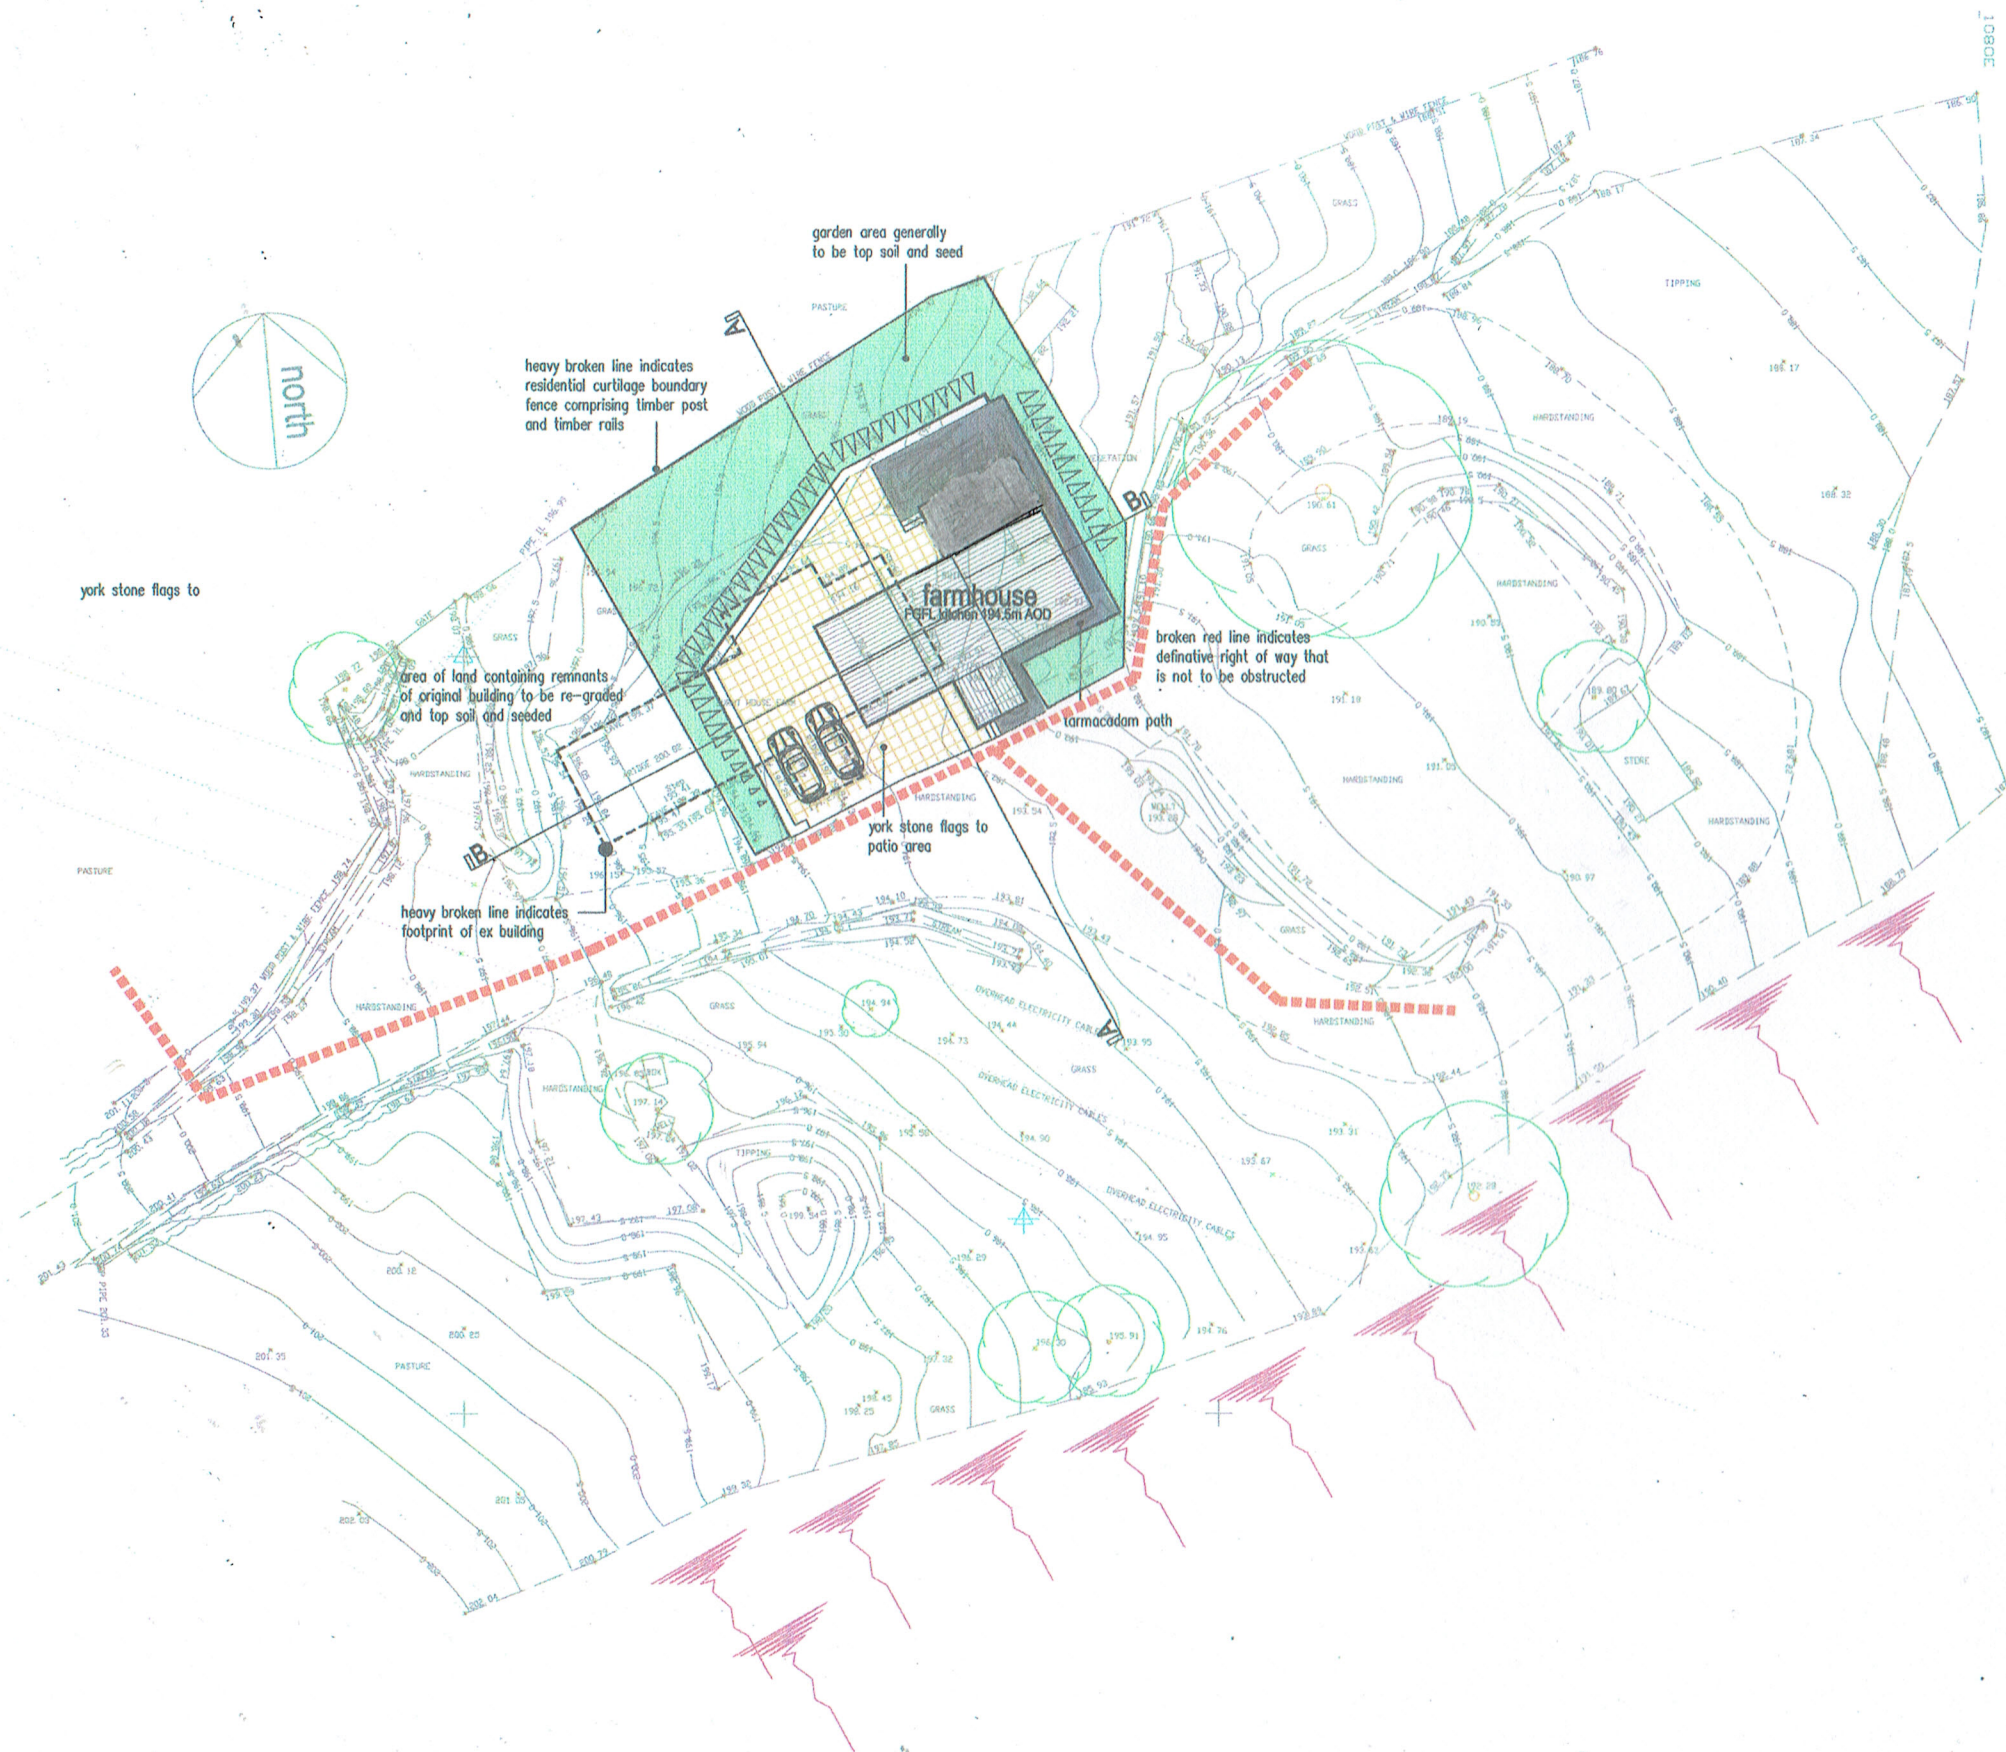

amended 10-01-23

footprint of existing building included as overlay on proposed site plan

the volume of the proposed building amounts to approx 472m³

proposed

proposed replacement farmhouse at
Burnt House Farm
 Turton Road
 Tottington
 Bury

scale 1:200 @ A1

0m 20m

linear scale 1:200 @ A1

drawing number BHF-24-03-22-C (amended)

Rae Connell Associates Building Design and Planning Consultants
 214 Burnley Road Bacup Lancashire
 01706 873000