



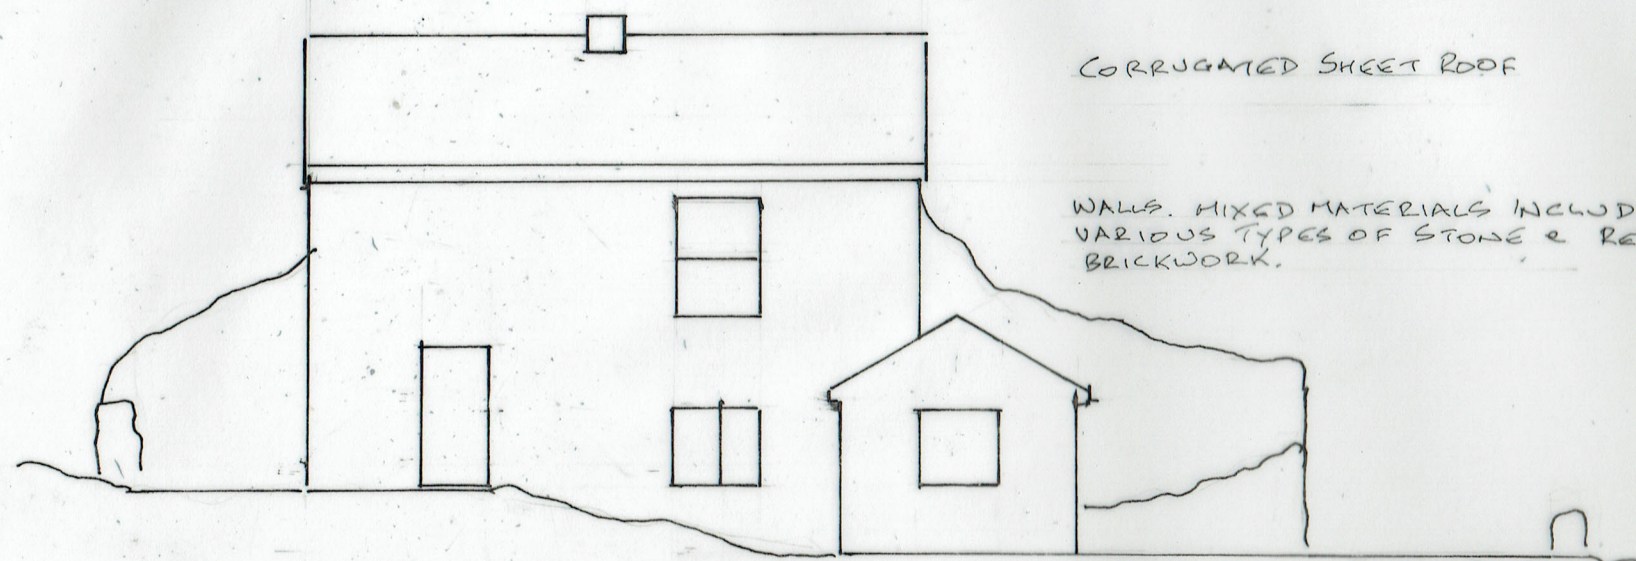


FRONT ELEVATION

CORRUGATED SHEET ROOF


WALLS. MIXED MATERIALS INCLUDING
VARIOUS TYPES OF STONE & RED
BRICKWORK.

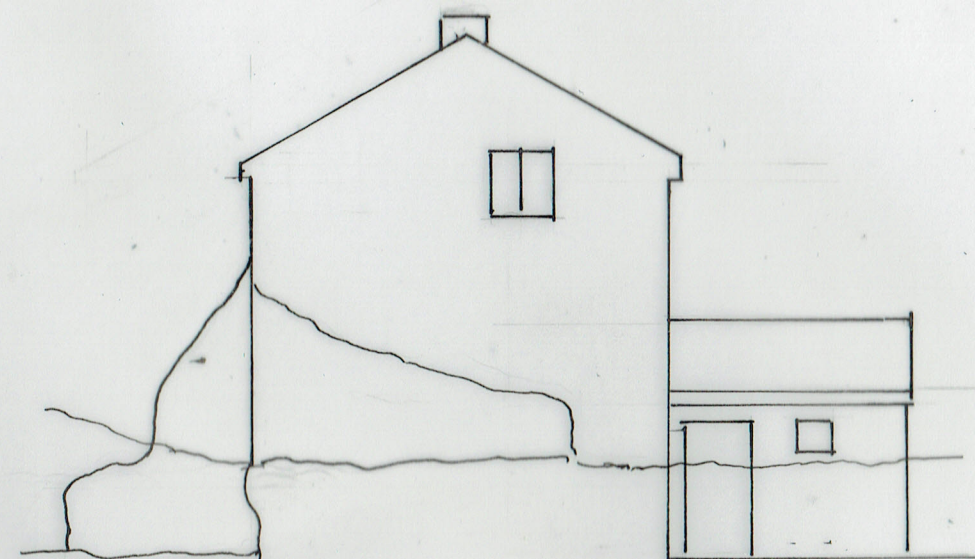

SIDE

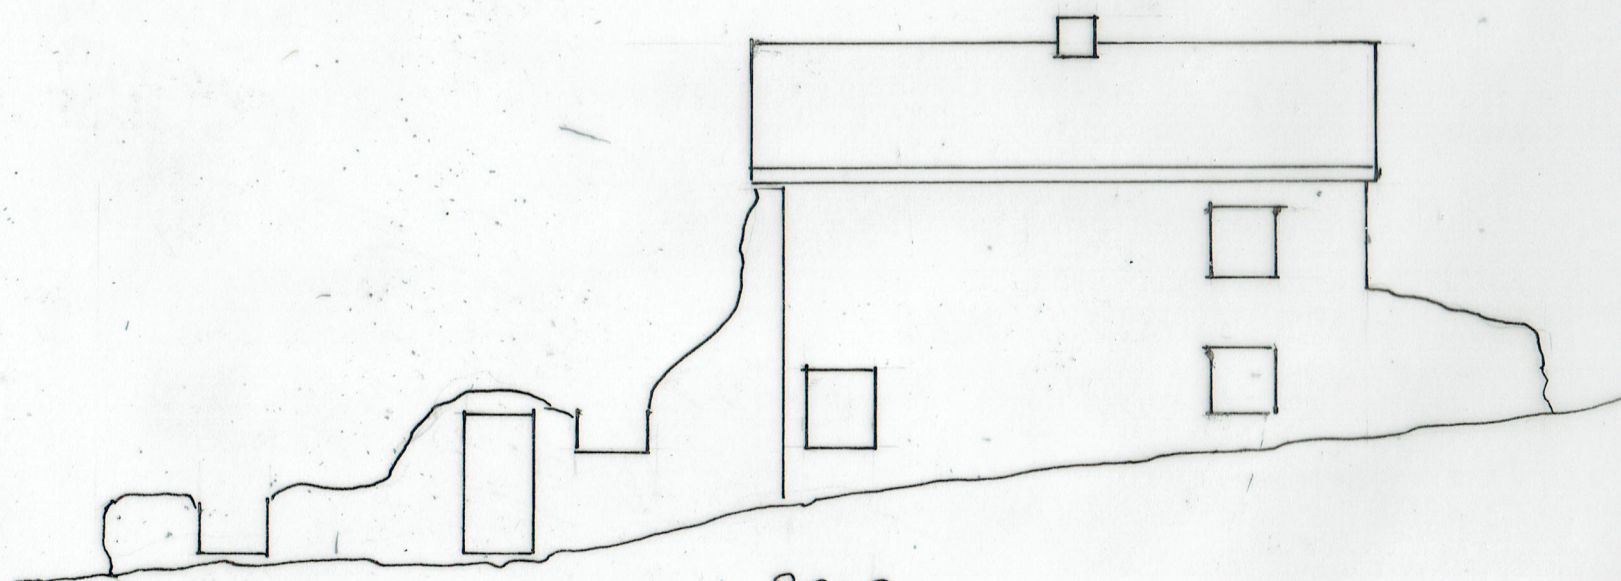

REAR

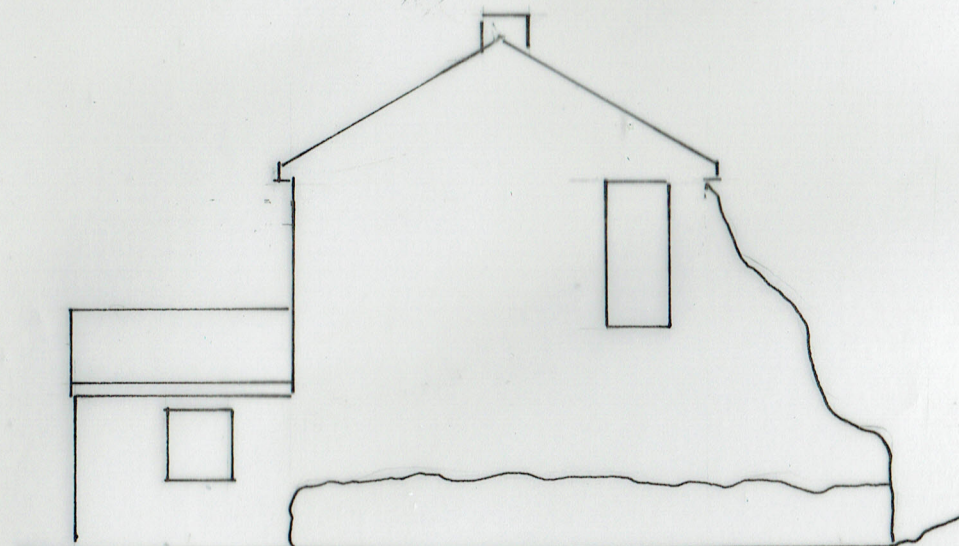

SIDE

2 EXISTING ELEVATIONS

SCALE 1:100 @ A3

29/09/2020

20/573/02

REINSTATEMENT OF DWELLING

BURNT HOUSE FARM, TURTON ROAD BL8 3QF