

Peter Hitchen
Architects

Marathon House
The Sidings Business Park
Whalley, BB7 9SE

01254 823 885

www.peterhitchenarchitects.co.uk

NOTES:

REVISED DESIGN COMPRISING OF:

- REMOVAL OF PROPOSED GLAZED LINK TO REAR SLOPE.
 - THE FRONT SLOPE WILL STILL HAVE A GLAZED FRAME
 - THE REAR SLOPE WILL BE ROOFED IN THE SAME MANNER AS THE REST OF THE EXTENSION.
- ADDITION OF THREE ROOFLIGHTS OVER THE REAR ELEVATION EQUALLY SPACED BETWEEN THE TRUSSES AND THE WALLS.
 - SIZE TO BE VELUX 940MM X 1400MM.
 -

No.	Description	Date

CLIENT:

MR AND MRS PALMER

PROJECT:

NORCOT, MOORBOTTOM
ROAD, HOLCOMBE,
RAMSBOTTOM

SHEET:

PROPOSED
ELEVATION

Project numberPHA/929

Date23/07/2024


Drawn byLW

Checked byPH

A2.2

Scale1 : 100

Sheet sizeA1

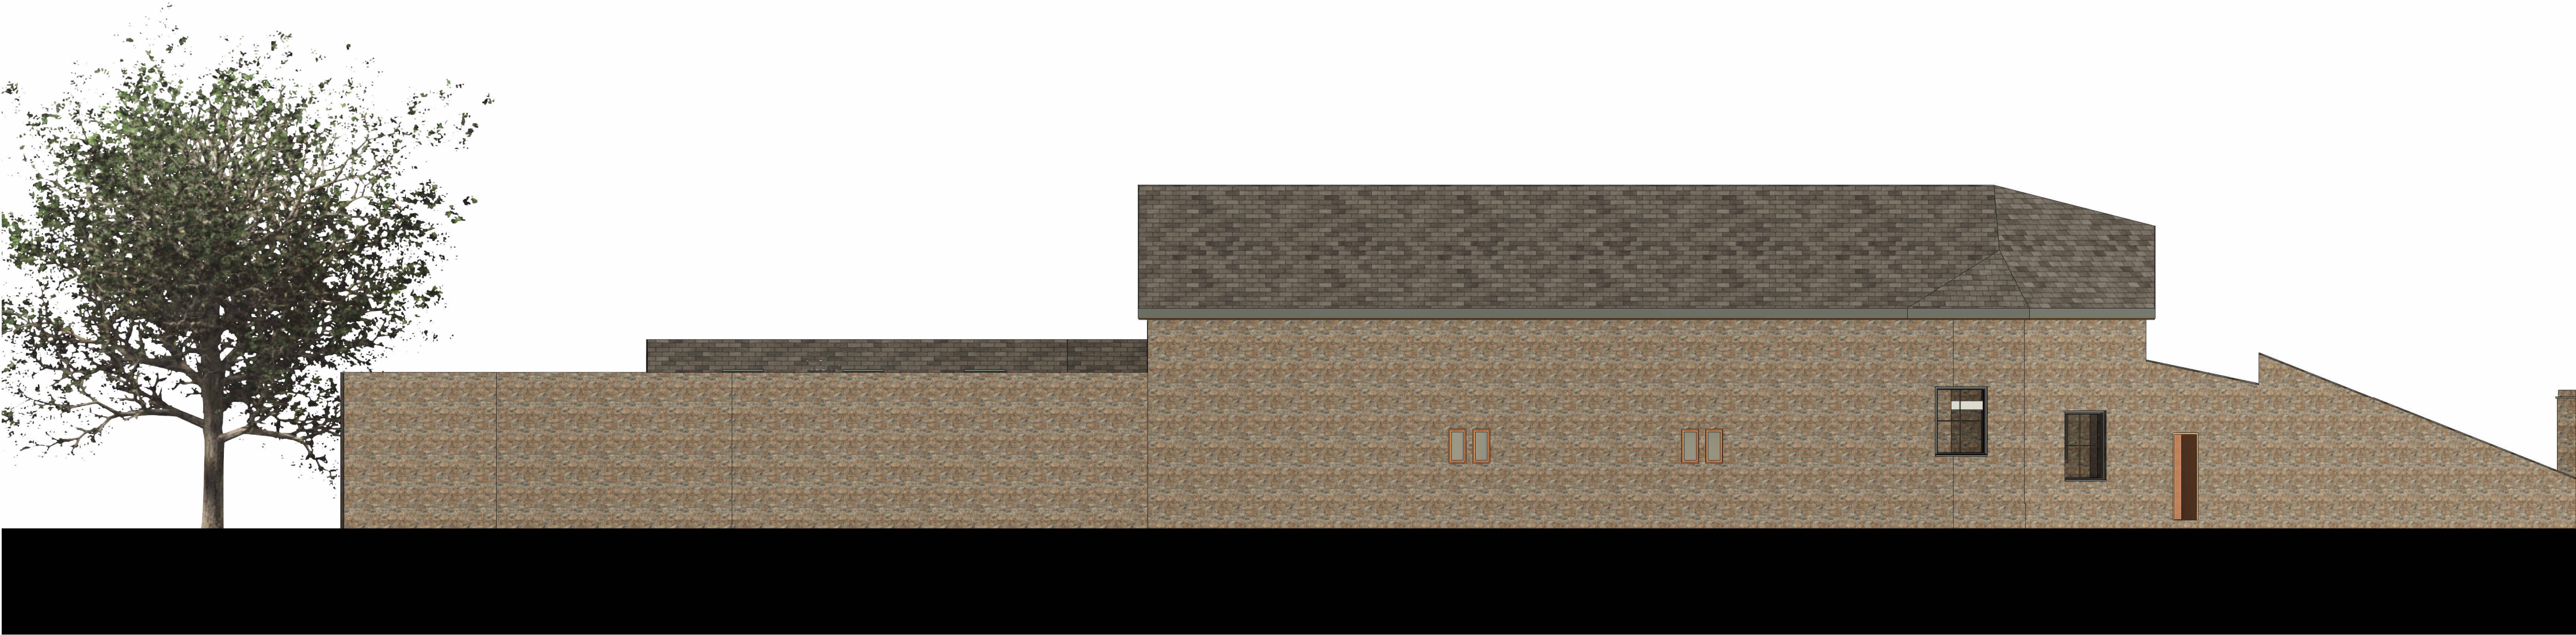

1 REAR ELEVATION FROM BRIDLEWAY
1 : 100