


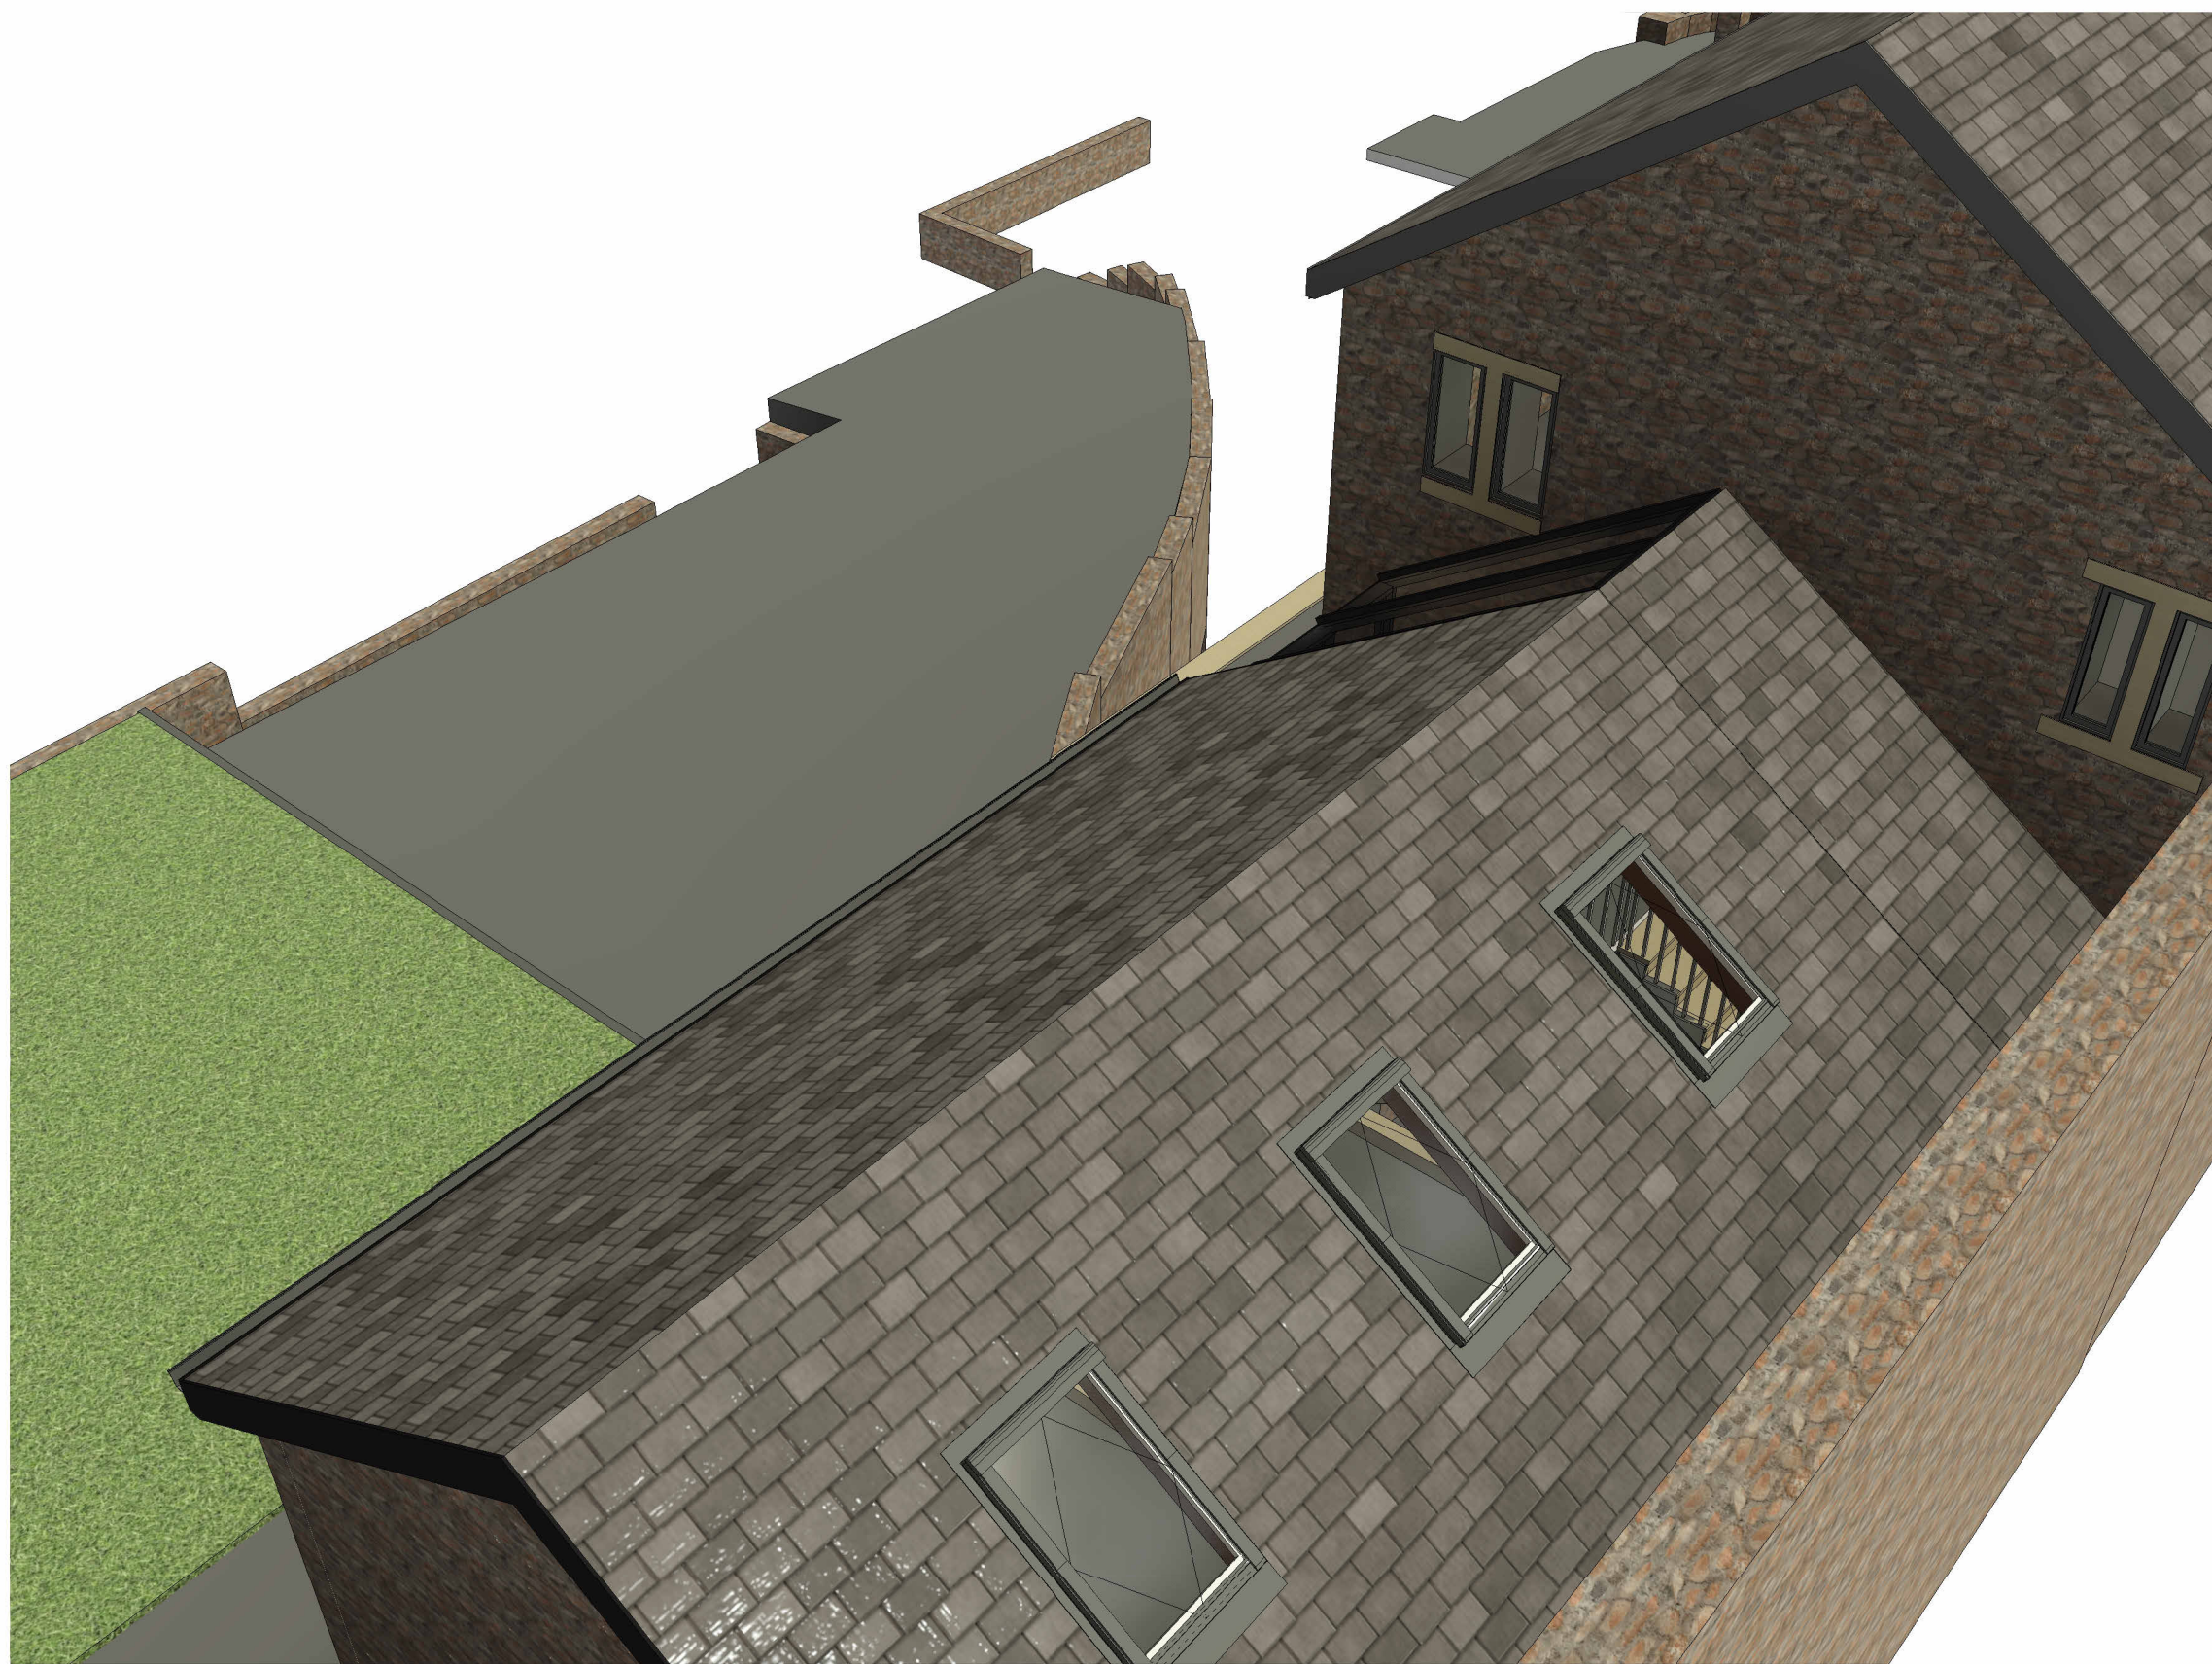

Peter Hitchen
Architects

Marathon House
The Sidings Business Park
Whalley, BB7 9SE

01254 823 885

www.peterhitchenarchitects.co.uk

NOTES:

REVISÉ DESIGN COMPRISING OF:

- REMOVAL OF PROPOSED GLAZED LINK TO REAR SLOPE.
 1. THE FRONT SLOPE WILL STILL HAVE A GLAZED FRAME
 2. THE REAR SLOPE WILL BE ROOFED IN THE SAME MANNER AS THE REST OF THE EXTENSION.
- ADDITION OF THREE ROOFLIGHTS OVER THE REAR ELEVATION EQUALLY SPACED BETWEEN THE TRUSSES AND THE WALLS.
 1. SIZE TO BE VELUX 940MM X 1400MM.

[illegible]

CLIENT:

MR AND MRS PALMER

PROJECT:

NORCOT, MOORBOTTOM
ROAD, HOLCOMBE,
RAMSBOTTOM

SHEET:

SHEET: **PROPOSED
EXTERIOR VISUALS
2**

Project number	PHA/929
Date	23/07/2024
Drawn by	LW
Checked by	PH

A4.2

Scale	
Sheet size	A1

Exterior 5

Exterior 6

Exterior 7

Exterior 8