



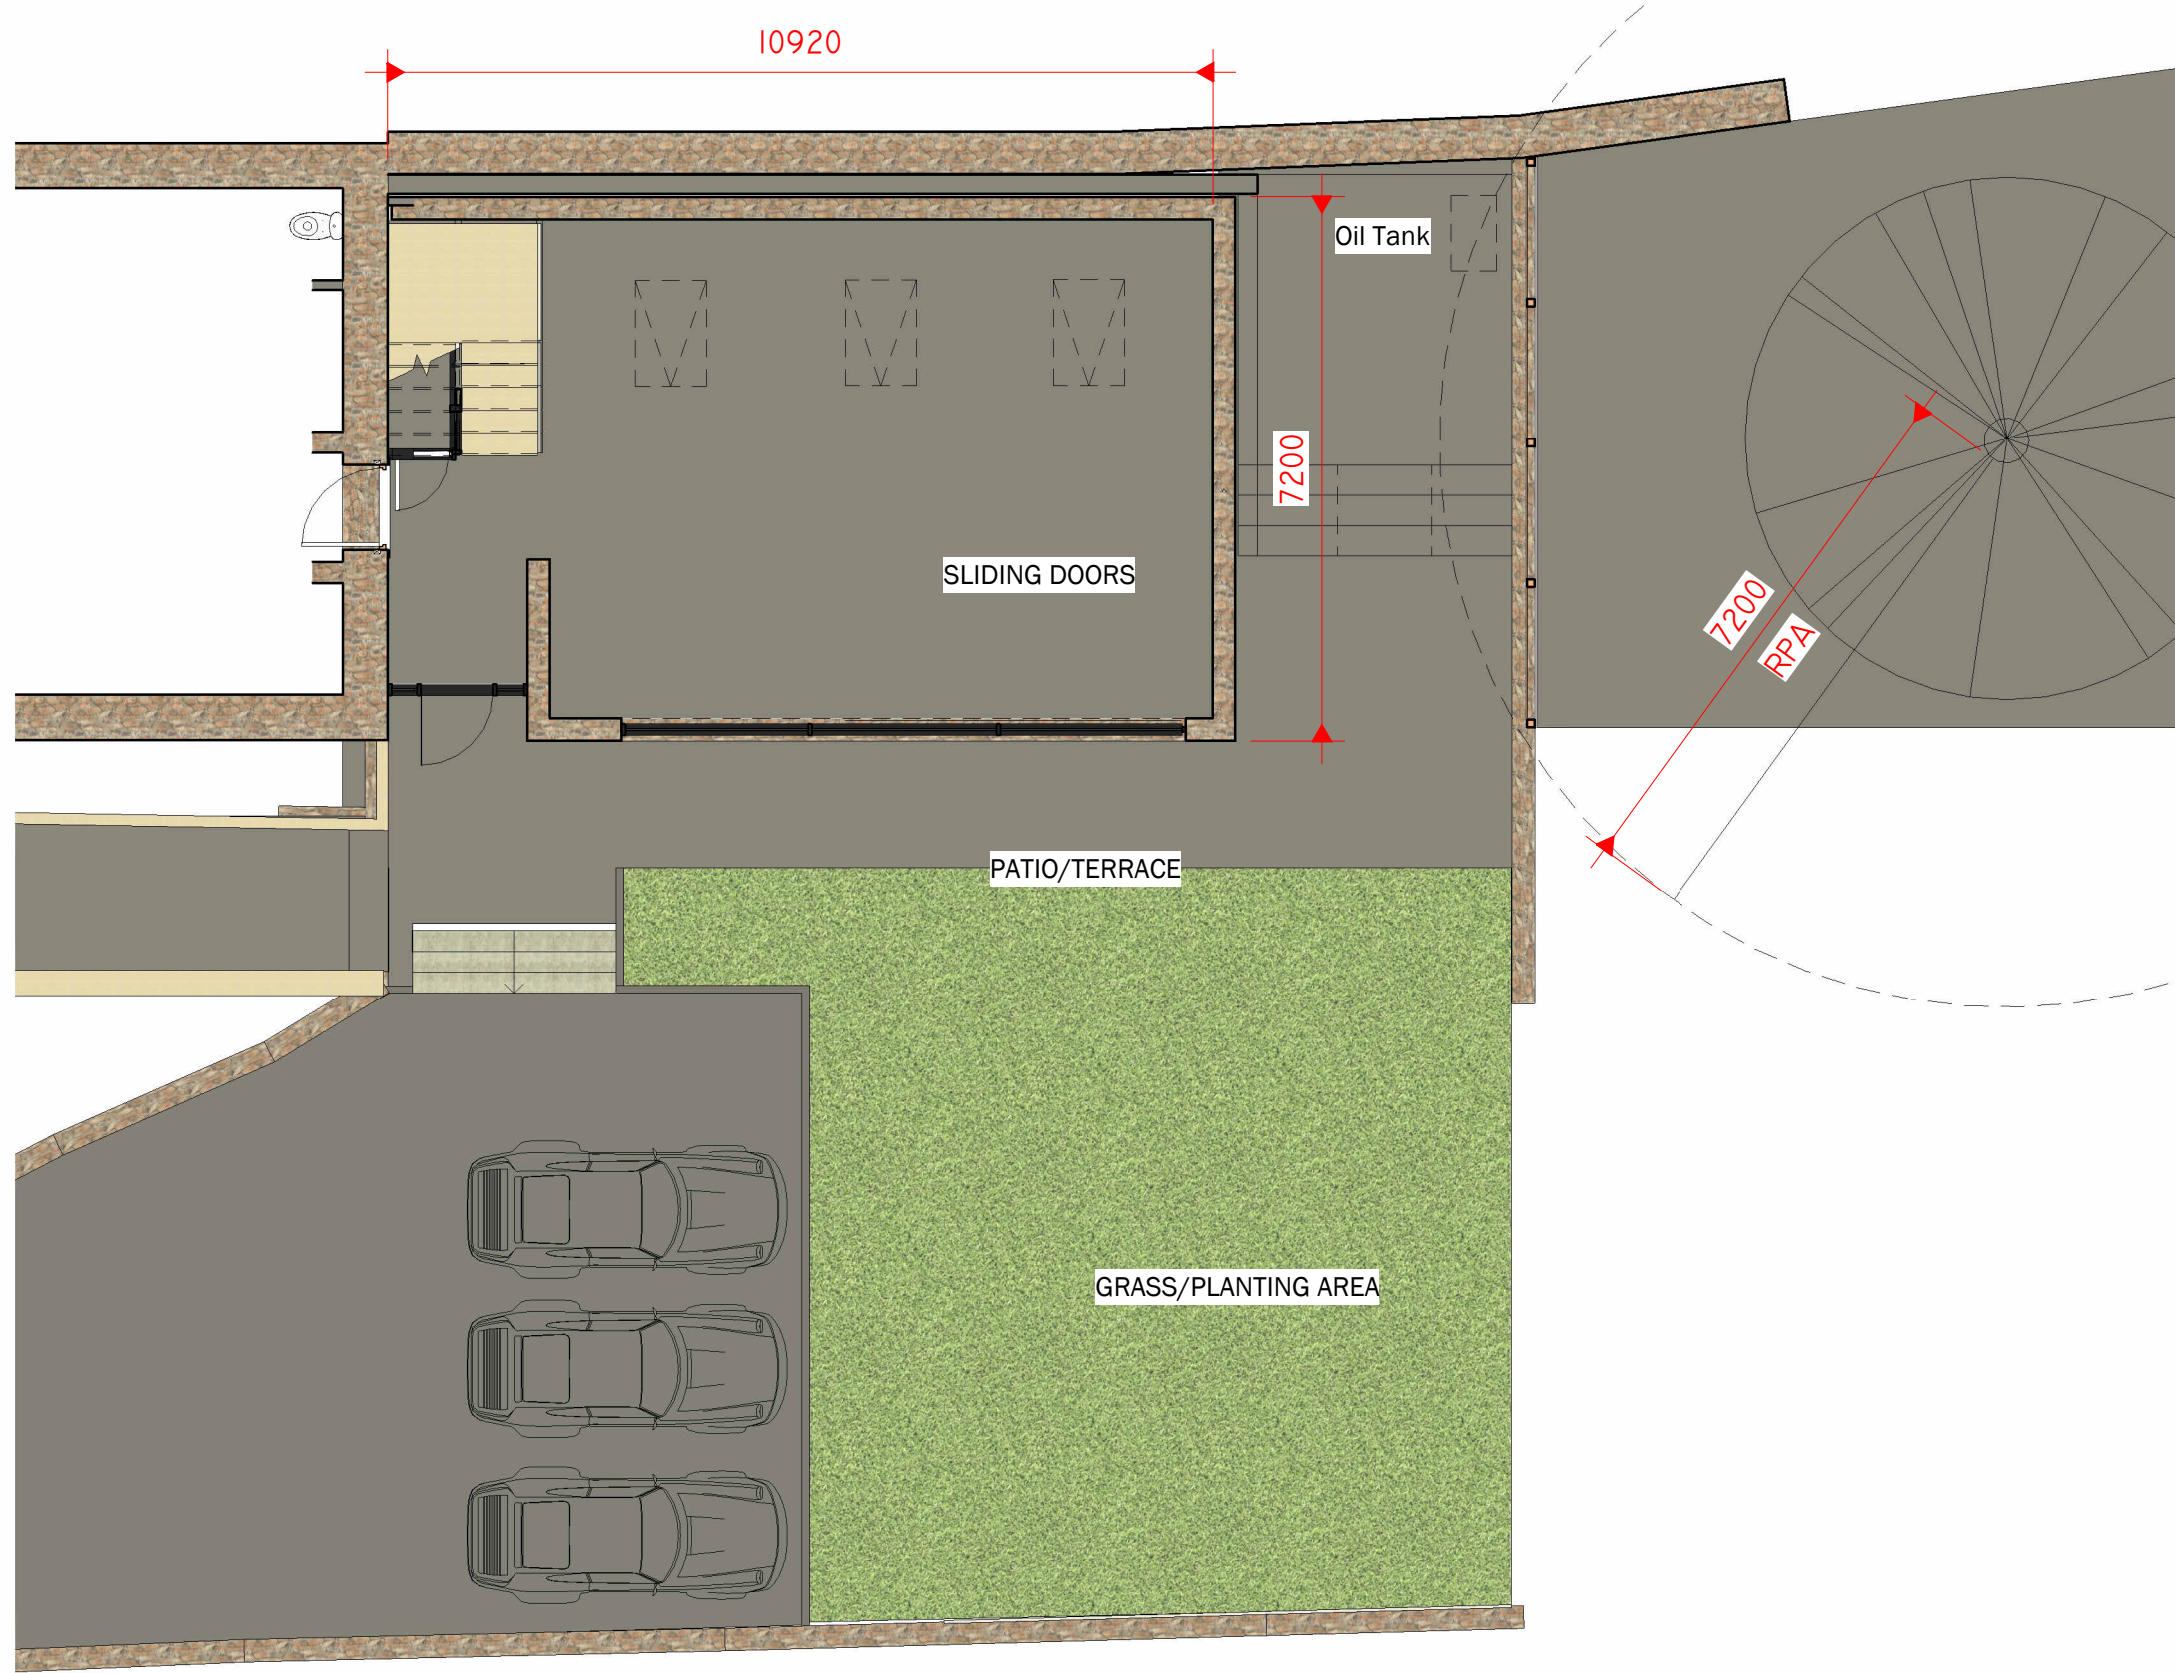

0 PROPOSED GROUND FLOOR
1 : 100

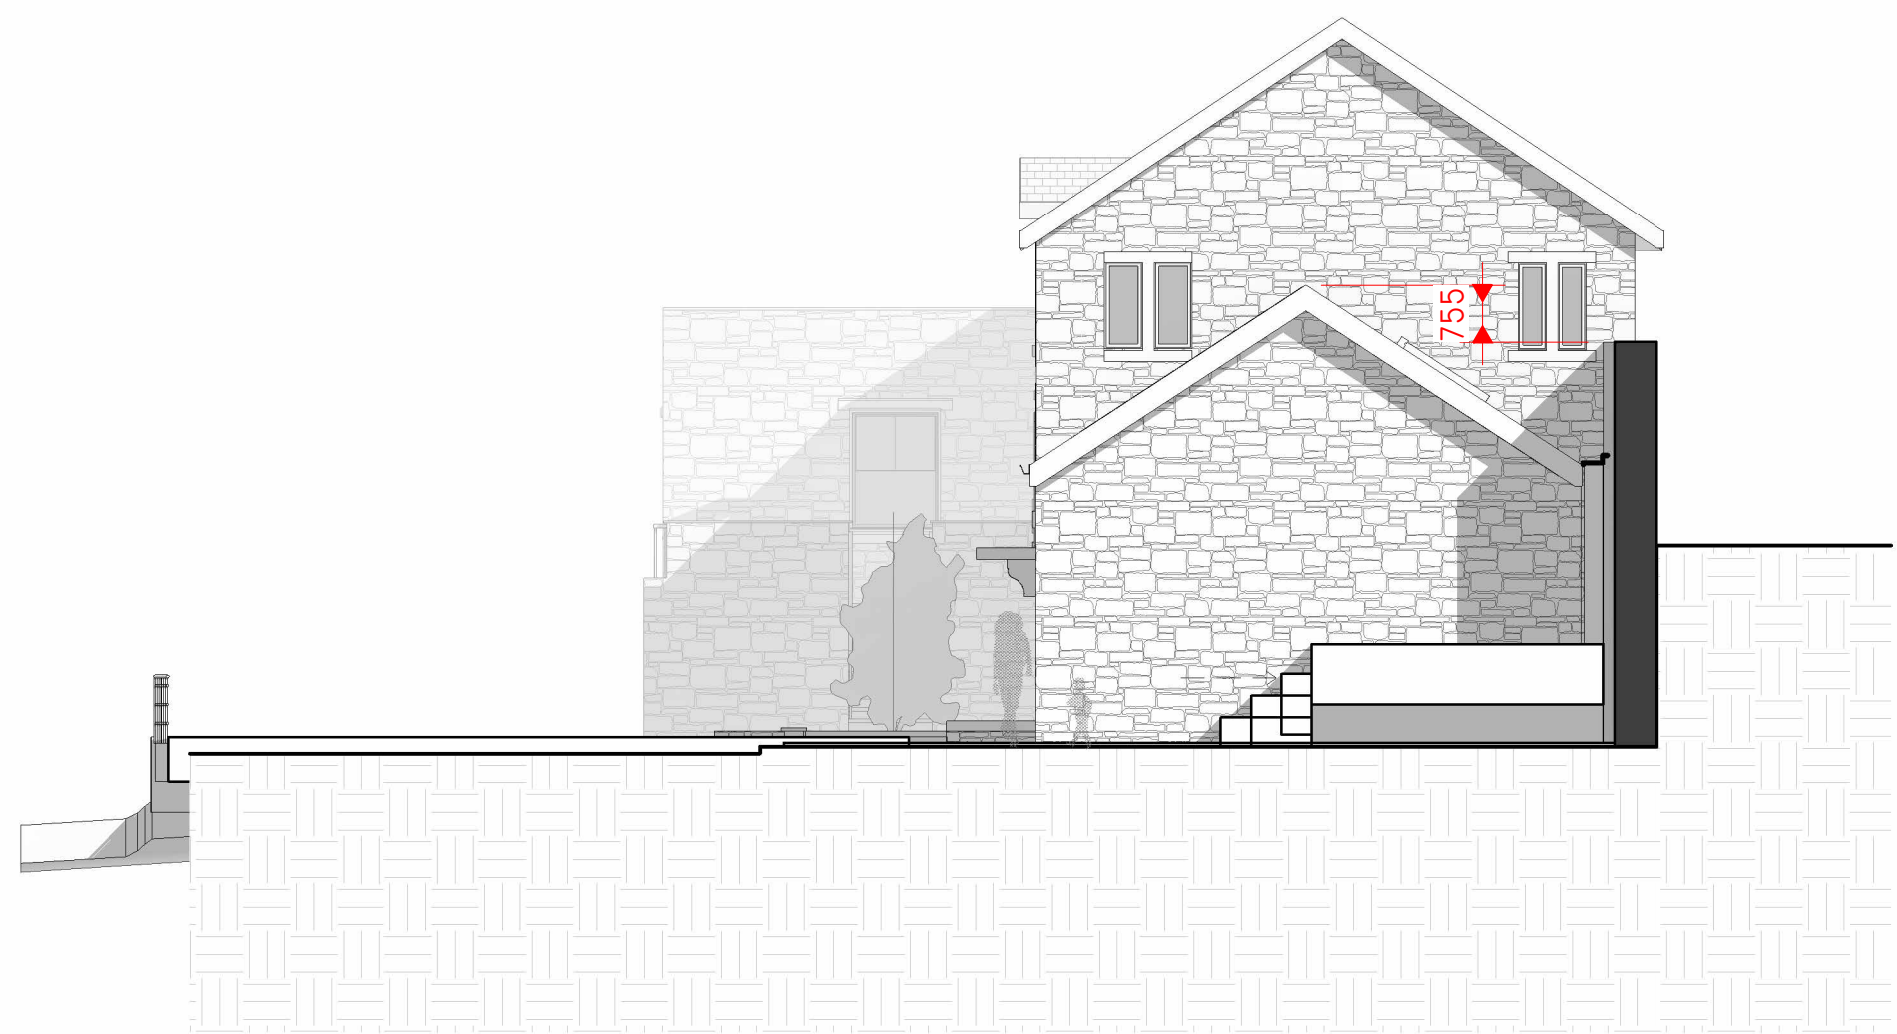


3 PROPOSED NORTH EAST
1 : 100



2 PROPOSED SOUTH EAST
1 : 100



3D View 1

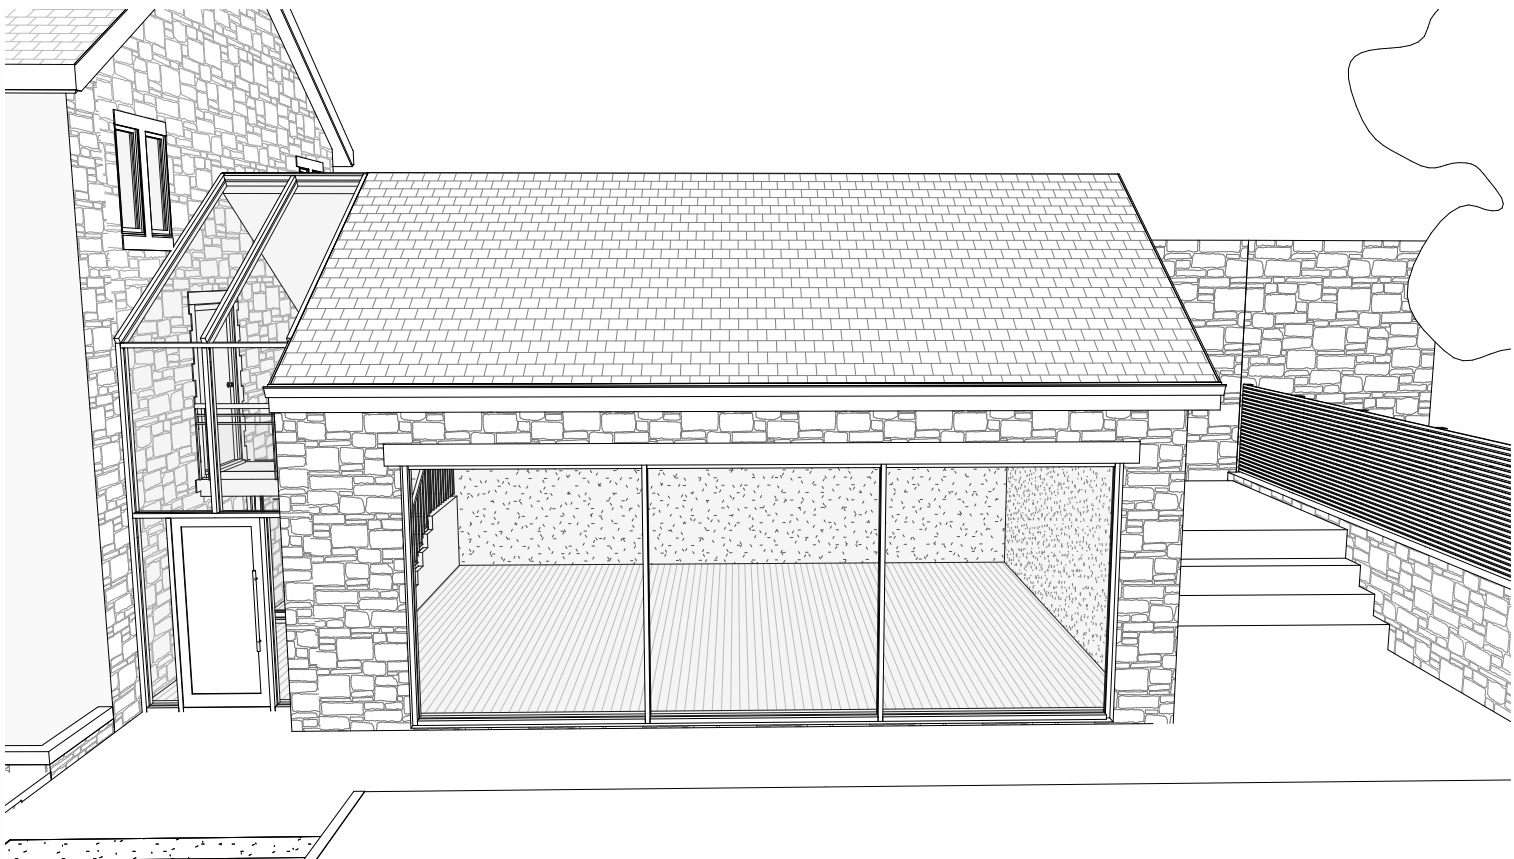

3D View 2



3D View 3

Peter Hitchen
Architects

Marathon House
The Sidings Business Park
Whalley, BB7 9SE

01254 823 885

www.peterhitchenarchitects.co.uk

NOTES:

EXTENSION RIDGE TO SIT LESS THEN 600mm ABOVE EXISTING GARDEN WALL - NORTH WEST ELEVATION UNCHANGED.

REVISED DESIGN COMPRISING OF:

- REMOVAL OF PROPOSED GLAZED LINK TO REAR SLOPE.
 - THE FRONT SLOPE WILL STILL HAVE A GLAZED FRAME
 - THE REAR SLOPE WILL BE ROOFED IN THE SAME MANNER AS THE REST OF THE EXTENSION.
- ADDITION OF THREE ROOFLIGHTS OVER THE REAR ELEVATION EQUALLY SPACED BETWEEN THE TRUSSES AND THE WALLS.
 - SIZE TO BE VELUX 940MM X 1400MM.

No.	Description	Date

CLIENT:

MR AND MRS PALMER

PROJECT:

NORCOT, MOORBOTTOM
ROAD, HOLCOMBE,
RAMSBOTTOM

SHEET:

PROPOSED PLANS &
ELEVATIONS

Project number	PHA/929
Date	23/07/2024
Drawn by	LW
Checked by	PH

A1.4

Scale	1 : 100
Sheet size	A1