


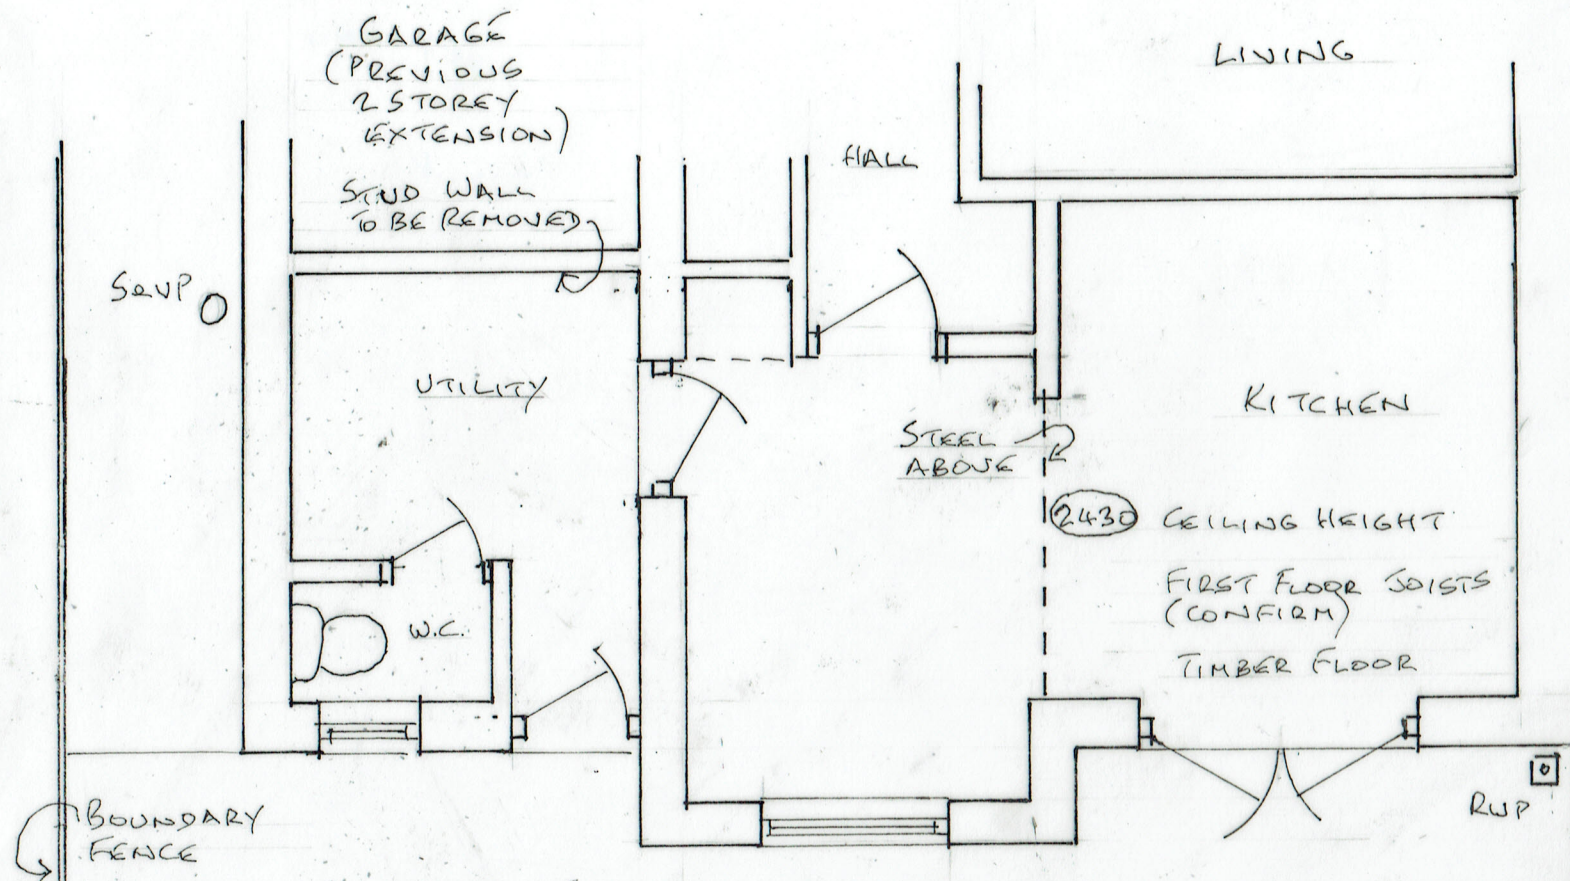

ASSUME
I.C. UNDER
DECKING




LOCATION PLAN (1:1250)

0 5
METRES
0 5
SCALE 1:50 & 1:100 @ A3



REAR ELEVATION

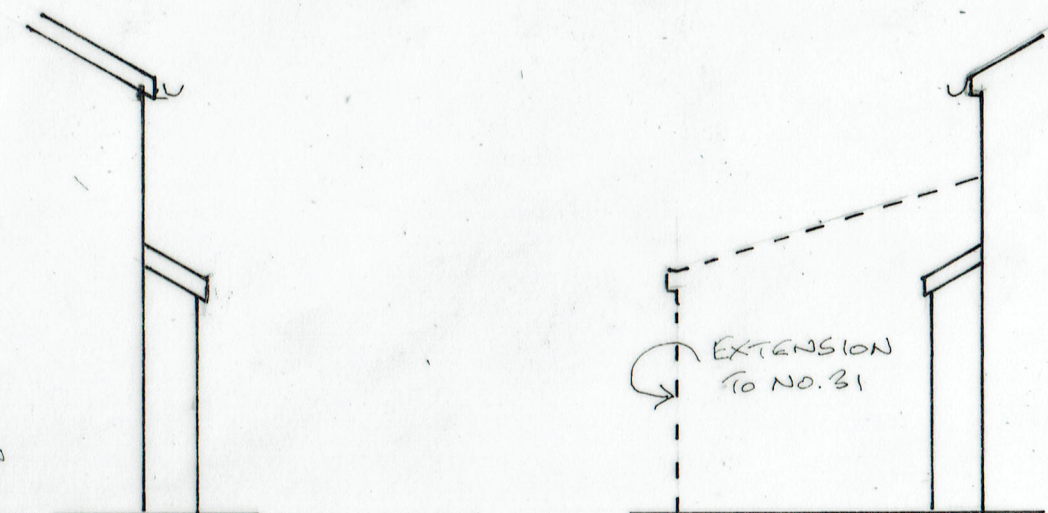

SIDE ELEVATIONS

EXTENSION
TO NO. 31
PERMISSION
65709

EXISTING PLAN

12/09/2022

22/10/01

SINGLE STOREY REAR EXTENSION
33 OAK AVENUE, HOLCOMBE BROOK BLDGUY