




THE BUILDER MUST CHECK THE SITE AND THE APPROVED DRAWINGS BEFORE COMMENCING THE WORKS AND MUST TAKE ANY WORKING MEASUREMENTS AS NECESSARY.ANY DISCREPANCY IN THE DRAWING MUST BE REPORTED TO THE CLIENT .

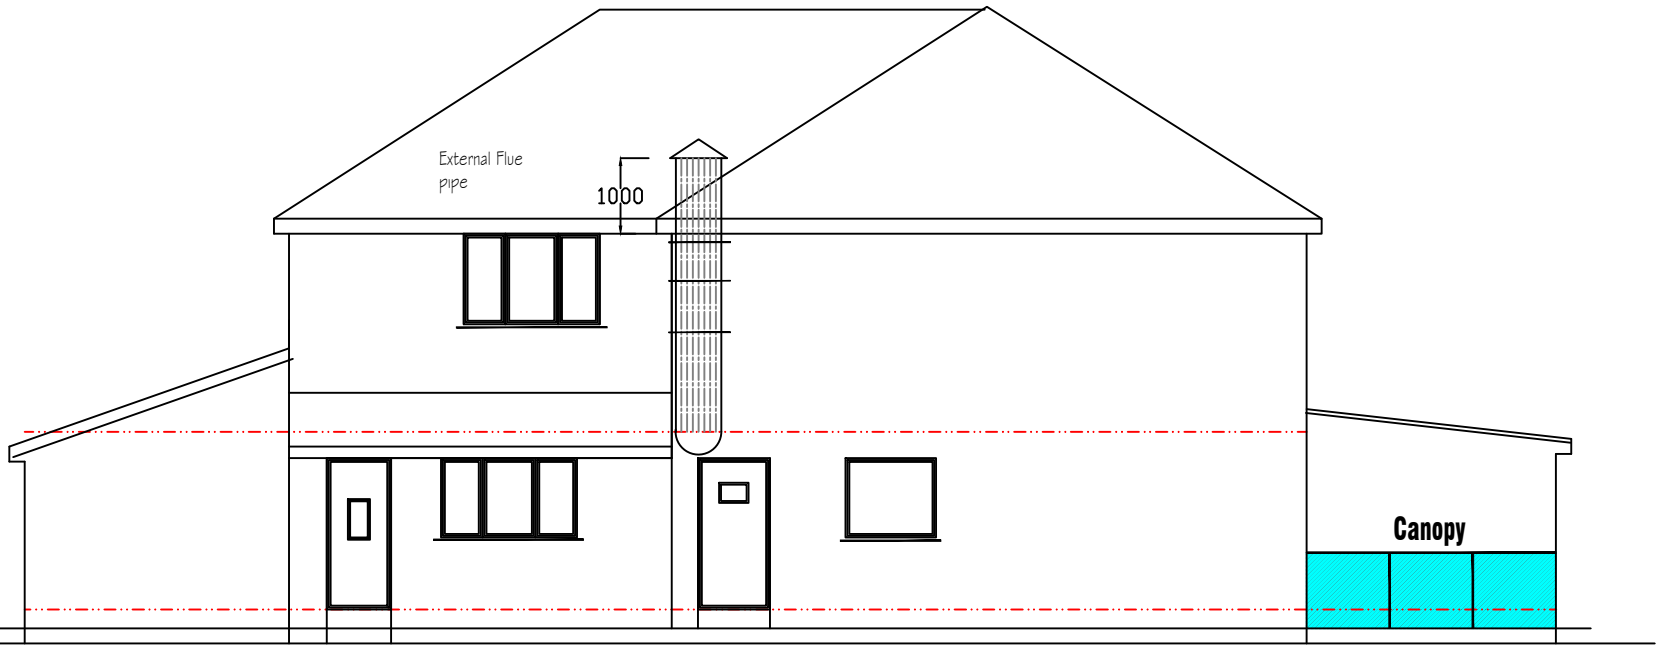


Side Elevation

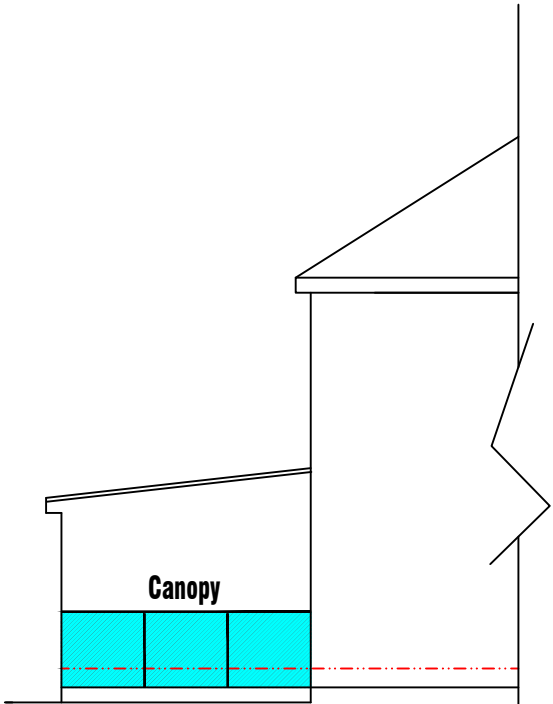

Elevation From No 67

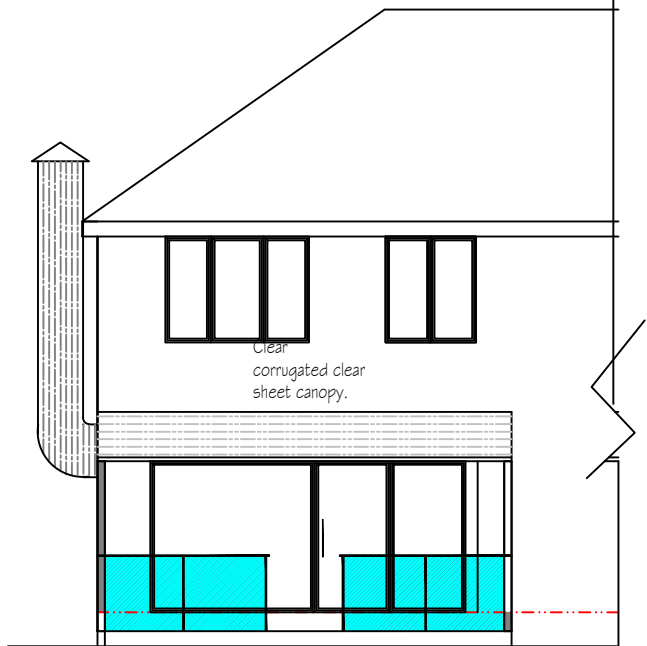

Front Elevation

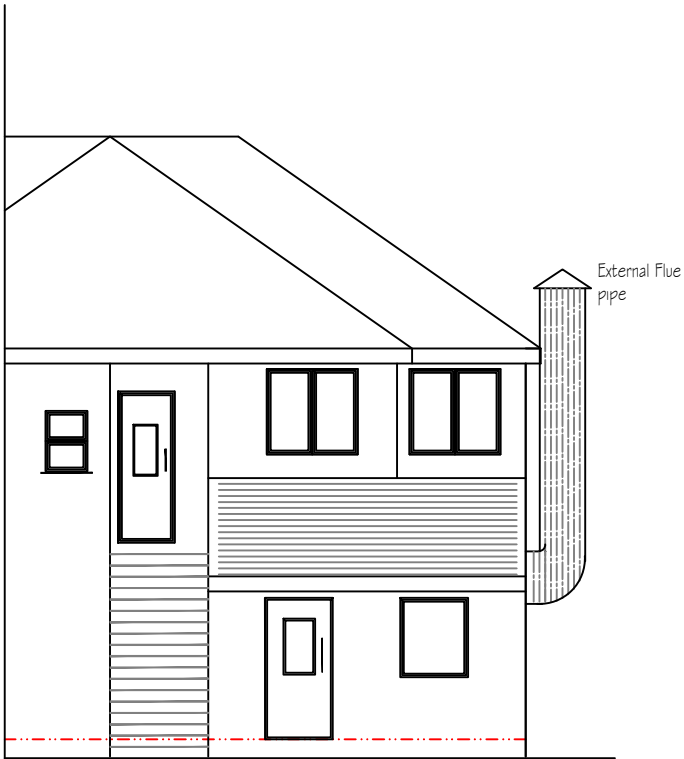

Rear Elevation

Date	Rev	Description	
25.9.23	A	Planning	
24.01.24	B	Planning	
25.01.24	C	Planning	

H S H

Engineering Design Services Ltd
428 Cheetham Hill Road Cheetham Manchester
M8 9LE. UK 01617956385,07940197 333

project title

Proposed change of the ground floor from a shop to restaurant including installation of an external flue pipe.

client

Mr Asim Humza

dwg. title

Proposed Elevations

dwg.no.

06C

sheet no.

scale.

1:100

job no.

A3

65 Windsor Road Pretwich M25 0DB

drawn by.

checked by.

approved by.

date

TZ

-

March 2023