



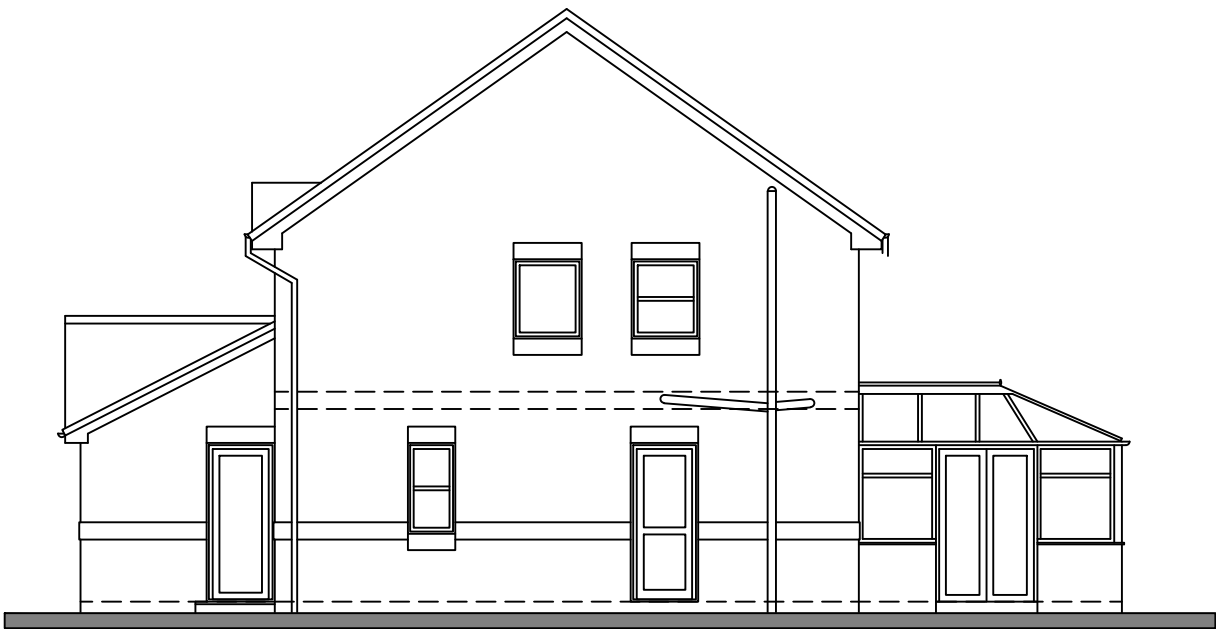


NORTH ELEVATION
SCALE 1:100

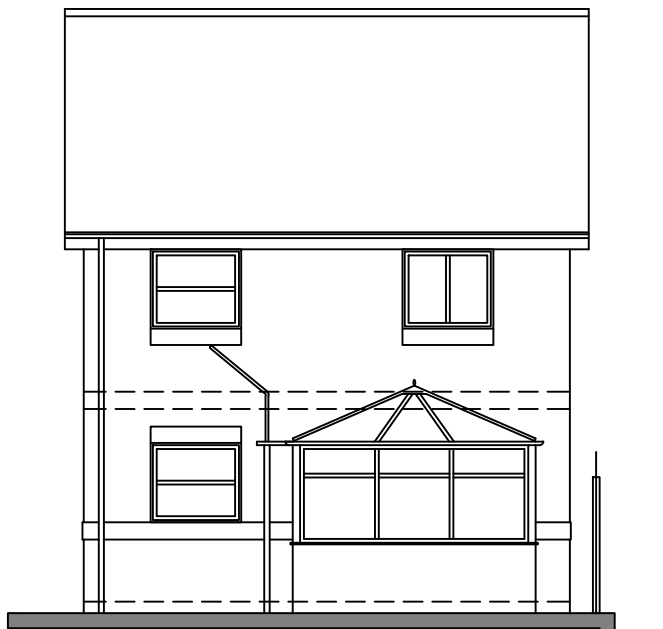


WEST ELEVATION



SOUTH ELEVATION

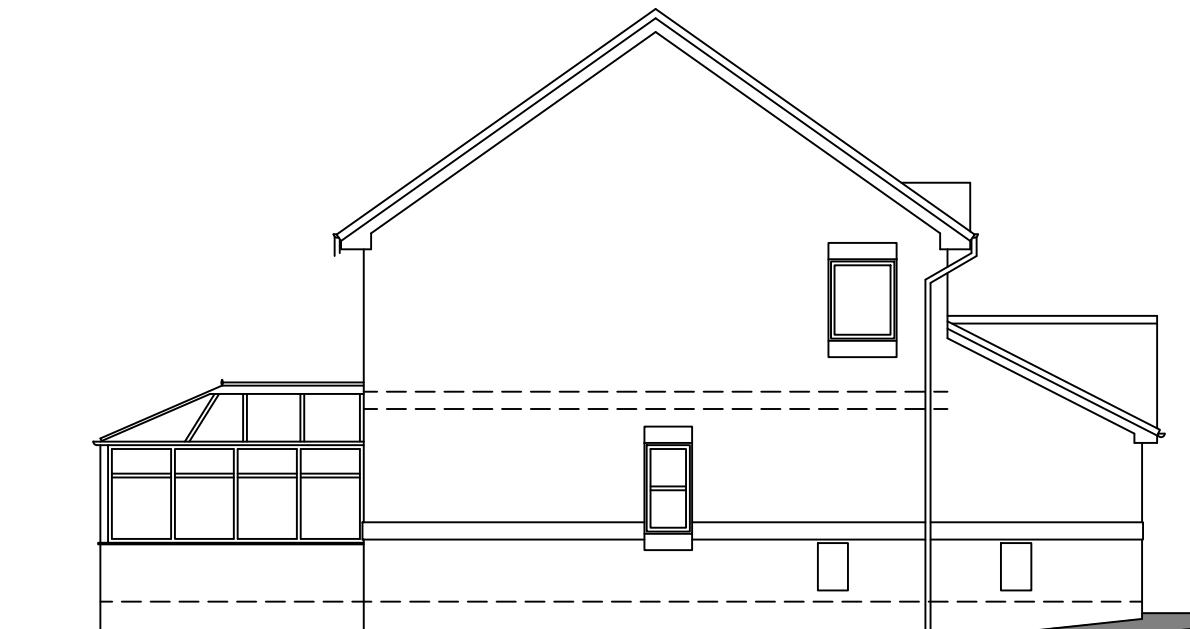


EAST ELEVATION

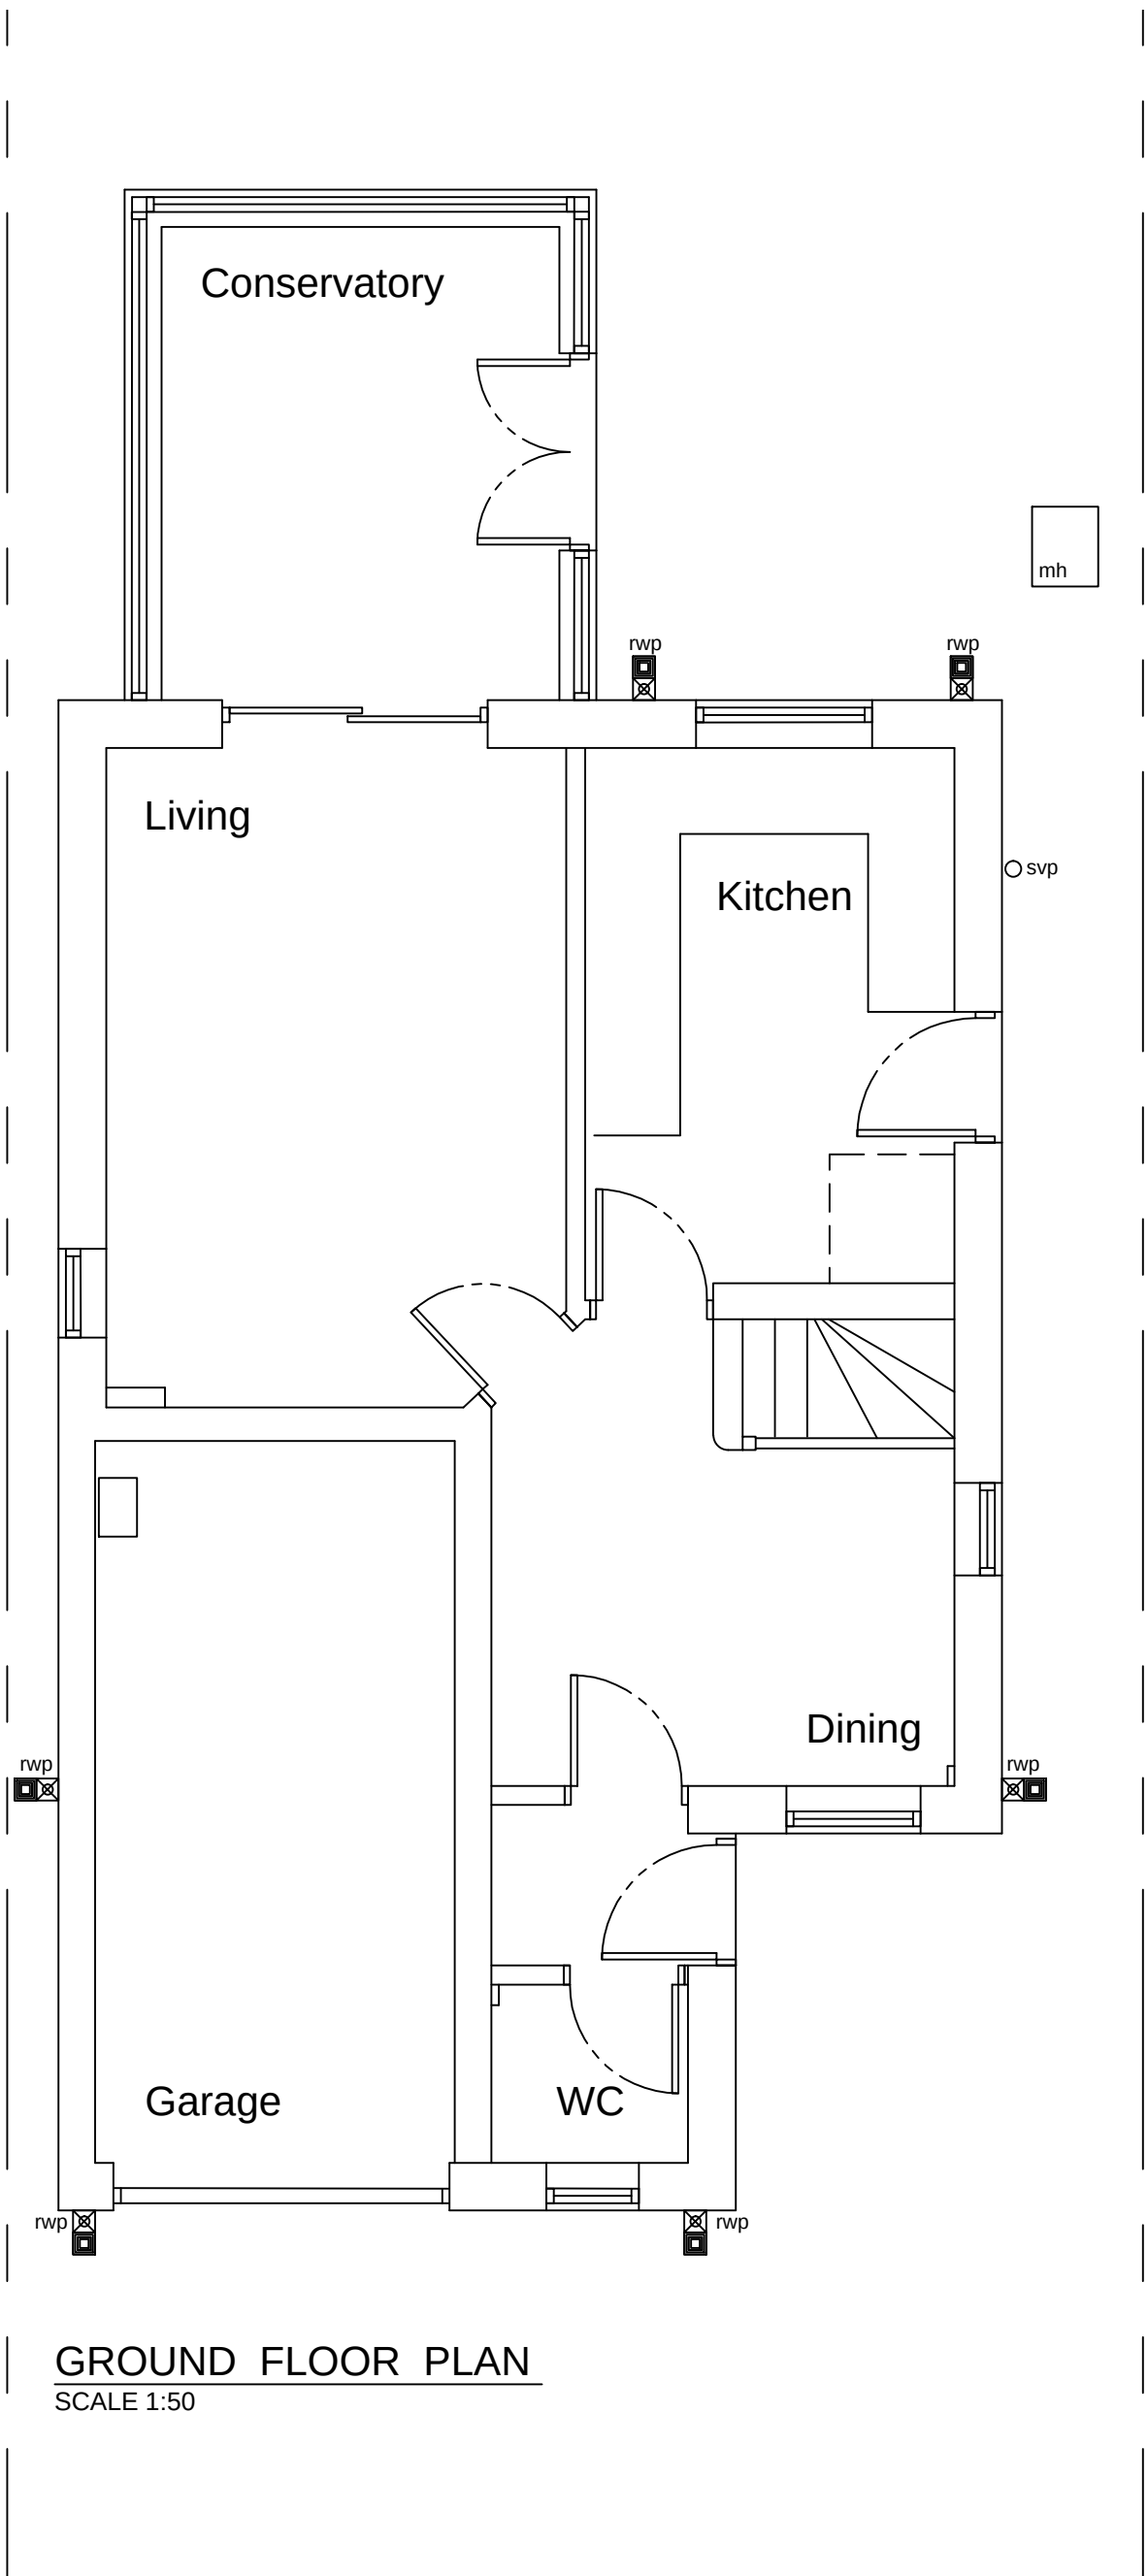

GROUND FLOOR PLAN
SCALE 1:50



LOCATION PLAN
SCALE 1:1250

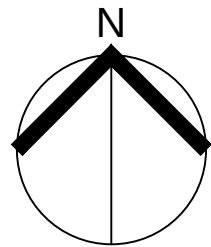

IMPORTANT	
© This drawing is copyright and remains the property of this practice	
Do not scale this drawing	
All dimensions to be checked on site	
Positions of existing services to be confirmed prior to proceeding	
REVISION STATUS	
S	Information issued for feasibility or scheme design
T	Information issued for tender purposes only
C	Information issued for Construction
NB: Only those drawings containing a C revision to be used for construction	
NOTES	

REVISION	DATE	DESCRIPTION
your CHOICE your home your choice		
CLIENT Mr & Mrs K Mee		
PROJECT 16, Rose Grove, Bury. BL8 2UJ		
DRAWING TITLE Floor Plan & Elevations as EXISTING		
SCALE Shown@A1	DATE Oct'23	DRAWN DT
DRG NO. 10806-01	CHECKED REVISION	