


CONSTRUCTION NOTES:-

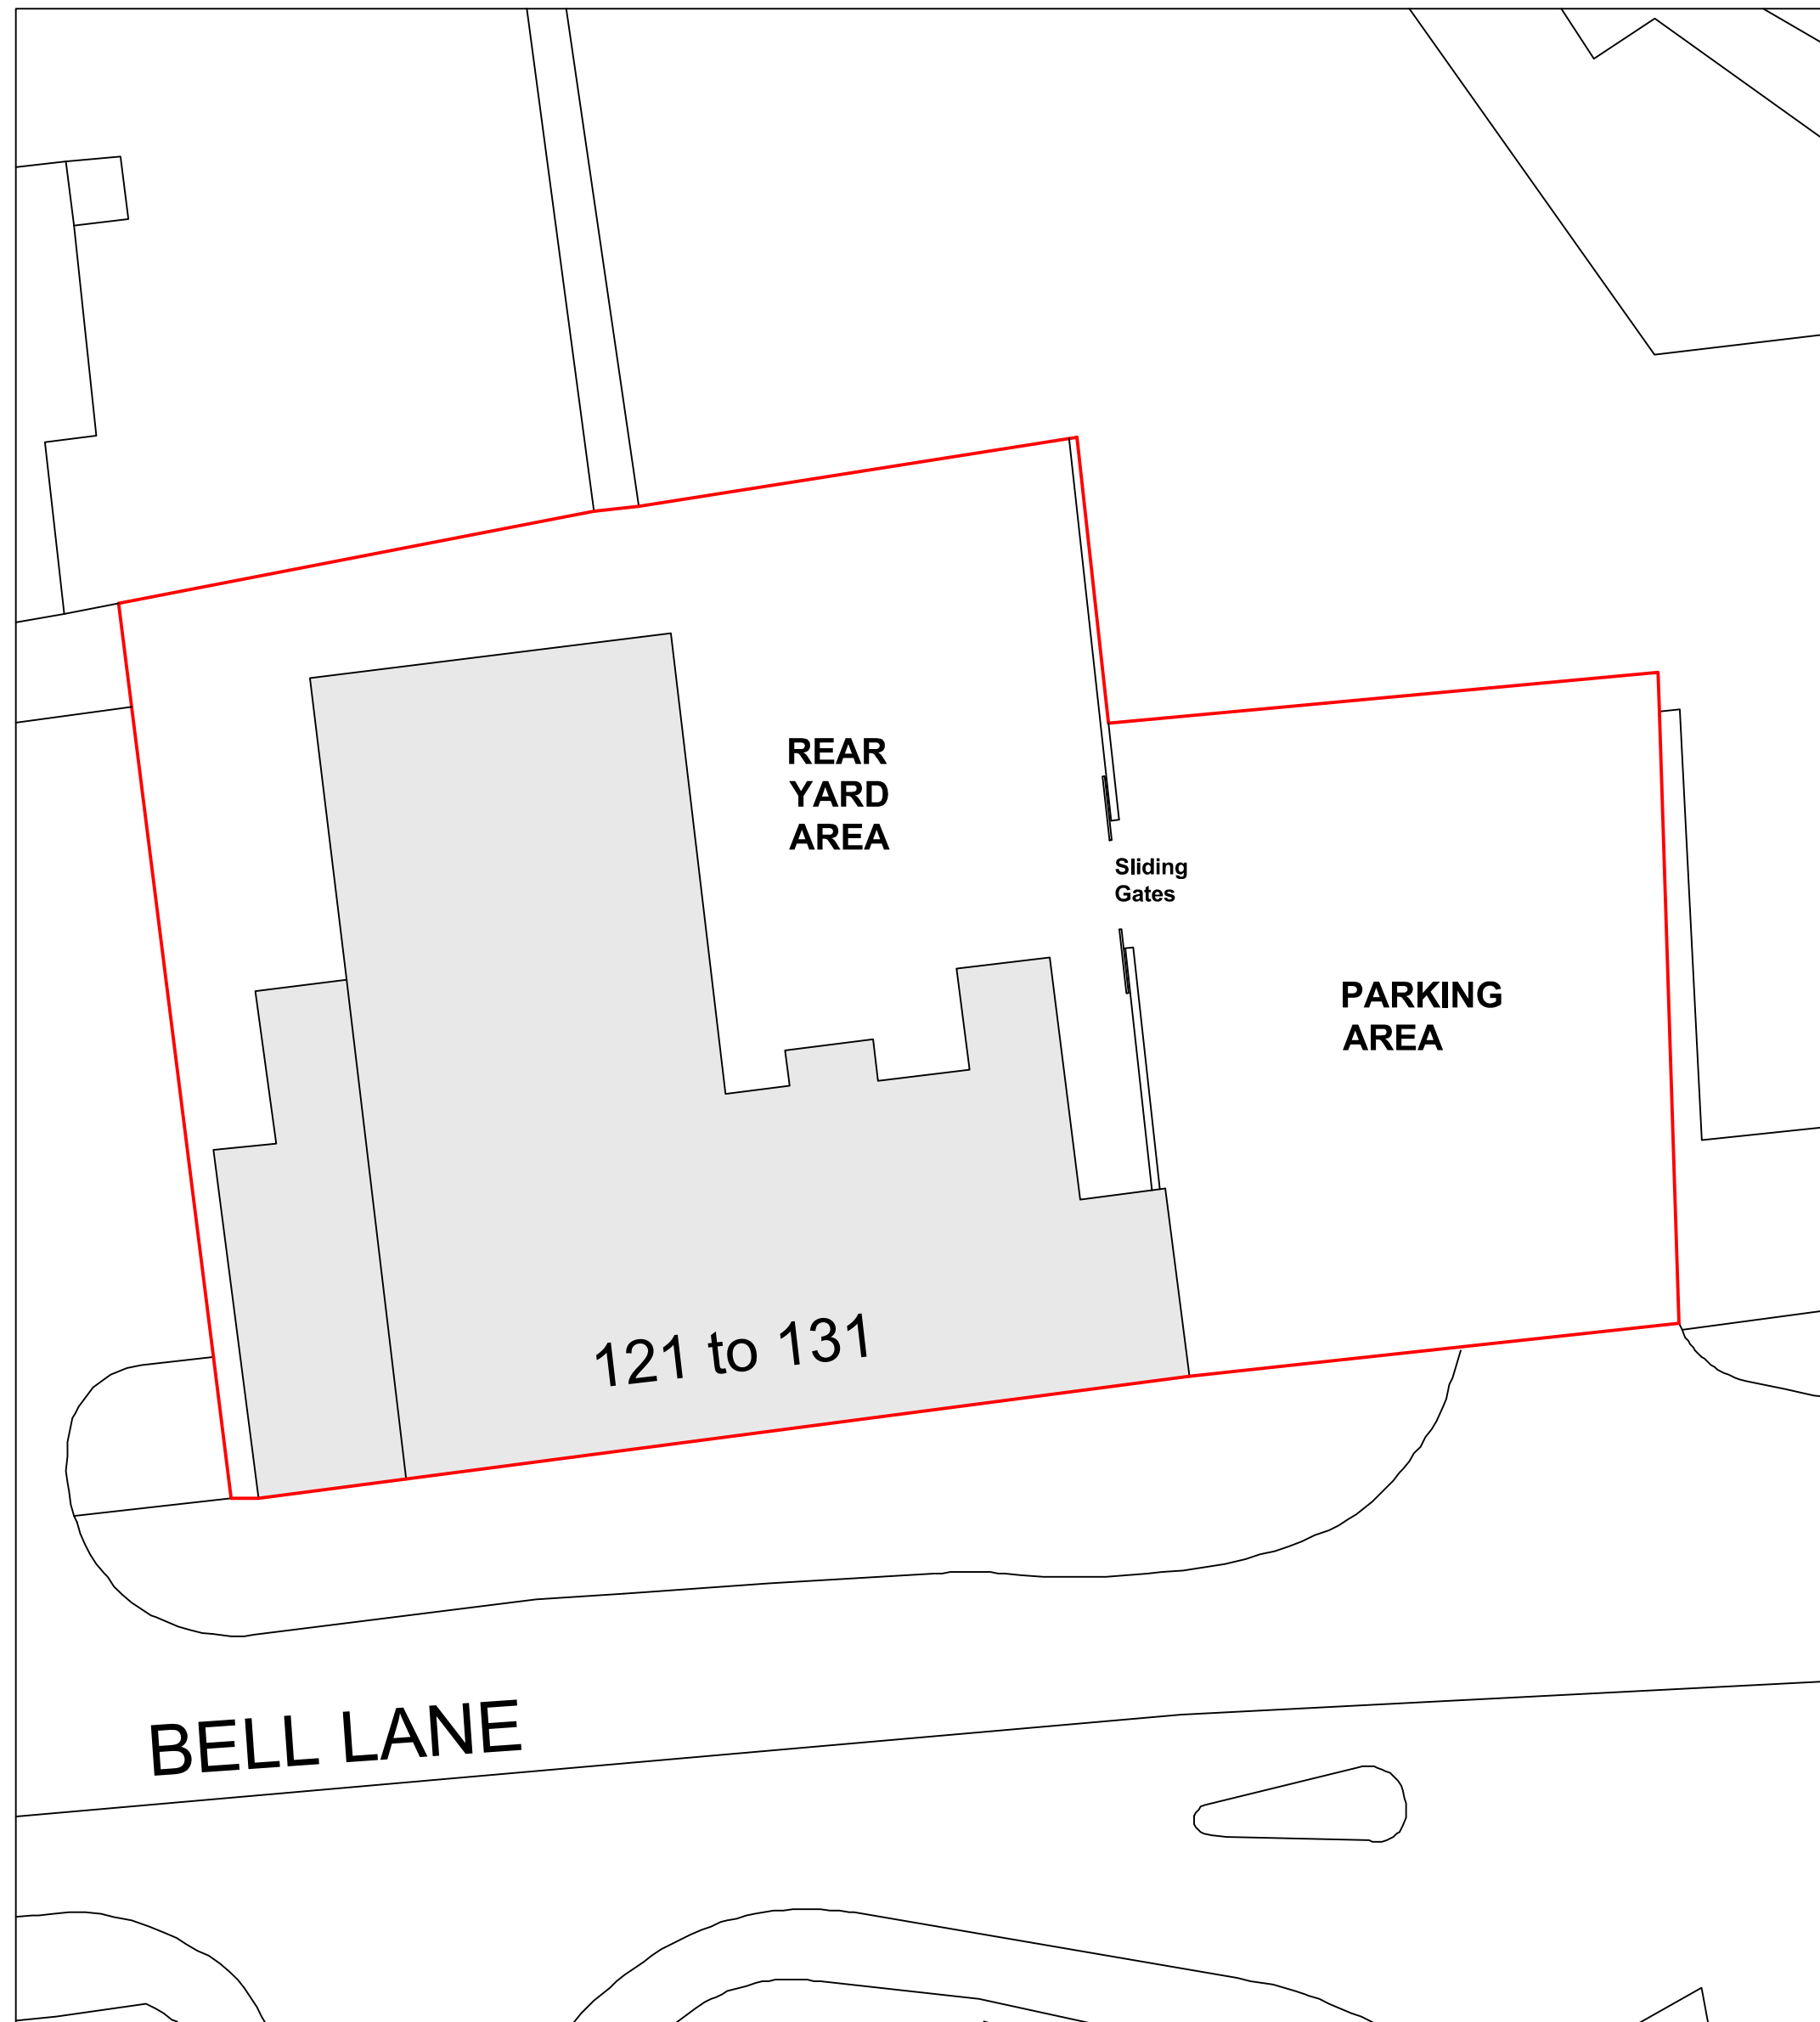

121 to 131

PARKING FOR FLATS

PARKING FOR RETAIL

BELL LANE

PROPOSED SITE PLAN



Campbell House
173 Rochdale Road
Firgrove
Rochdale
OL16 3BN

JAMES CAMPBELL ASSOCIATES LTD

CHARTERED ARCHITECTURAL SERVICES



CIOB

THE INSTITUTE OF CHARTERED BUILDING SURVEYORS

Tel: 01706 354888
 Mob: 07871 623183

Email: admin@jamescampbellassociates.co.uk
 Web: www.jamescampbellassociates.co.uk



CIAT

LOCATION	
121 - 131 Bell Lane Bury	

DRAWN:-	Frank James Smith	DRAWING NUMBER:- 24.3338.9
DATE:-	June 2024	
SCALE:-	1:200 @ A1	
ISSUE:-		