


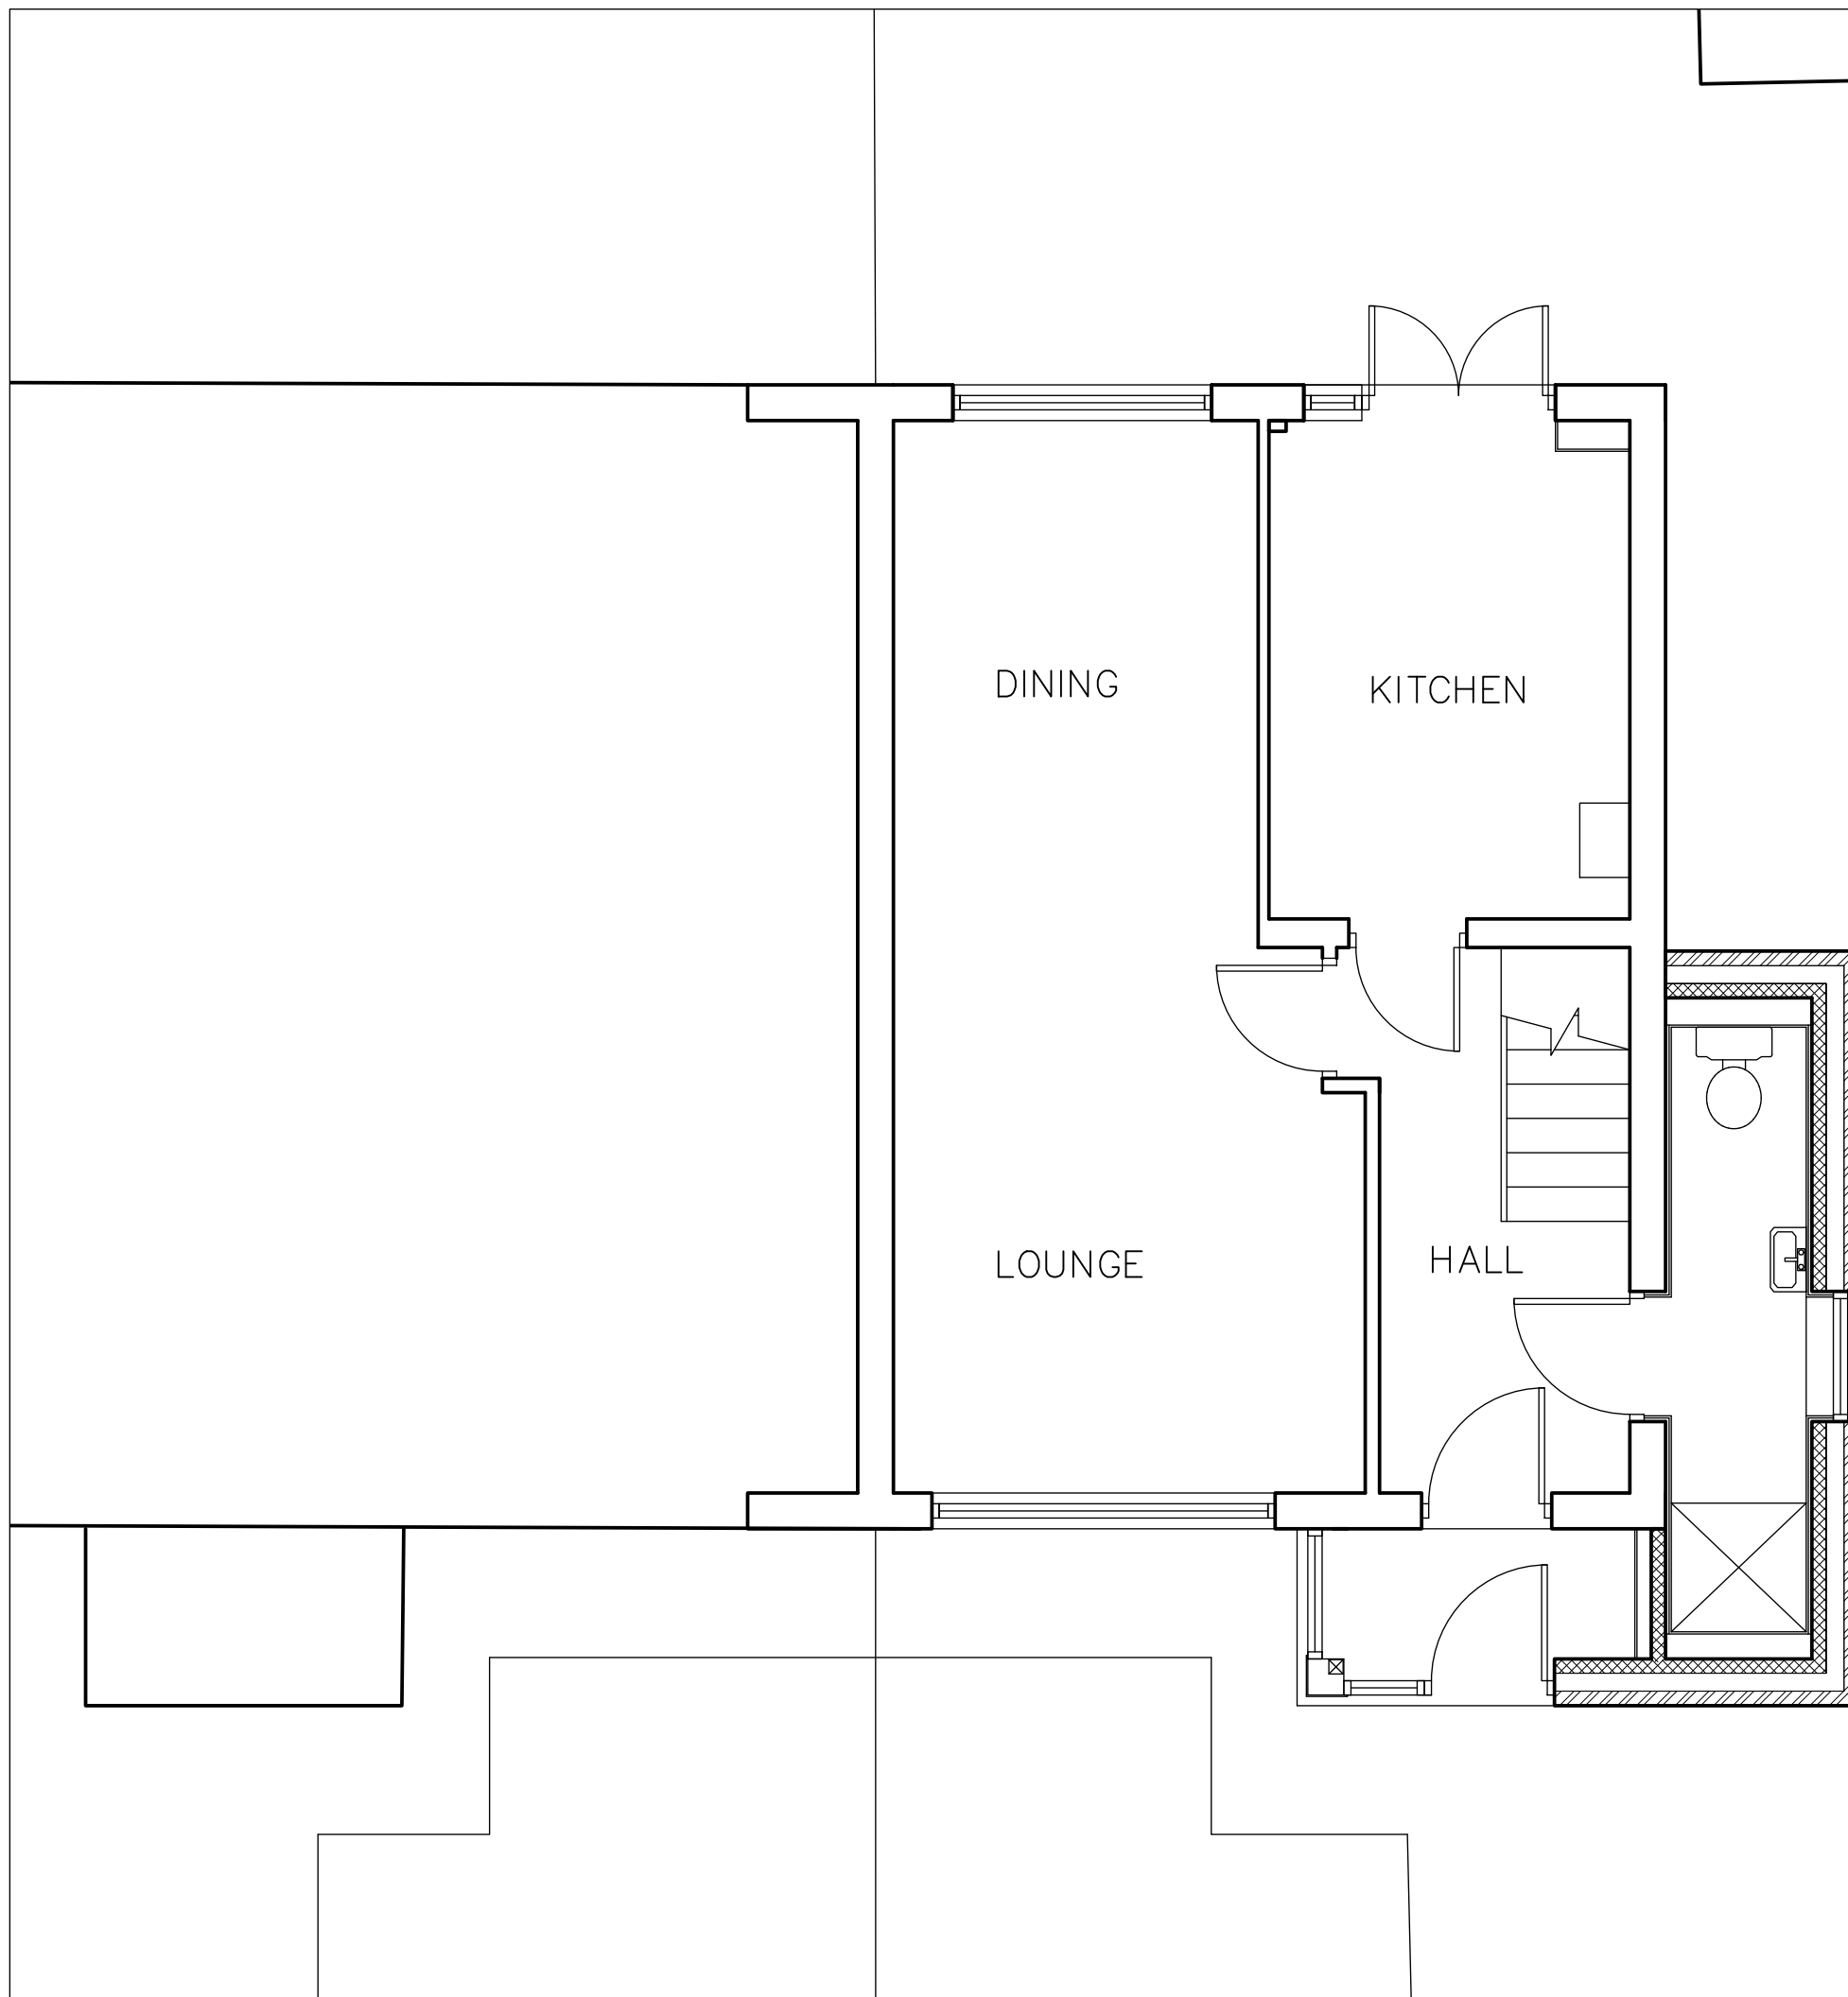

NOTES

- ALL DIMENSIONS TO BE CHECKED ON SITE
- NO DIMENSIONS TO BE SCALED FROM THIS DRAWING UNLESS OTHERWISE STATED

[illegible]

FAST
ARCHITECTURE

CLIENT
MR B FORD AND
MISS B YOUNG

PROJECT
29 NORMANDY CRESCENT
TOILET AND SHOWER ROOM

DRAWING TITLE
GROUND FLOOR PLAN
AS PROPOSED

SCALE	DATE
1:50 @A3	07.24

JOB NO.	DRAWING NO.	REV.
2024-17	06	