




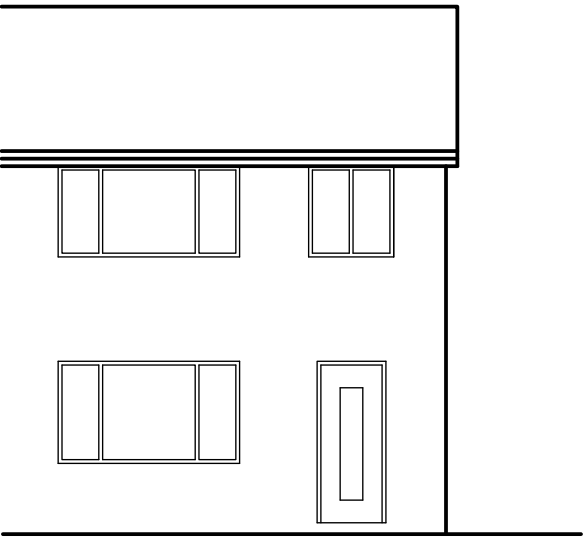

NORTH ELEVATION

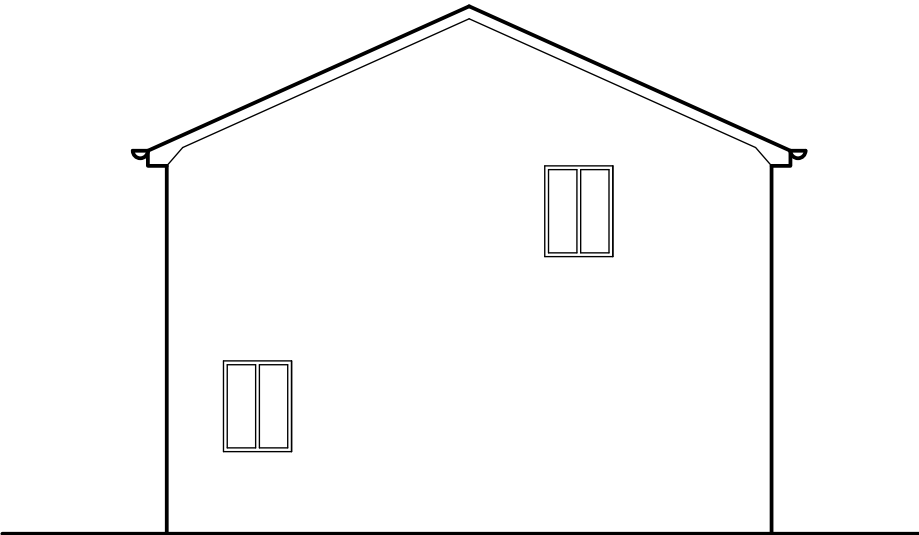

WEST ELEVATION

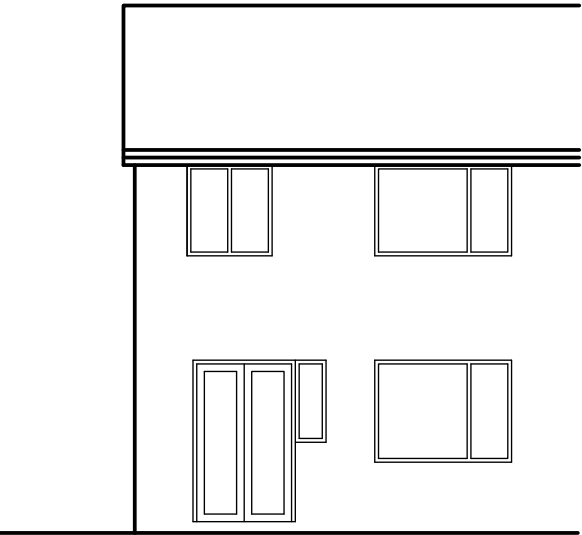

SOUTH ELEVATION

NOTES	
● ALL DIMENSIONS TO BE CHECKED ON SITE	
● NO DIMENSIONS TO BE SCALED FROM THIS DRAWING UNLESS OTHERWISE STATED	
REVISION	
DATE	

FAST
ARCHITECTURE

CLIENT MR B FORD AND MISS B YOUNG		
PROJECT 29 NORMANDY CRESCENT TOILET AND SHOWER ROOM		
DRAWING TITLE ELEVATIONS AS EXISTING		
SCALE 1:100 @A3	DATE 07.24	
JOB NO. 2024-17	DRAWING NO. 04	REV.