




PROPOSED GROUND FLOOR PLAN

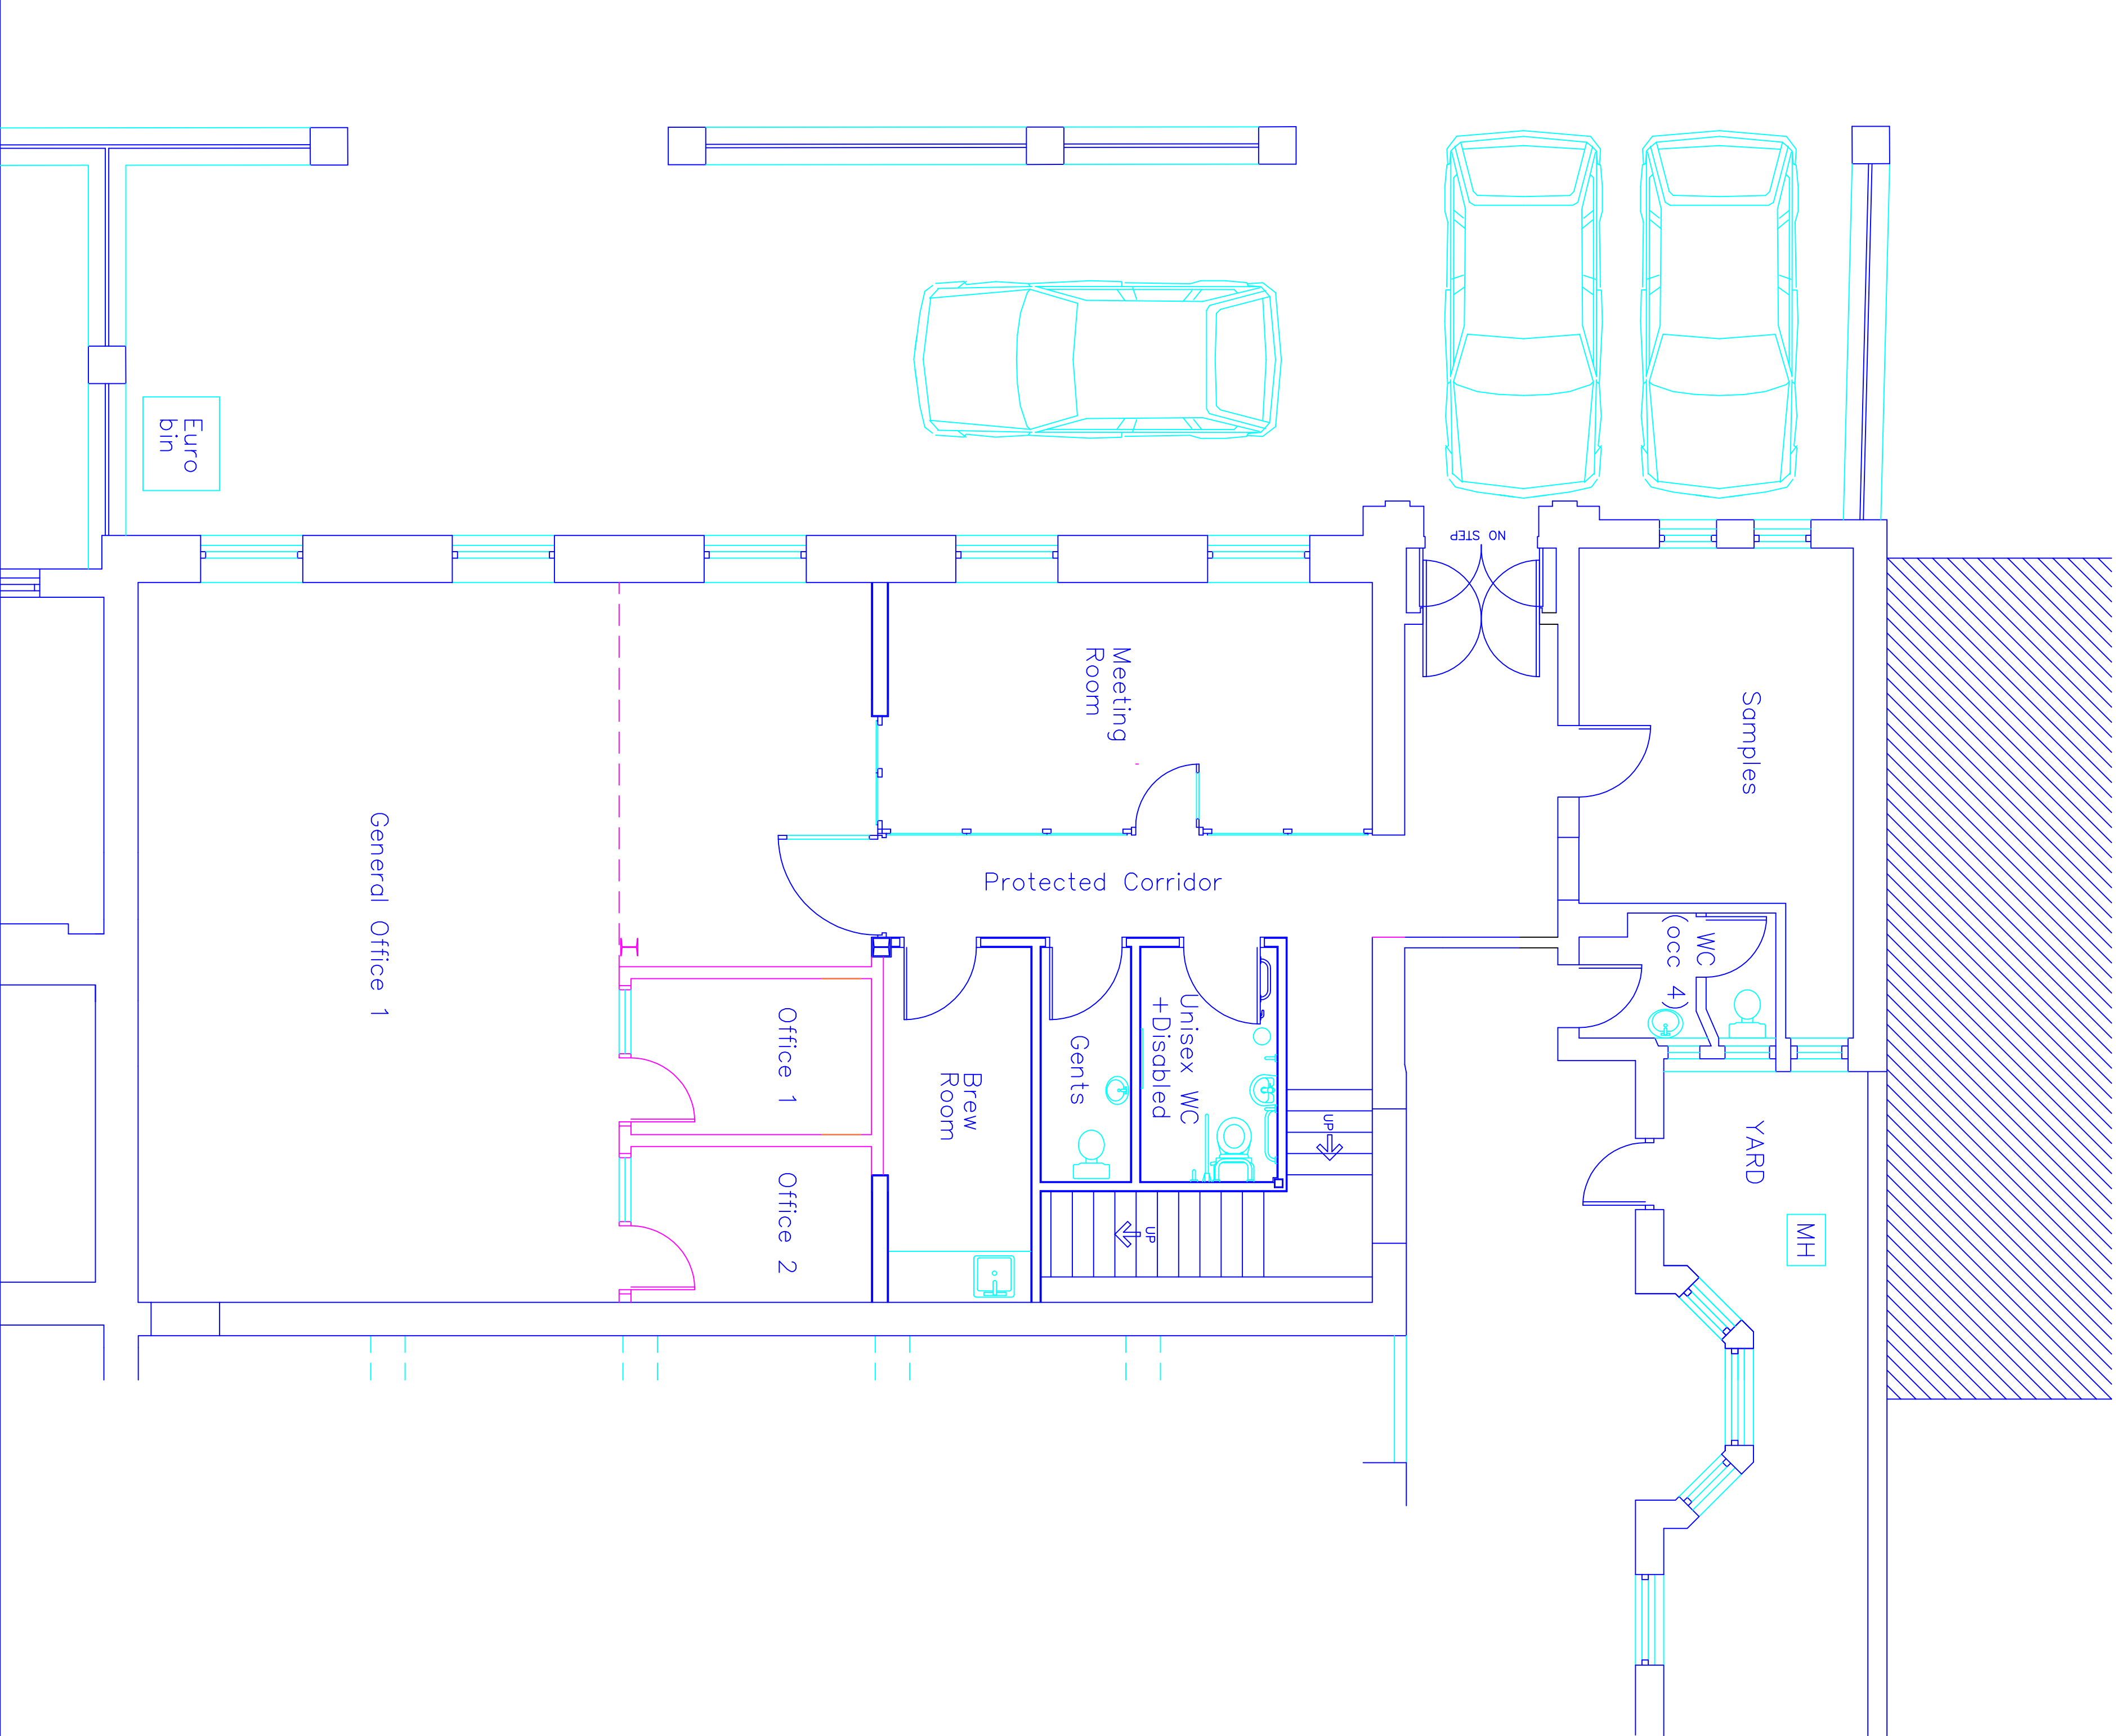

PROPOSED FIRST FLOOR PLAN

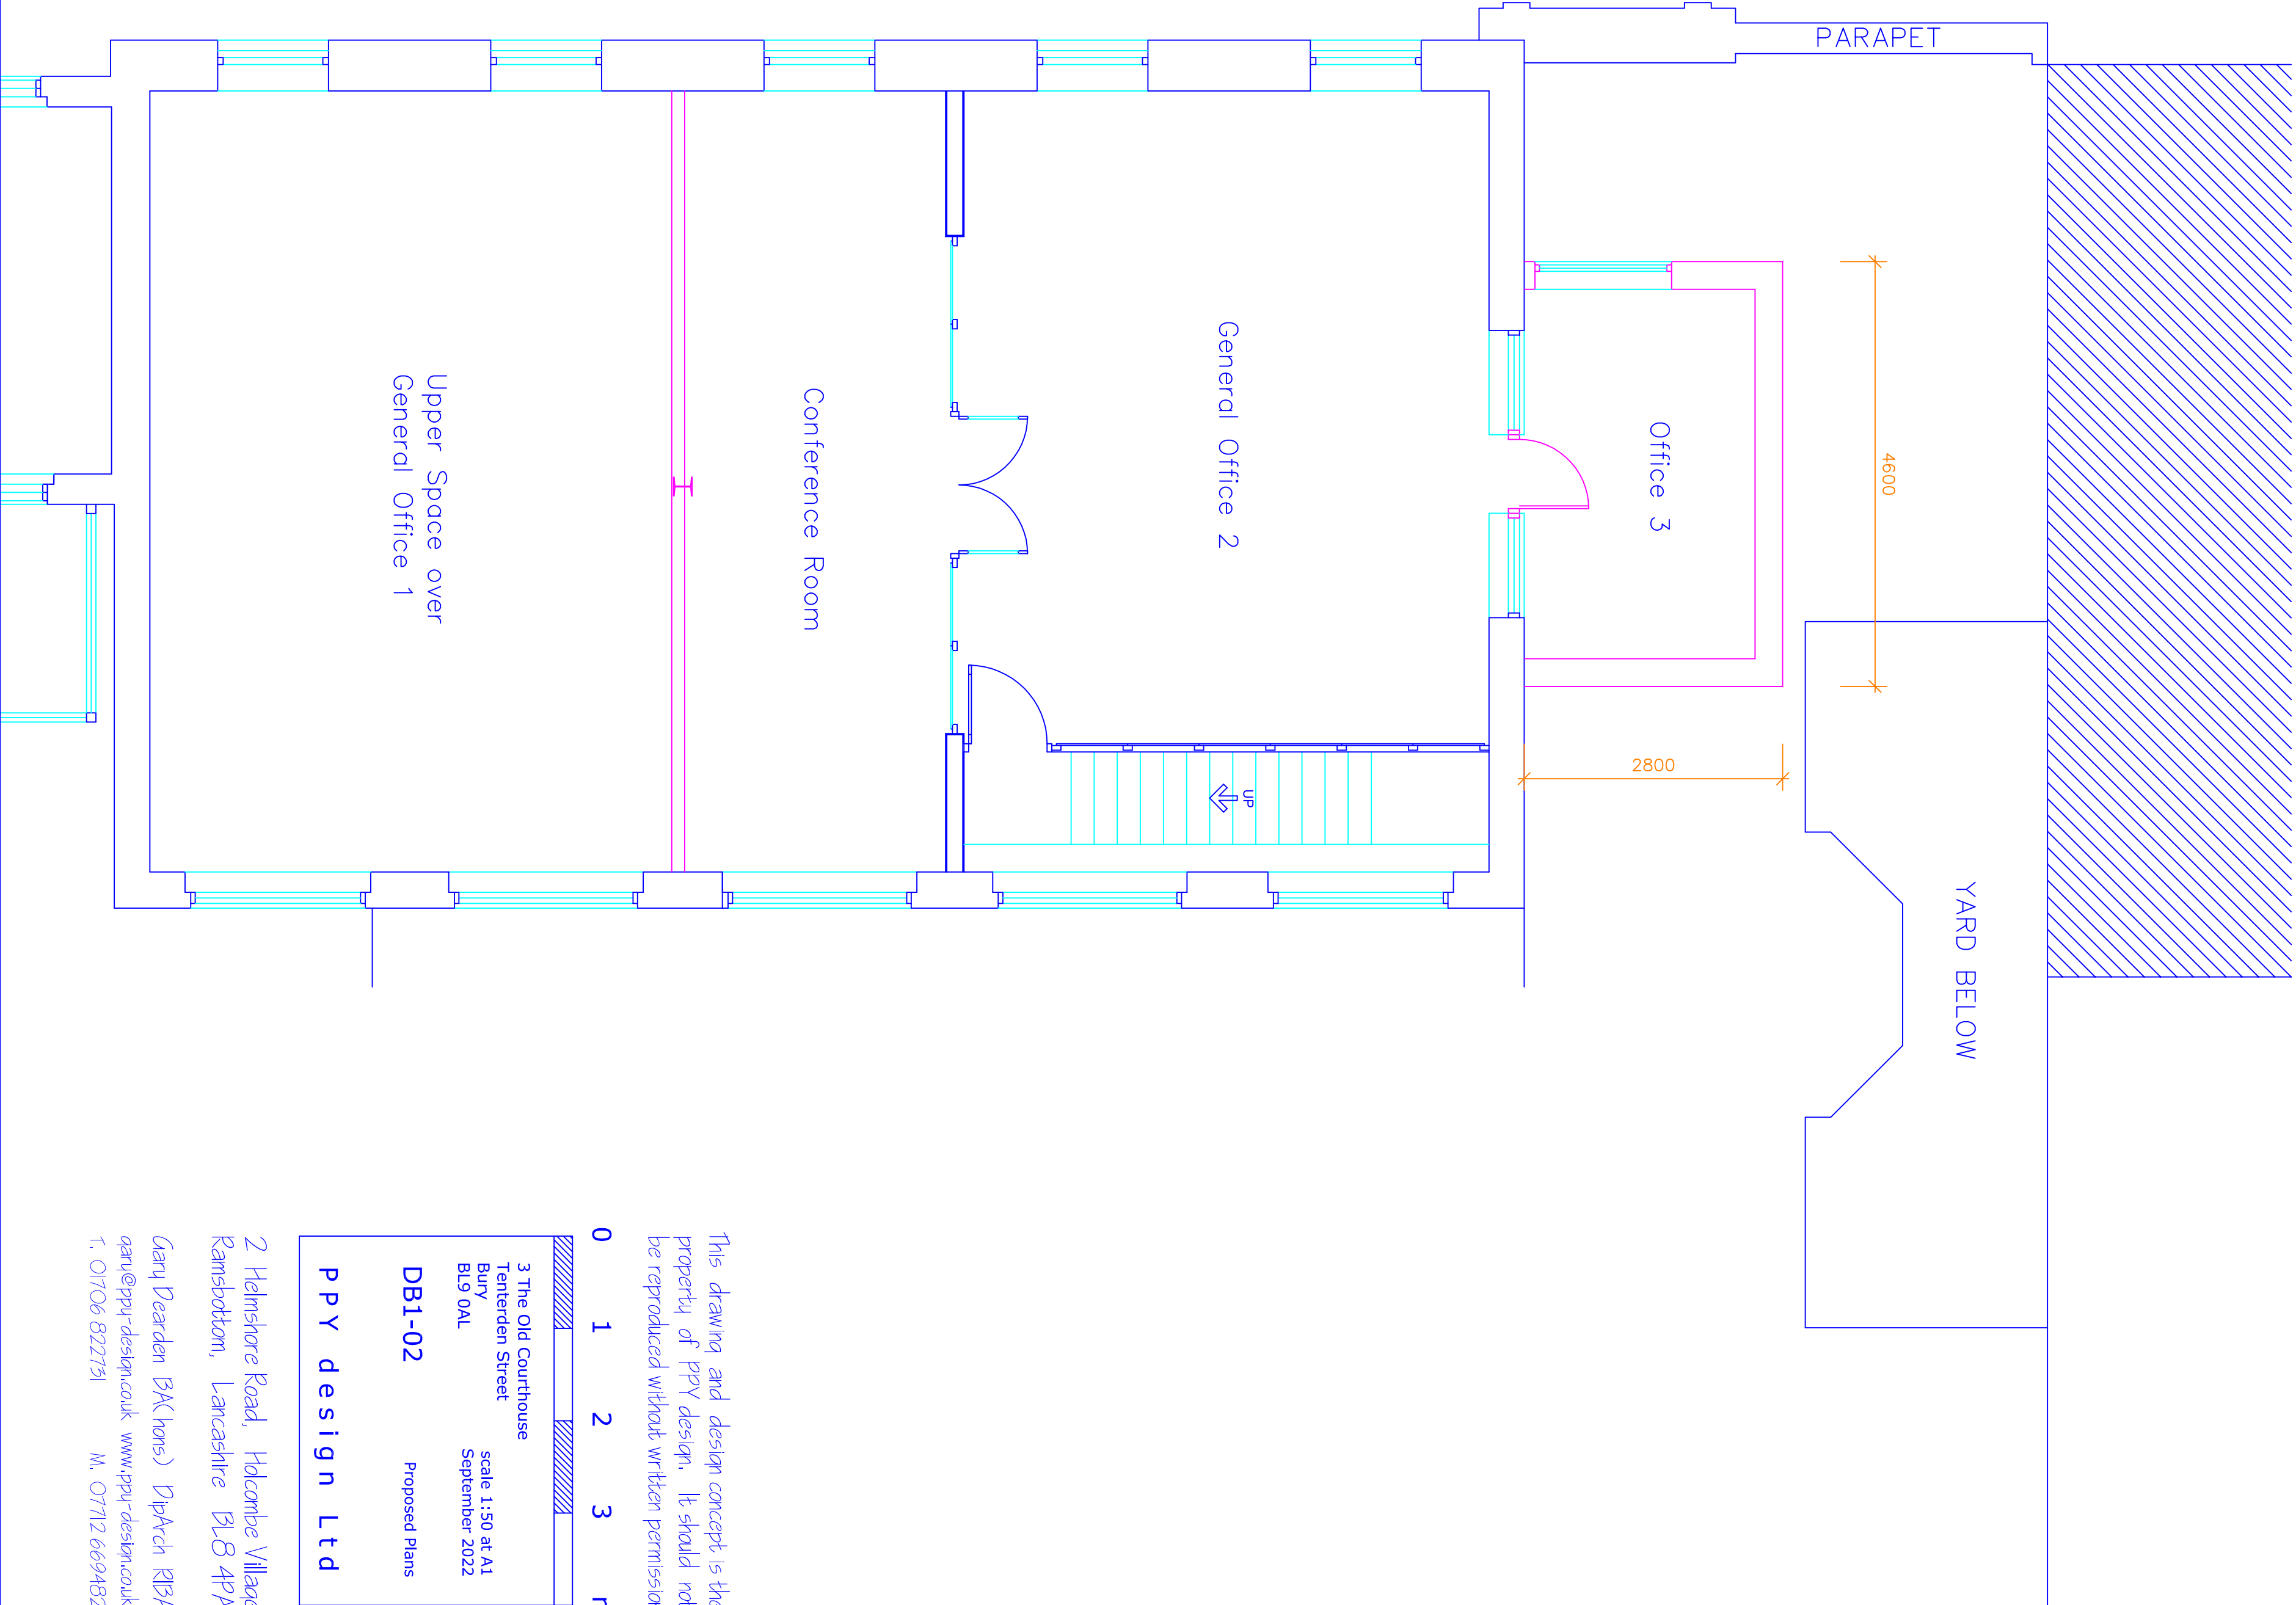

This drawing and design concept is the property of PPV design. It should not be reproduced without written permission

 

3 The Old Courthouse Tenterden Street Bury BL9 0AL		scale 1:50 at A1 September 2022	
DB1-02		Proposed Plans	
PPV design Ltd			

2 Helmshore Road, Holcombe Village
Ramsbottom, Lancashire BL8 4PA
Gary Pearson (BAK:hons) DipArch RIBA
garn@ppv-design.co.uk www.ppv-design.co.uk
T. 01706 822751 M. 07712 669482