




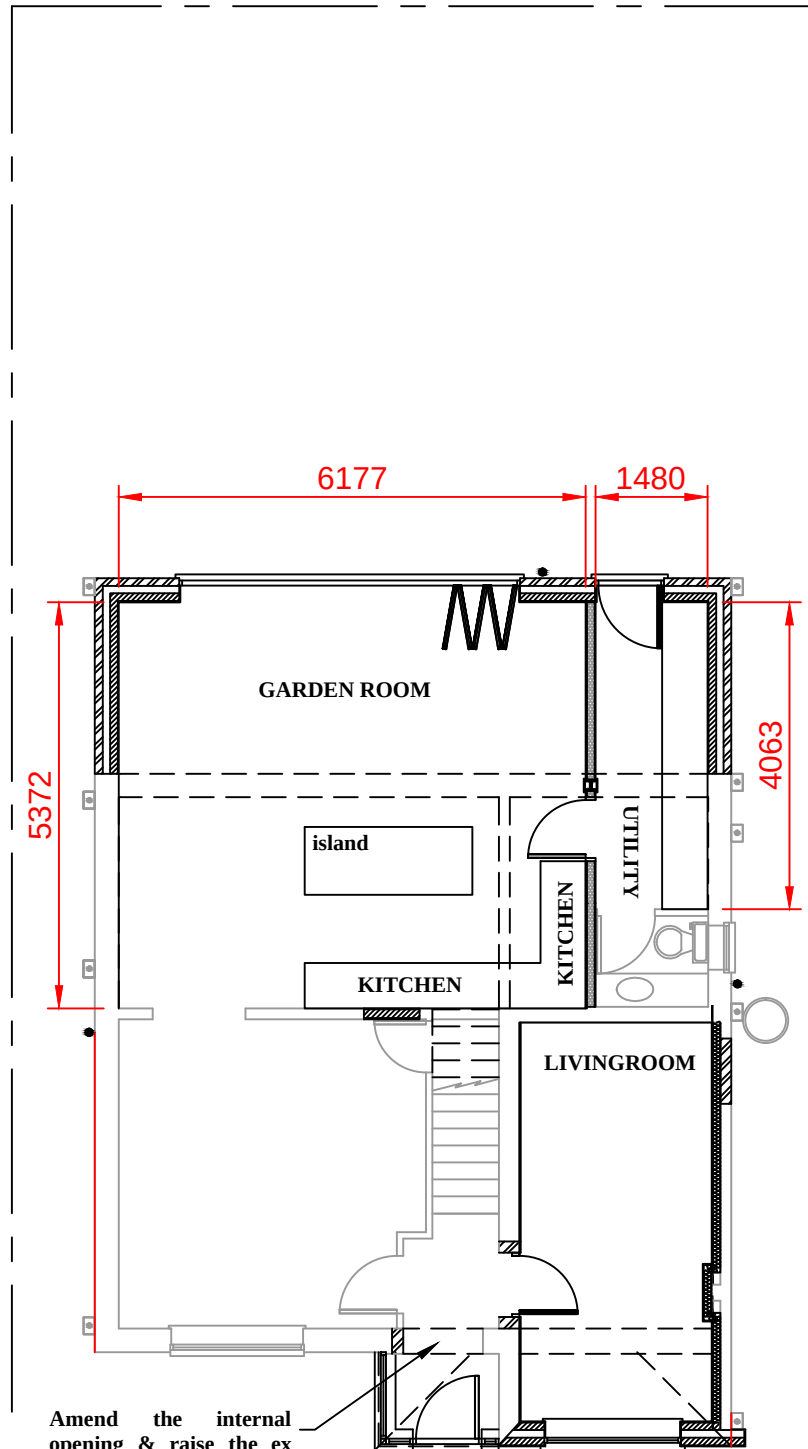

PROPOSED GROUND FLOOR PLAN

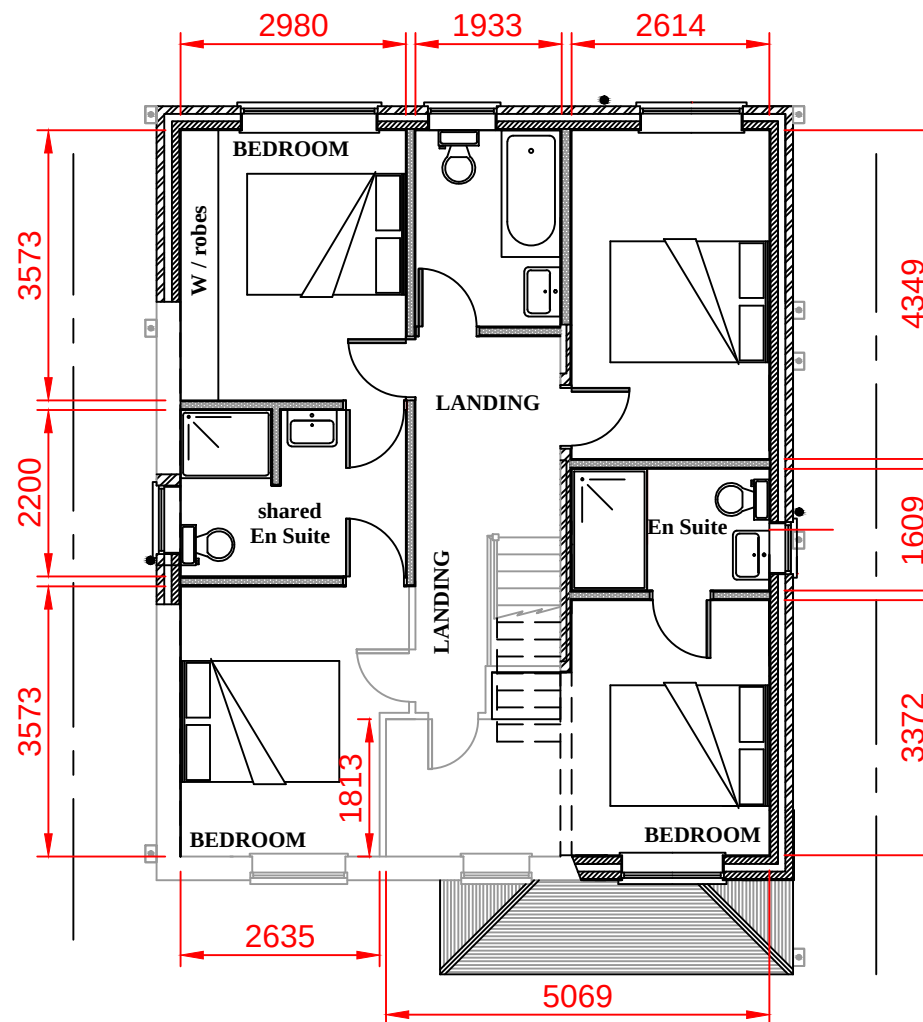

PROPOSED FIRST FLOOR PLAN

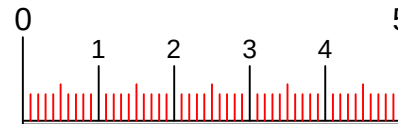

SCALE BAR : METRES

x	xxx	xxx	xx/xx/xx
Rev	Description	By	Date
Initial Issue: xx/xx/xx			

Project Title: **PROPOSED REMODELLING OF PROPERTY**

Project Address: **7 TAMAR CLOSE WHITEFIELD M45 8SJ**

Drawn by: **DAC** Checked by: **DAC**
Date: **14/09/20** Scale: **1:100 @ A3**

DAC Designs

100 Cromwell Road
Stretford
Manchester
M32 8QL

Tel:- 0161 865 9340
Mob:- 07857 656 323

Drawing No.	Revision
14-09-20-4	-