





EXISTING FRONT ELEVATION

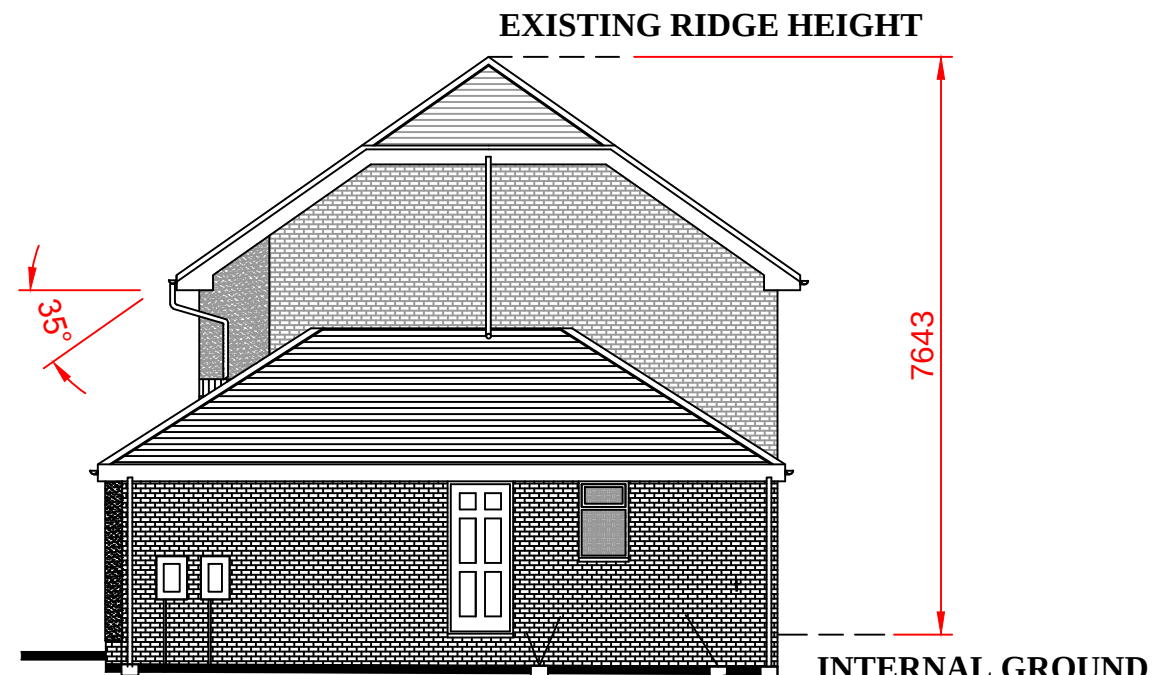

EXISTING SIDE ELEVATION 'A'



EXISTING REAR ELEVATION

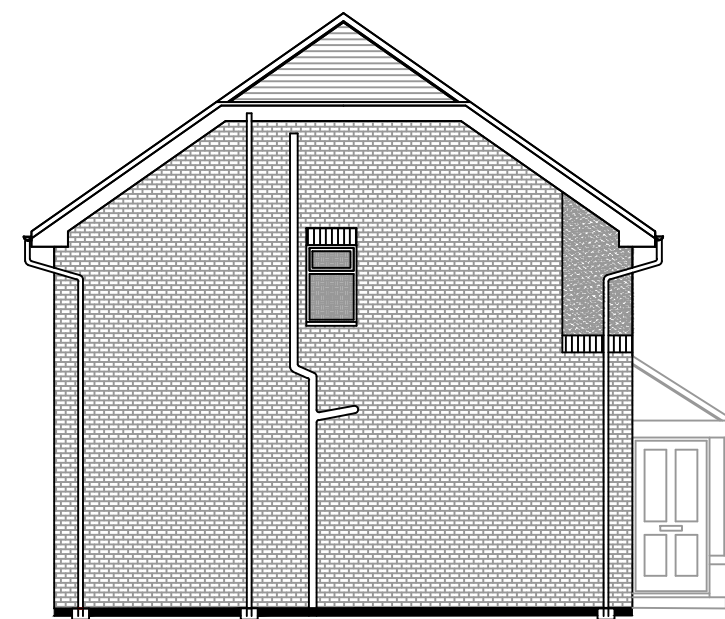

EXISTING SIDE ELEVATION 'B'



x	xxx	xxx	xx/xx/xx
Rev	Description	By	Date
Initial Issue: xx/xx/xx			

Project Title: PROPOSED REMODELLING OF PROPERTY	
Project Address: 7 TAMAR CLOSE WHITEFIELD M45 8SJ	
Drawn by: DAC	Checked by: DAC
Date: 14/09/20	Scale: 1:100 @ A3

DAC Designs 100 Cromwell Road Stretford Manchester M32 8QL Tel:- 0161 865 9340 Mob:- 07857 656 323	
Drawing No. 14-09-20-1	Revision -