




Existing Front Elevation
1 : 50


Existing Side Elevation
1 : 50

Existing Rear Elevation
1 : 50


Existing Other Side Elevation
1 : 50

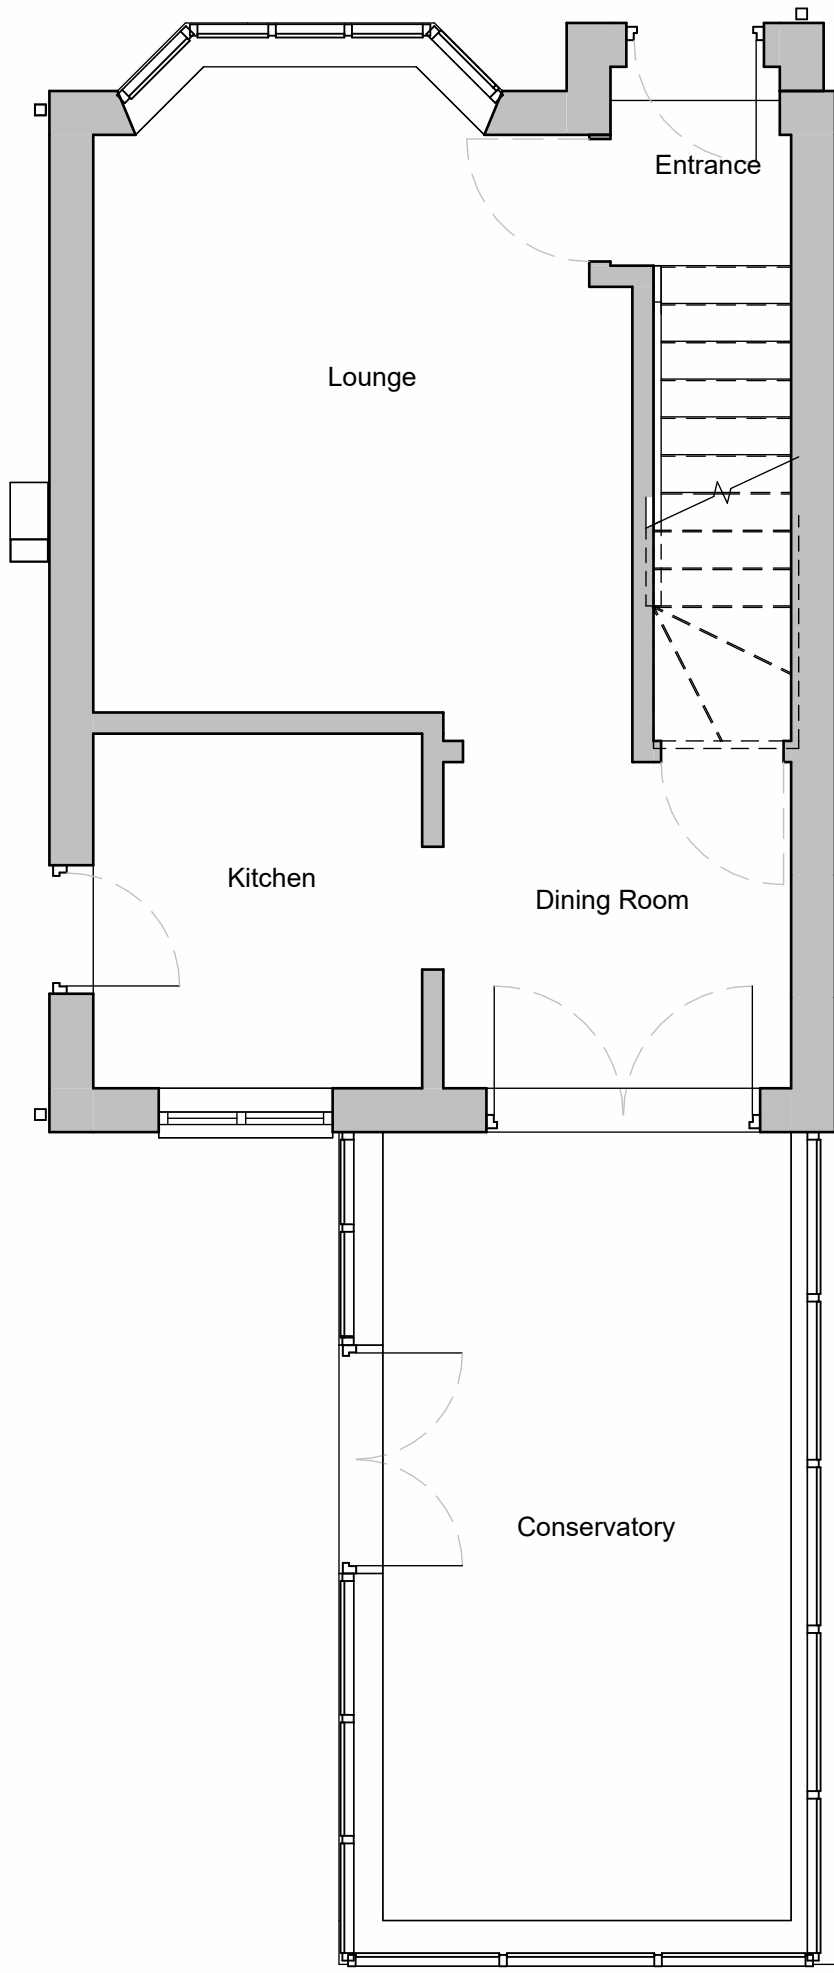


Existing Ground Floor
1 : 50

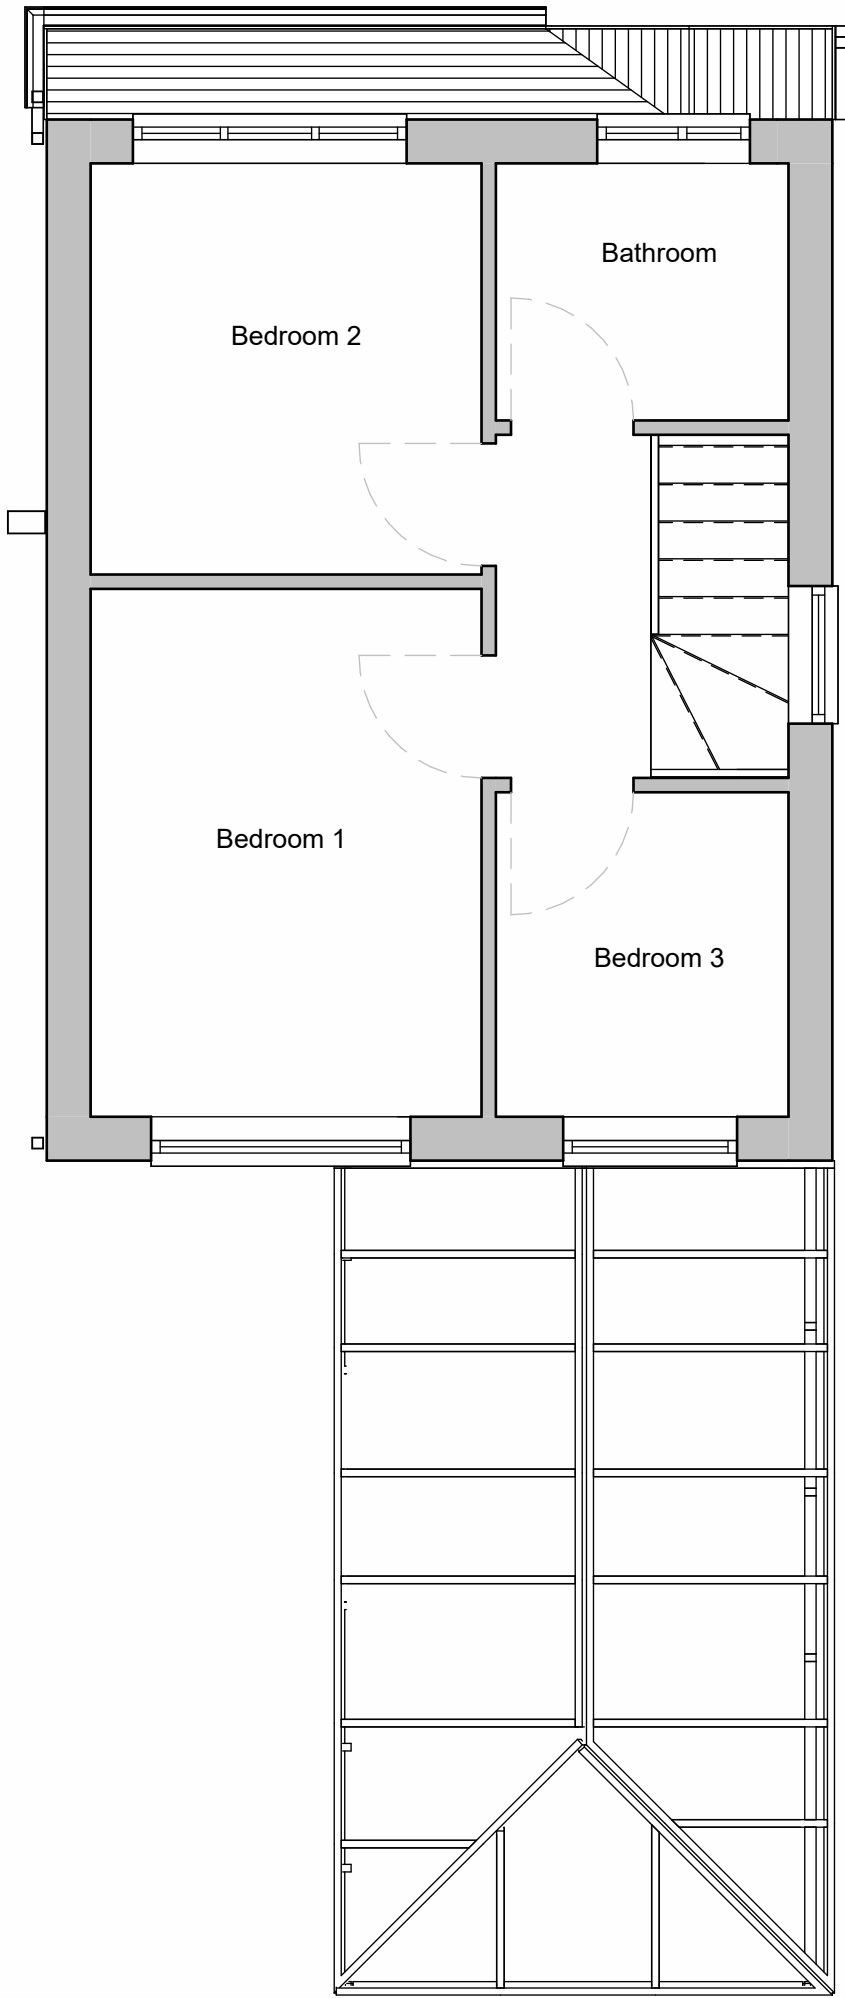

Existing First Floor
1 : 50

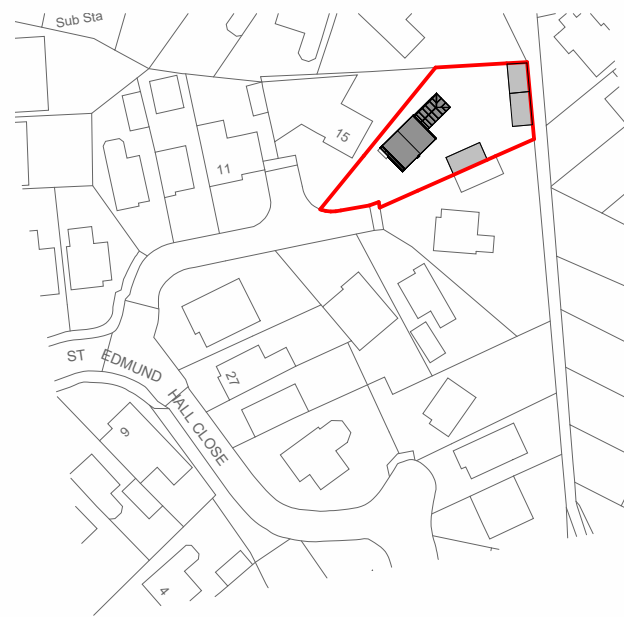

Site Location Plan
1 : 1250

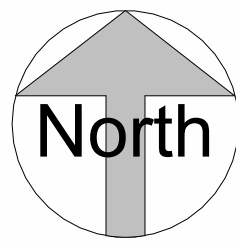

2	Add location plan	01.06.24
1	Room annotations	01.06.24

No	REVISION NOTES	DATE
----	----------------	------



CLIENT
Mrs C McKeown
PROJECT NAME AND ADDRESS
**Domestic Extension
Edmund Hall Close**

Existing Plans and Elevations

PROJECT STATUS Planning	SHEET
DATE 04/06/2024 20:18:55	A101
SCALE As indicated	