




existing site plan

land adjacent to

7 Arthur Lane
Ainsworth
Bolton

scale 1:200 @A1

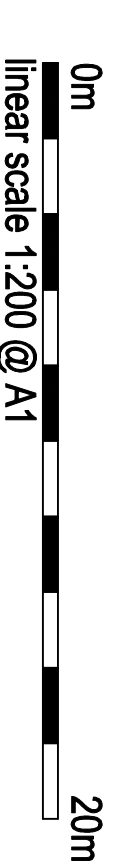

drawing number GS-26-03-24-A2