




Biodiversity Net Gain Landscaping Plan (BNG)

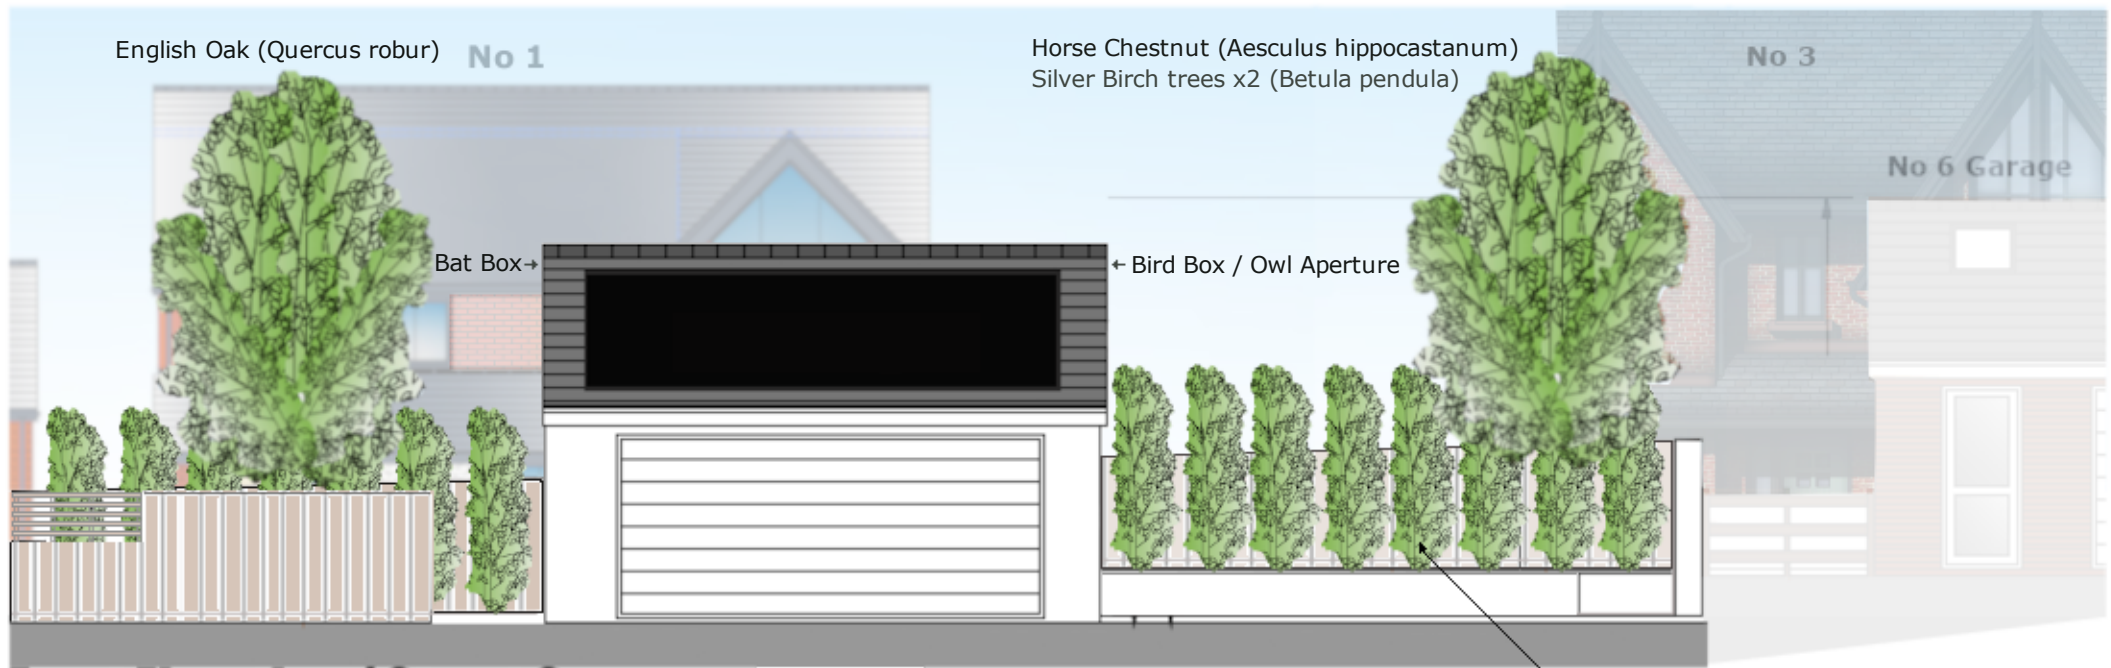

Front Elevation / Street Scene

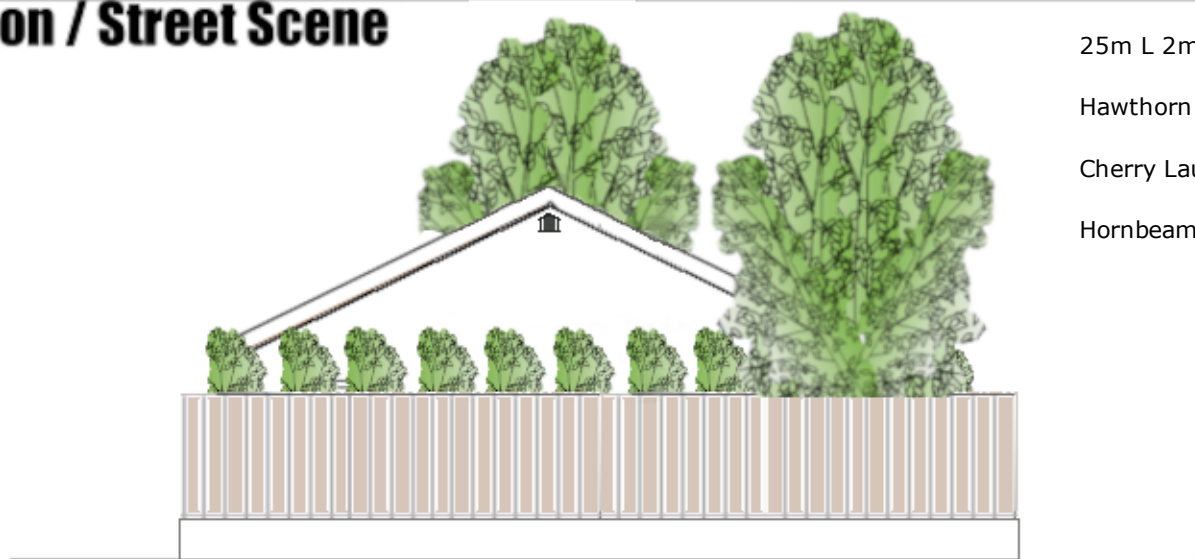


Side Elevation

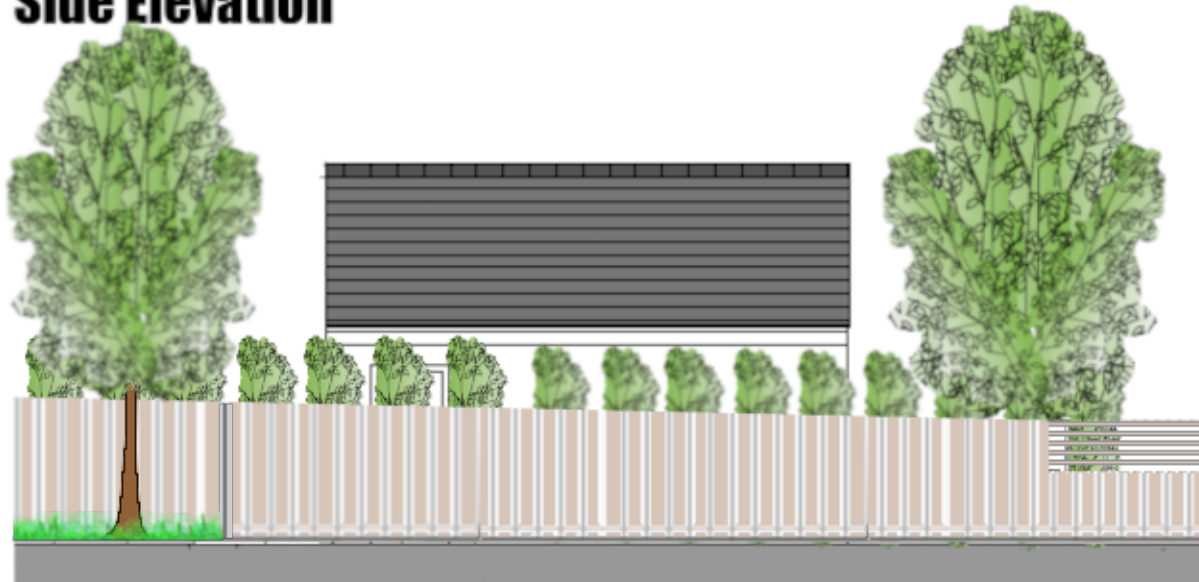

Rear Elevation

3m² Amenity Land with 1x Horse Chestnut (*Aesculus Hippocastanum*)

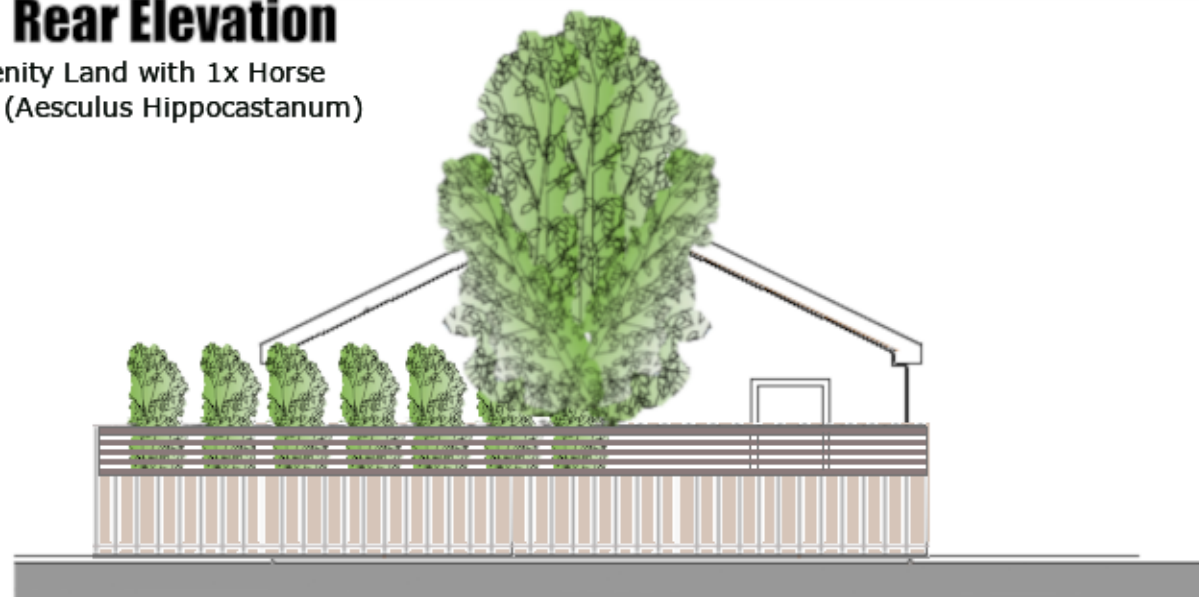

Side Elevation

25m L 2m High mixed species hedgerow consisting of:


Hawthorn (*Crataegus monogyna*)

Cherry Laurel (*prunus-laurocerasus*)

Hornbeam (*Carpinus betulus*)

3m² Amenity Land with 1x Horse Chestnut (*Aesculus Hippocastanum*)

Garden & Garage Separated from amenity land by 1.5m fence and Gate for maintenance access

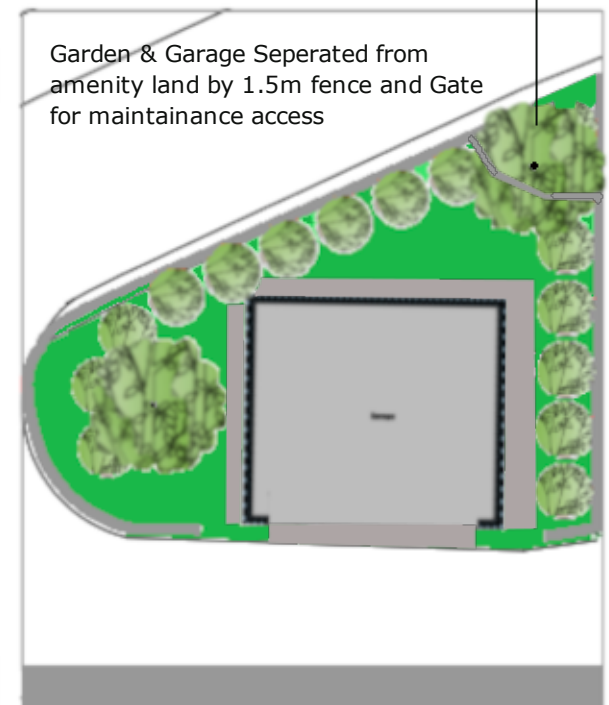

Plan View

This drawing should not be scaled. Work to figured dimensions only.
All dimensions and levels to be checked on site.

NMX TECHNOLOGY

JOB TITLE : Detached Garage

ADDRESS : 4 Holcombe Grove/21 New Road, Radcliffe

DRAWING TITLE : **(BNG) Landscape Elevations**

SCALE : 1:100 @ A3

DRAWN : MC DATE : 11/03/24

JOB NO./

DWG NO.

00-04G2