


GROSS AREA 57,41 sqmt

GROSS INTERNAL AREA 48,45 sqmt

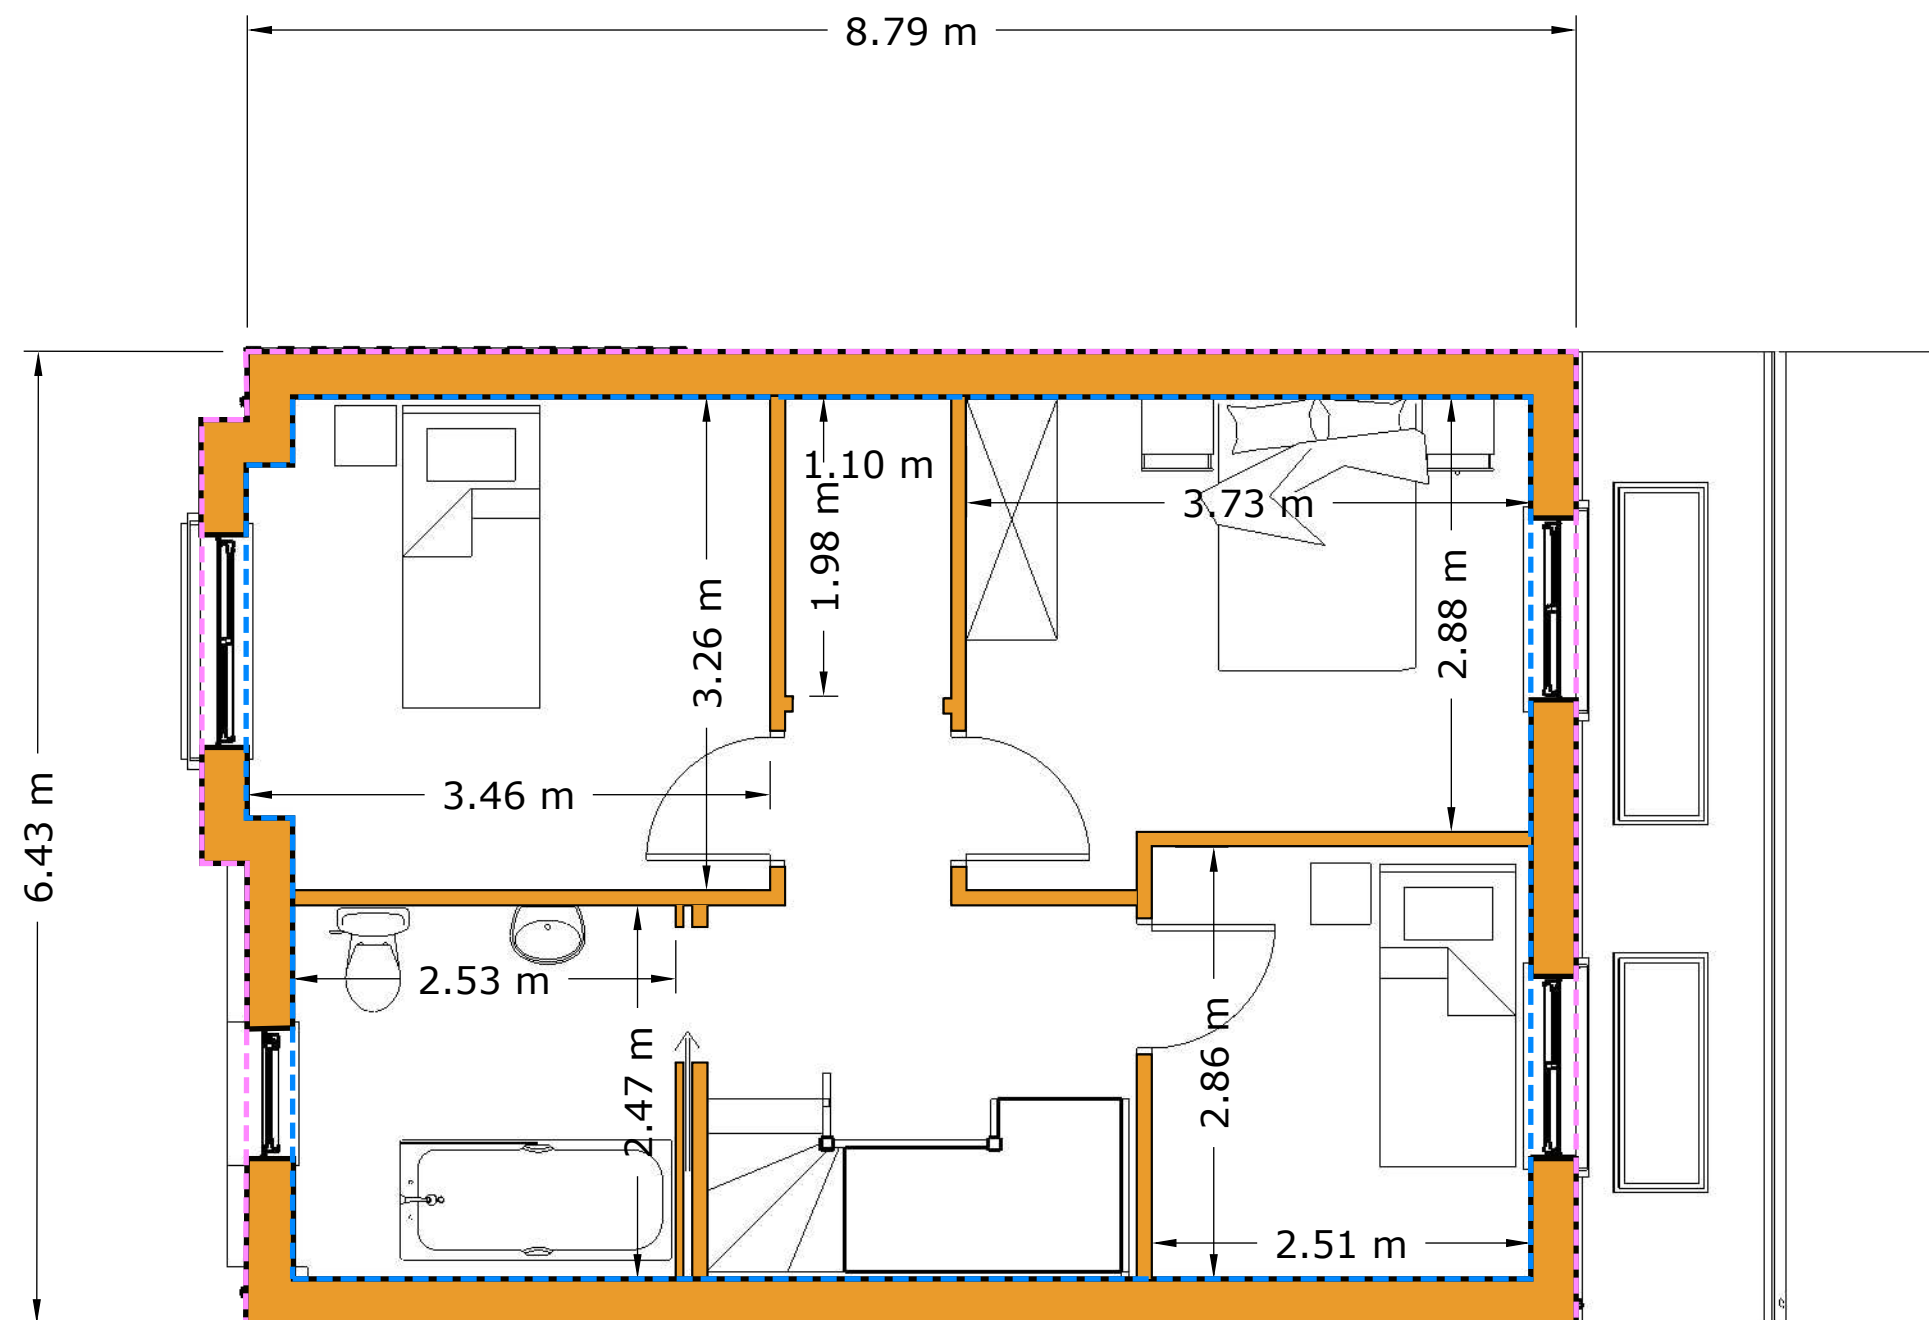

First floor Plan

E	FIFTH ISSUE	EJG/II		 HOWARD & SEDDON A.R.I.B.A. CHARTERED ARCHITECTS 64 WASHWAY ROAD SALE, CHESHIRE, M33 7RE TEL NO. 0161 - 973 8296 FAX NO. 0161 - 962 3485 E-MAIL : ADMIN@HOWARDANDEDSON.CO.UK	Project PROPOSED RESIDENTIAL DEVELOPMENT LAND TO REAR OF EARL STREET PRESTWICH M25 1GQ	Title First floor	Drawn VK/EJG/II	DRG no. 14,347 19B
D	Fourth ISSUE	EJG/II	9/12/21				Date March 22, 2022	
C	THIRD ISSUE	EJG/II	21/06/21				Scale 1:50(A3)	Amendment F
B	Second ISSUE	EJG/II	16/06/21					
A	FIRST ISSUE	VK	25/05/21					
Rev	DESCRIPTION	By	Date		Client Mr. MEDHDI YAZDANPANA			