

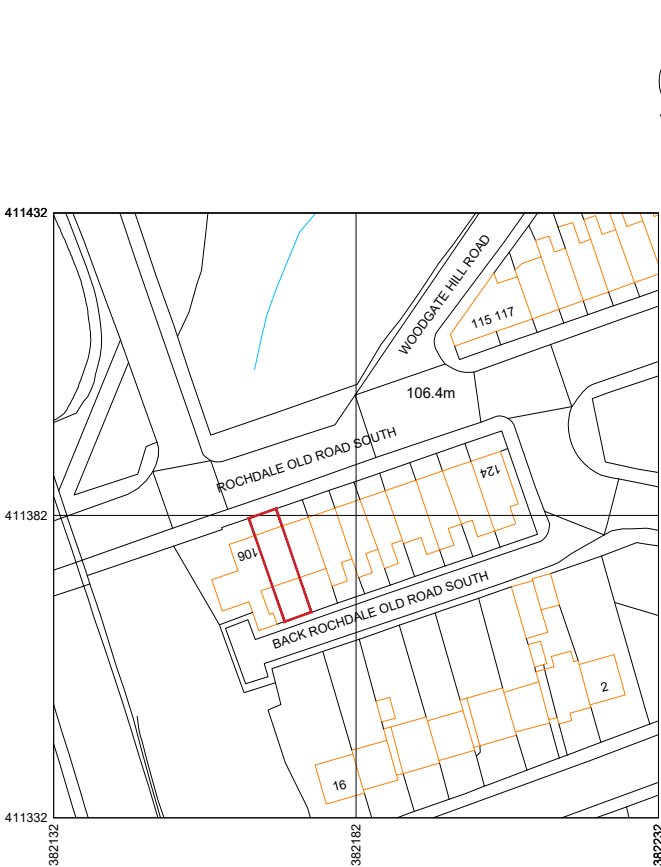
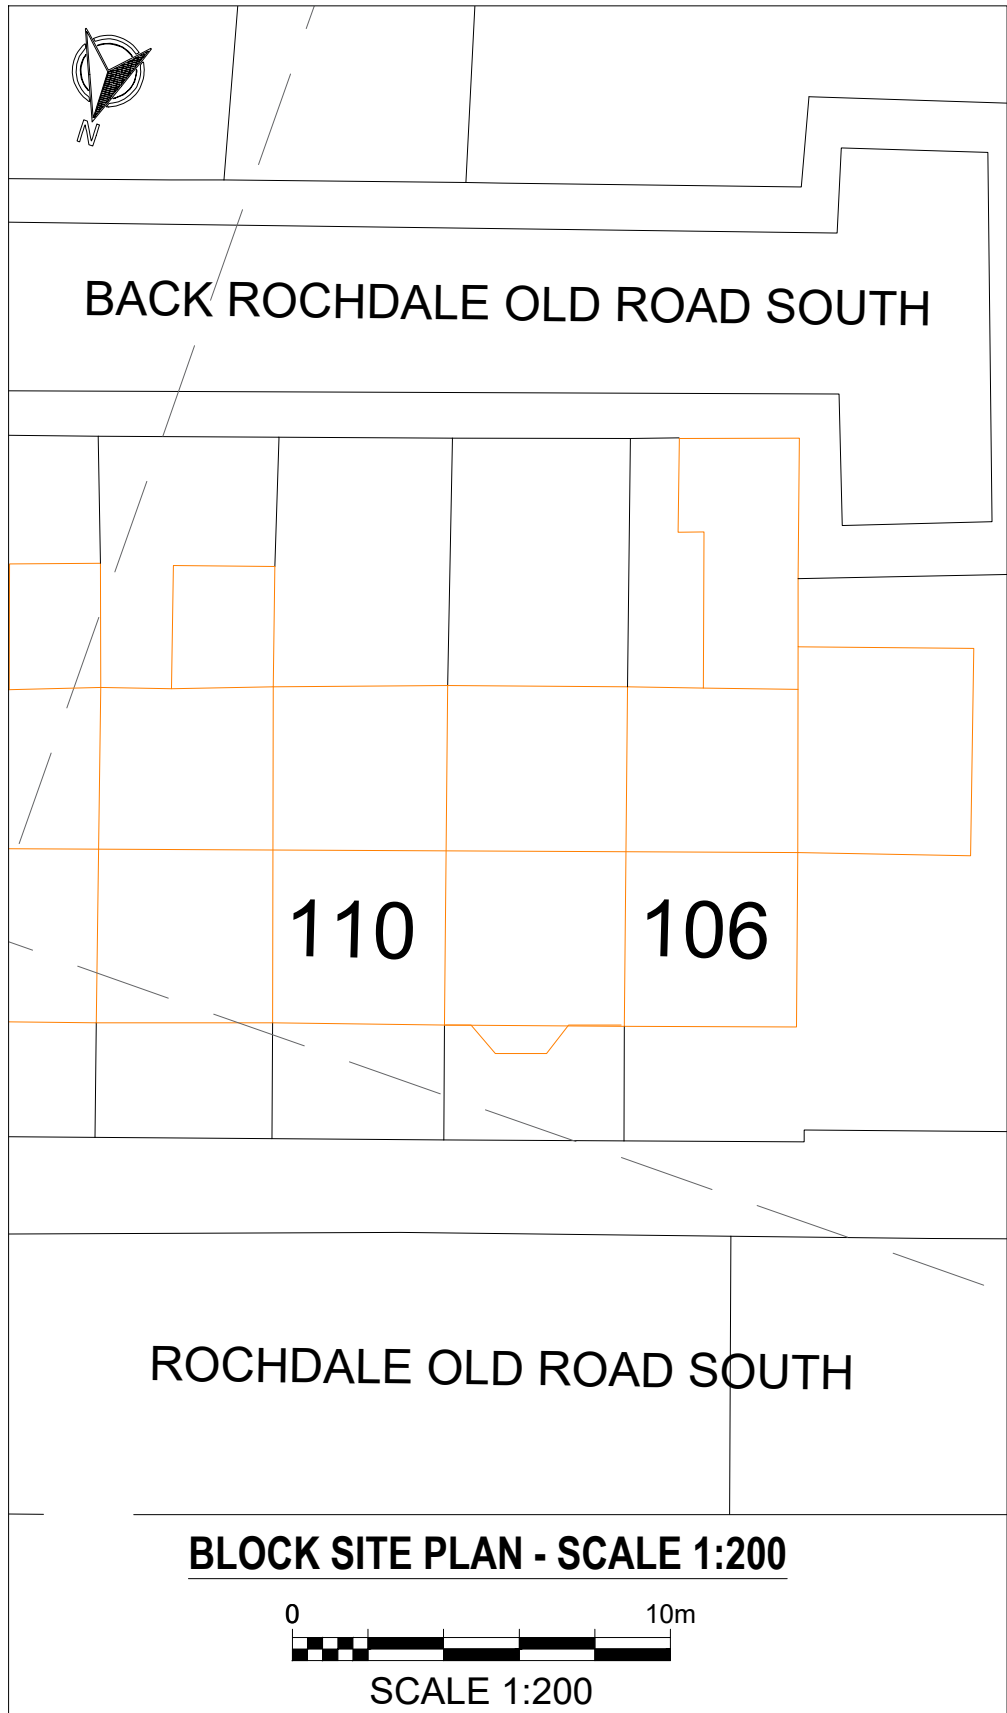
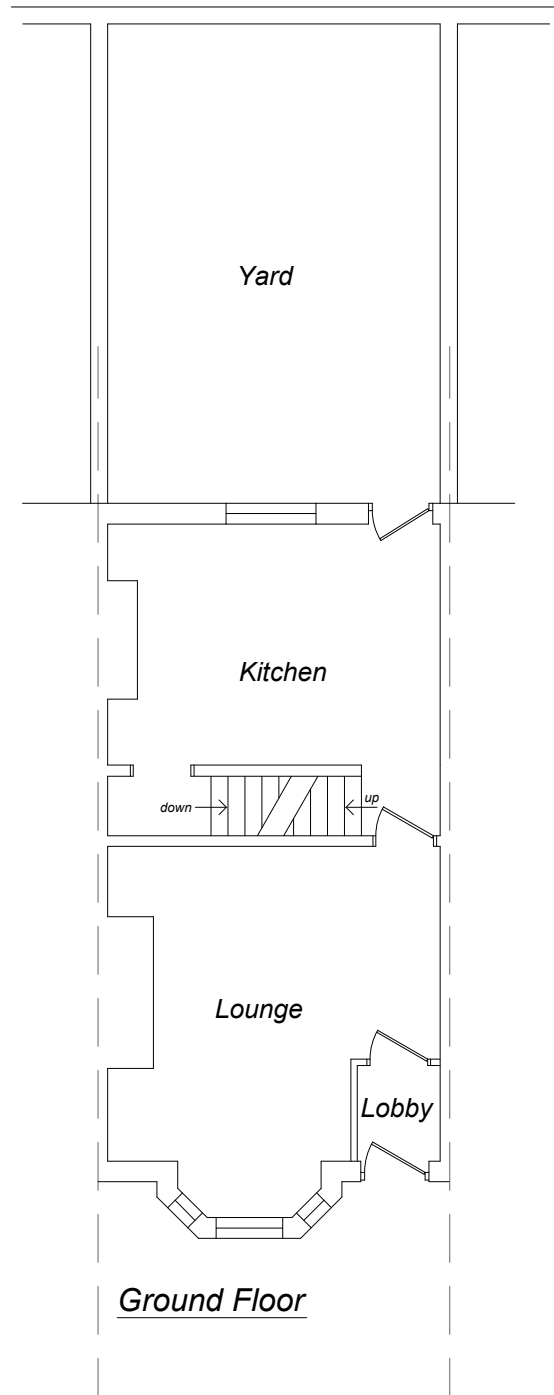
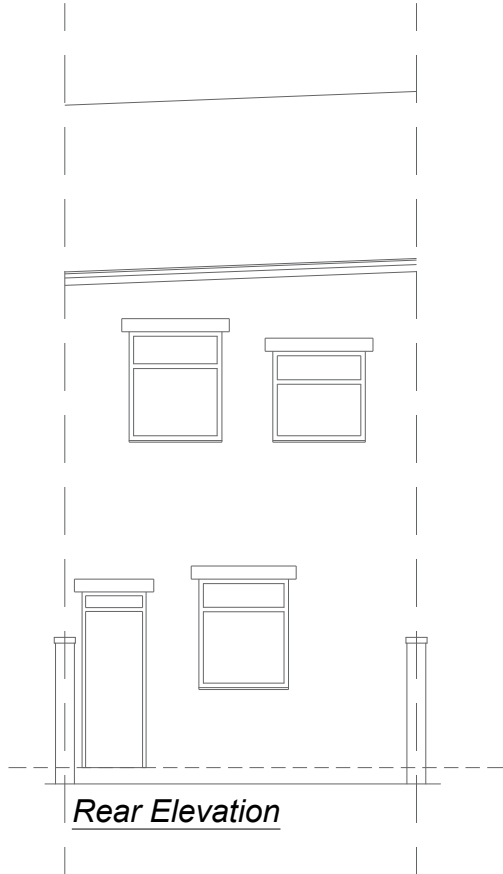


ALL DIMENSIONS TO BE CHECKED ON SITE PRIOR TO ANY MANUFACTURING OR FABRICATION AND ANY ANOMALIES TO BE BROUGHT TO THE ATTENTION OF THE ARCHITECT.

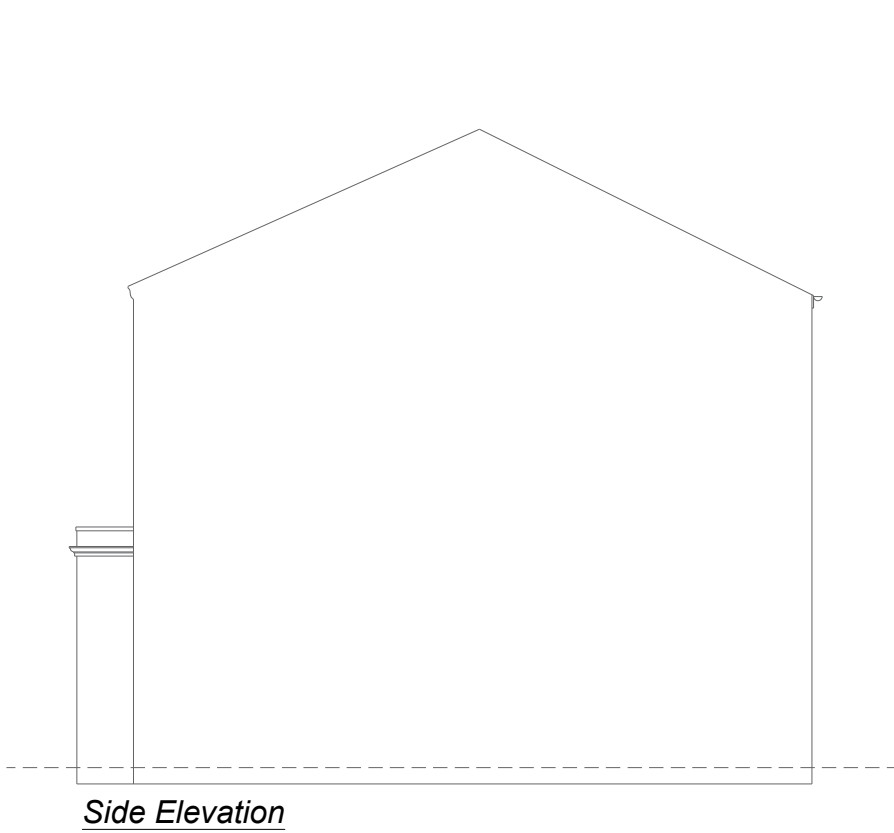

SCALE 1:1250

LOCATION PLAN - SCALE 1:1250

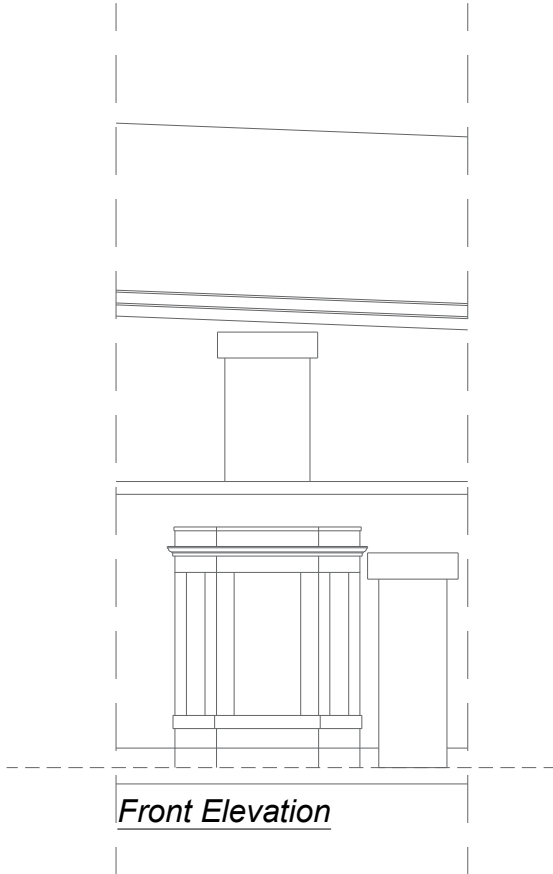

SCALE 1:100



SCALE 1:200

REV	AMENDMENTS	DATE
JOB	PROPOSED REAR EXTENSION 108 ROCHDALE OLD ROAD BURY BL9 7LR	
TITLE	EXISTING FLOOR PLAN, ELEVATIONS, BLOCK PLAN & LOCATION PLAN	
SCALE	1:100 @ (A2)	DATE JAN 2025
DWG No.	100	REVISION -