

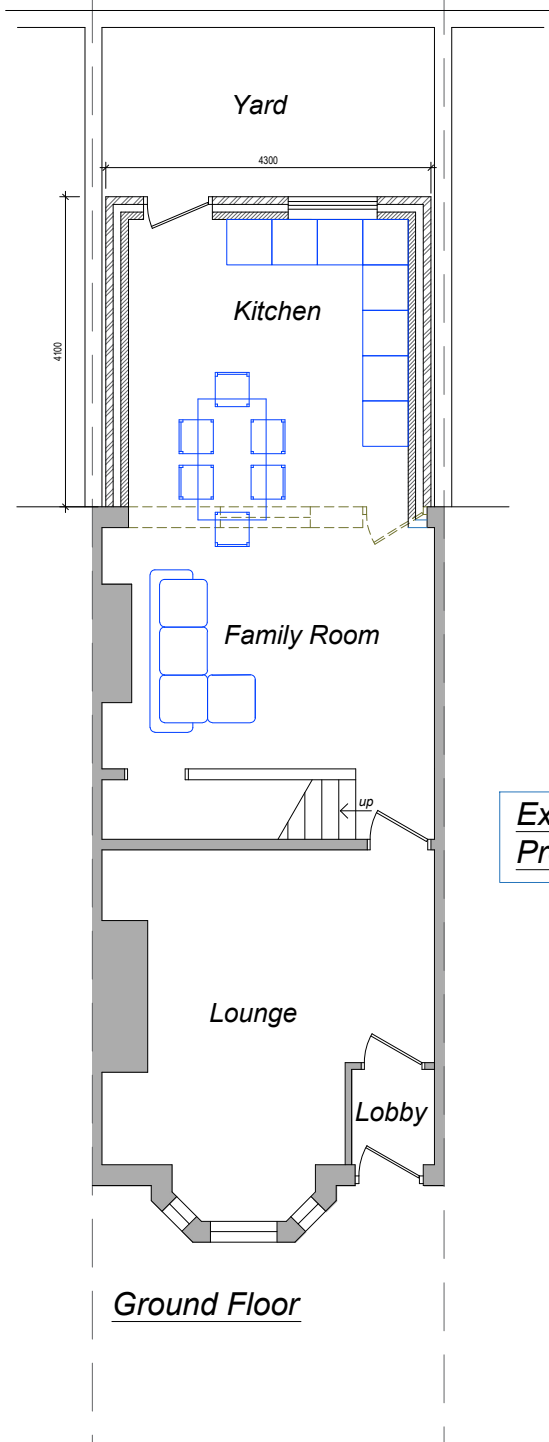
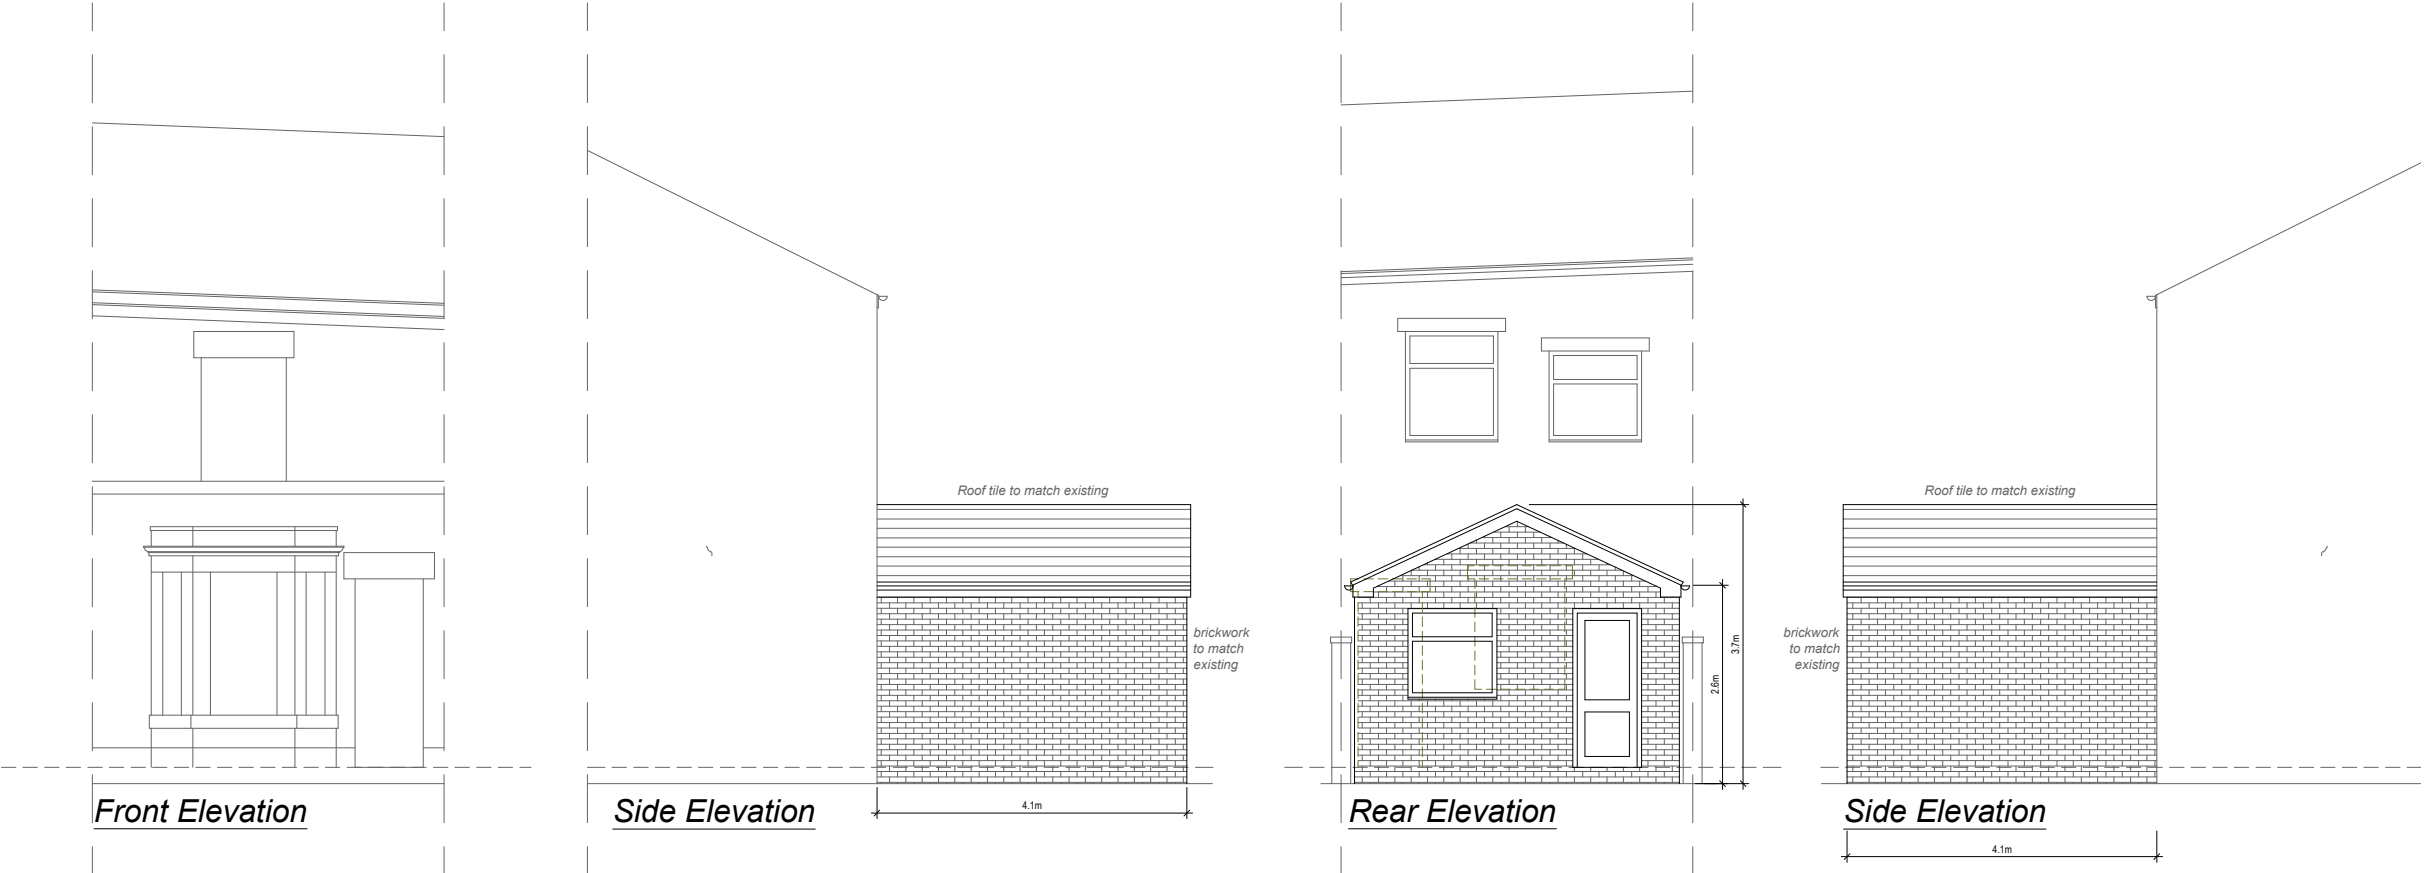


ALL DIMENSIONS TO BE CHECKED ON SITE PRIOR TO ANY MANUFACTURING OR FABRICATION AND ANY ANOMALIES TO BE BROUGHT TO THE ATTENTION OF THE ARCHITECT.

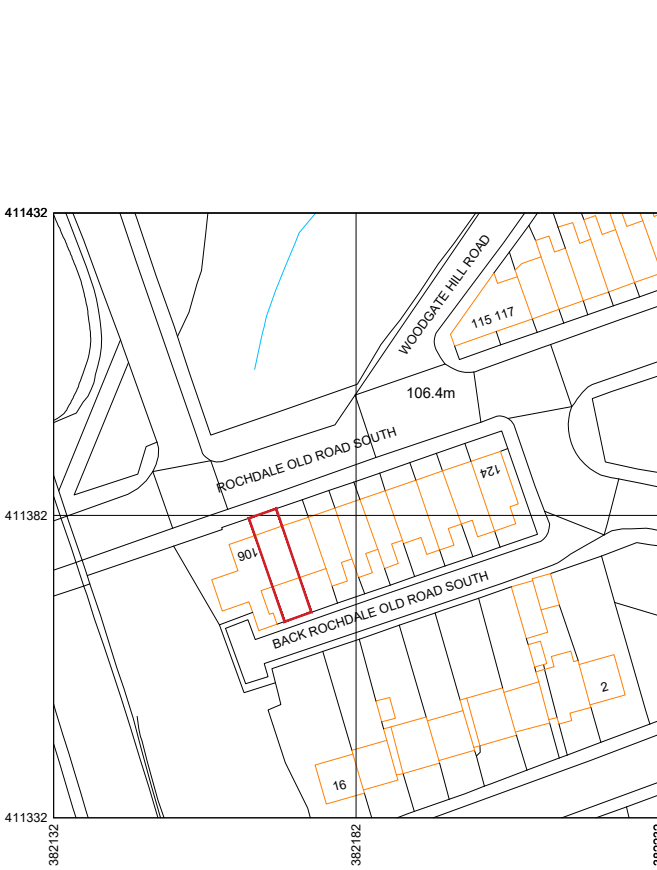

Existing garden curtilage = 43.5m  
Proposed extension = 18m (41%)

| Legend |                             |
|--------|-----------------------------|
|        | Existing Wall Retained      |
|        | Existing Wall to be removed |
|        | Proposed External Wall      |
|        | Proposed Stud Wall          |
|        | Proposed Dormer Wall        |

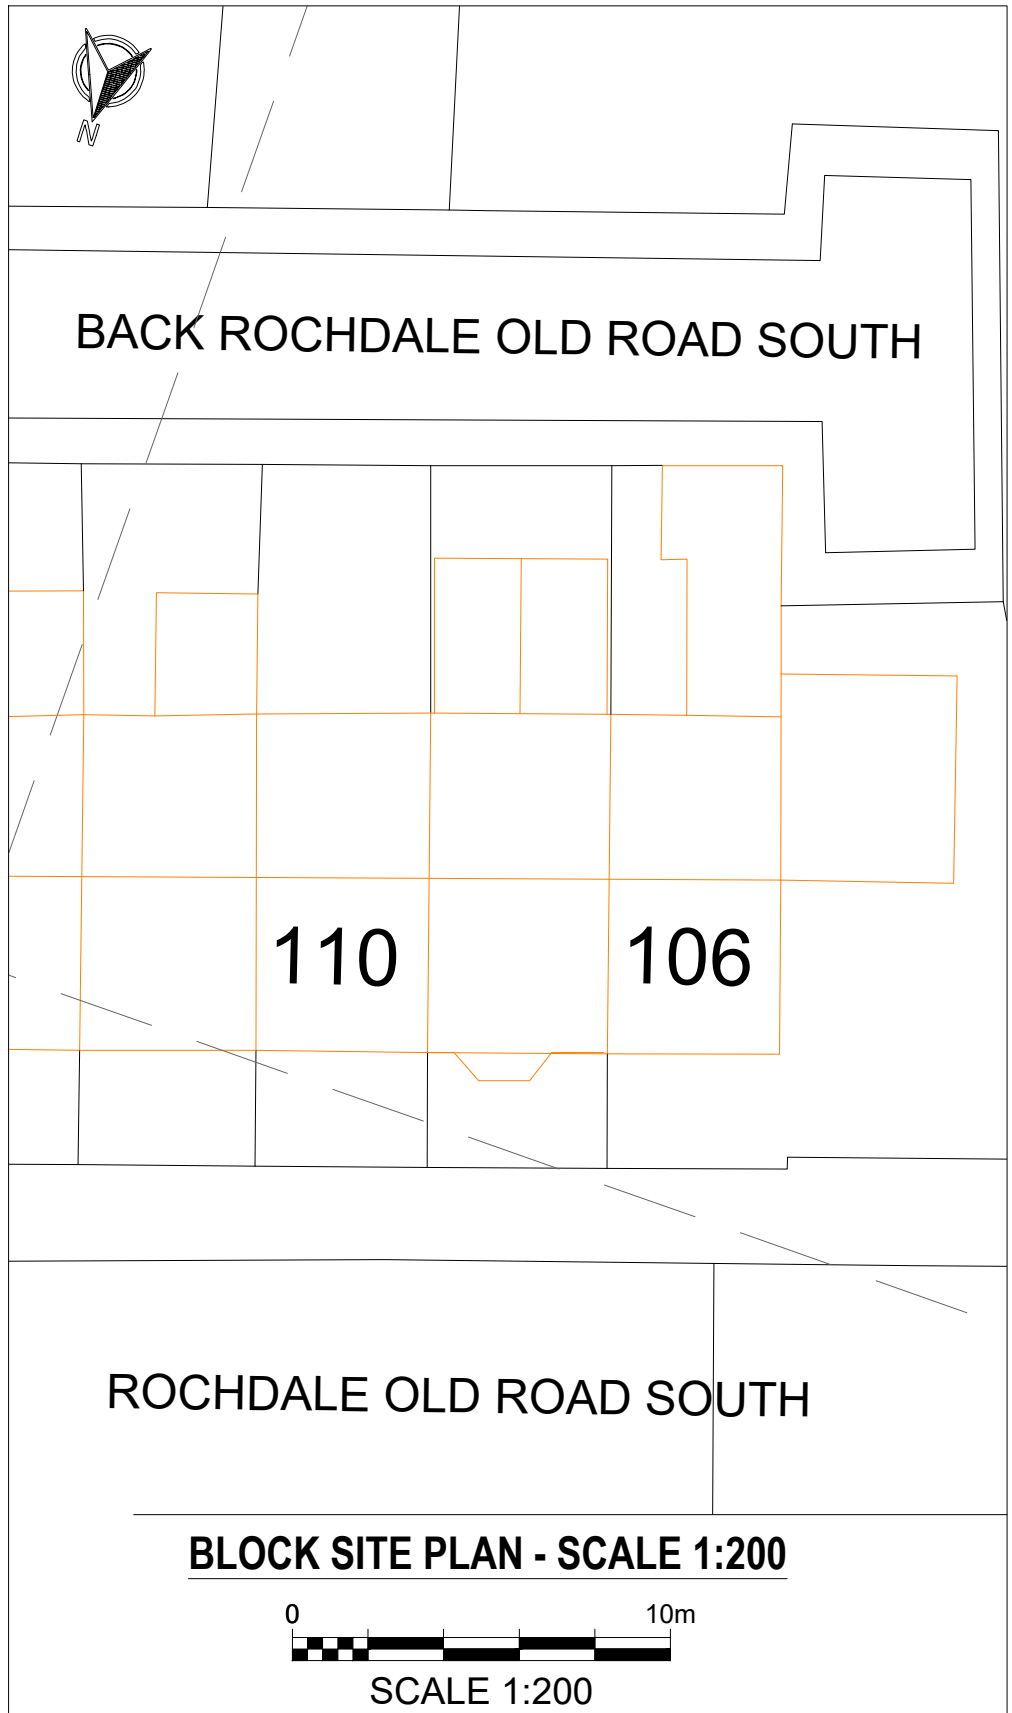

0 50m  
SCALE 1:1250  
LOCATION PLAN - SCALE 1:1250

0 5m  
SCALE 1:100

0 10m  
SCALE 1:200  
BLOCK SITE PLAN - SCALE 1:200

| REV     | AMENDMENTS                                                          | DATE             |
|---------|---------------------------------------------------------------------|------------------|
| JOB     | PROPOSED REAR EXTENSION<br>108 ROCHDALE OLD ROAD<br>BURY<br>BL9 7LR |                  |
| TITLE   | PROPOSED FLOOR PLAN,<br>ELEVATIONS, BLOCK PLAN &<br>LOCATION PLAN   |                  |
| SCALE   | 1:100 @ (A2)                                                        | DATE<br>JAN 2025 |
| DWG No. | 101                                                                 | REVISION<br>-    |