




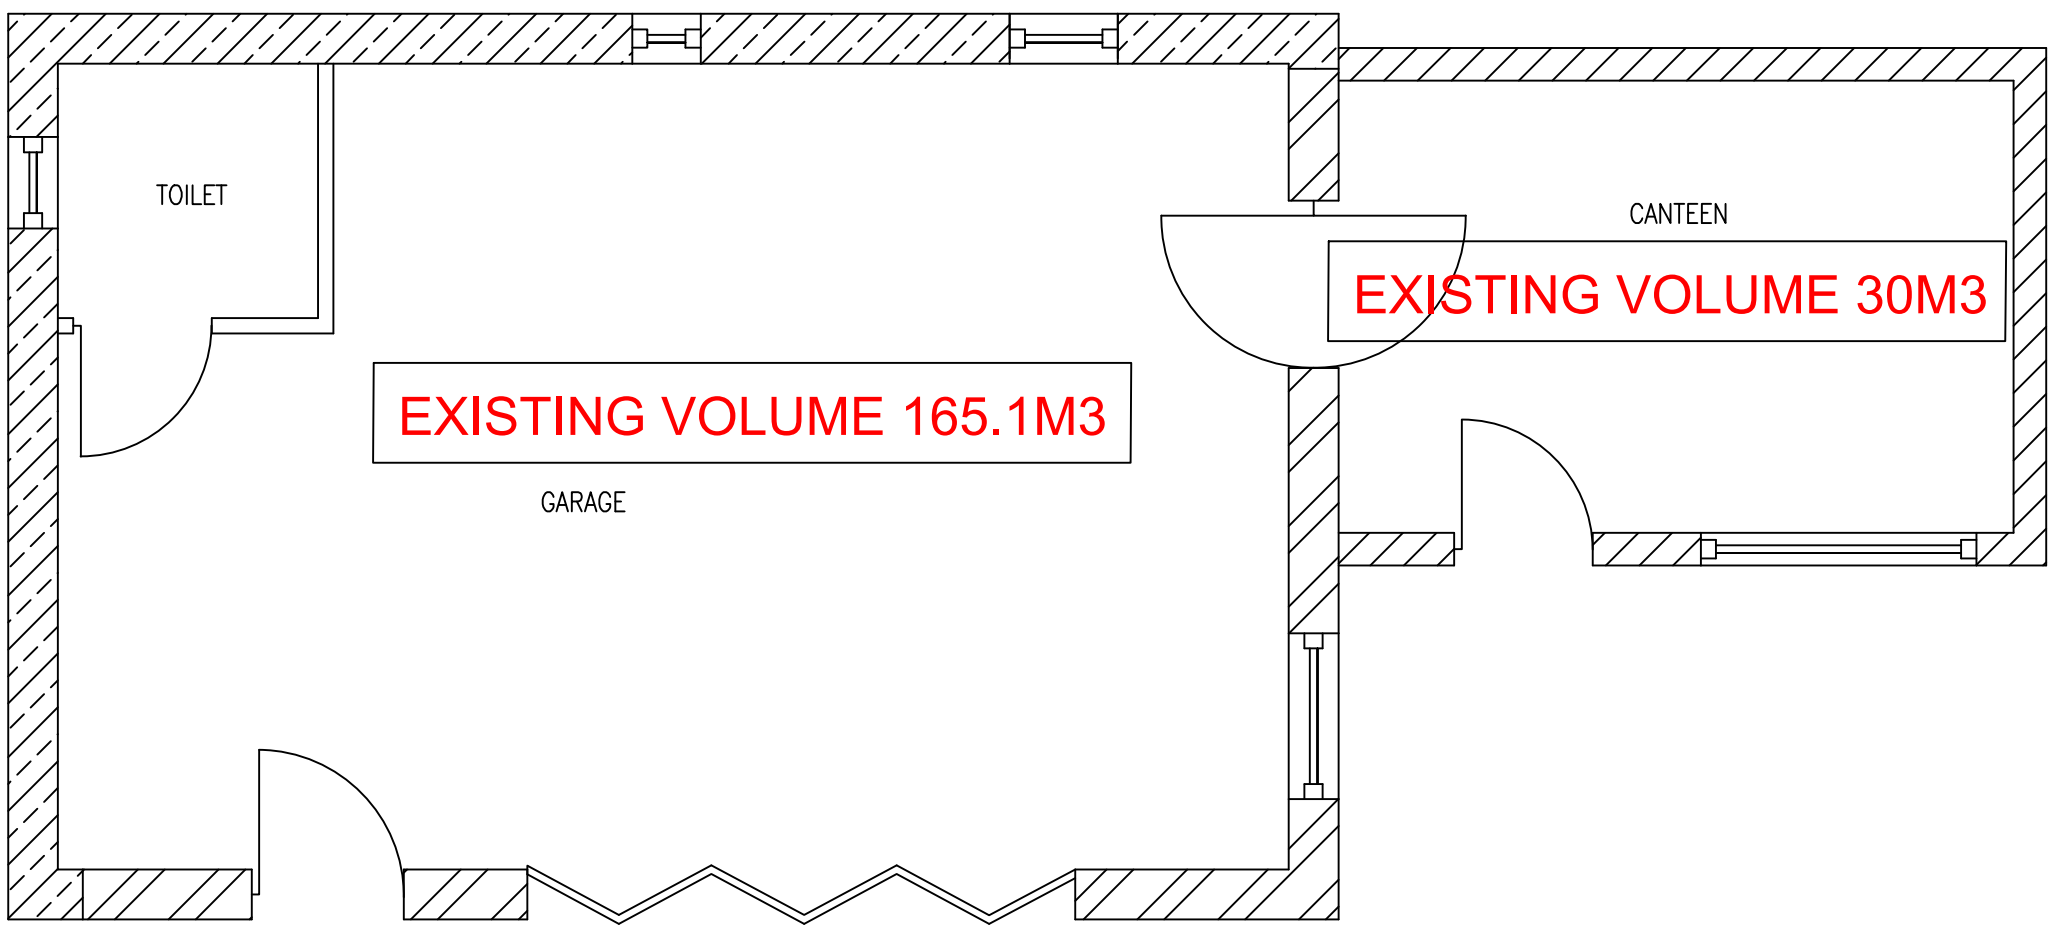


EXISTING GROUND FLOOR PLAN.

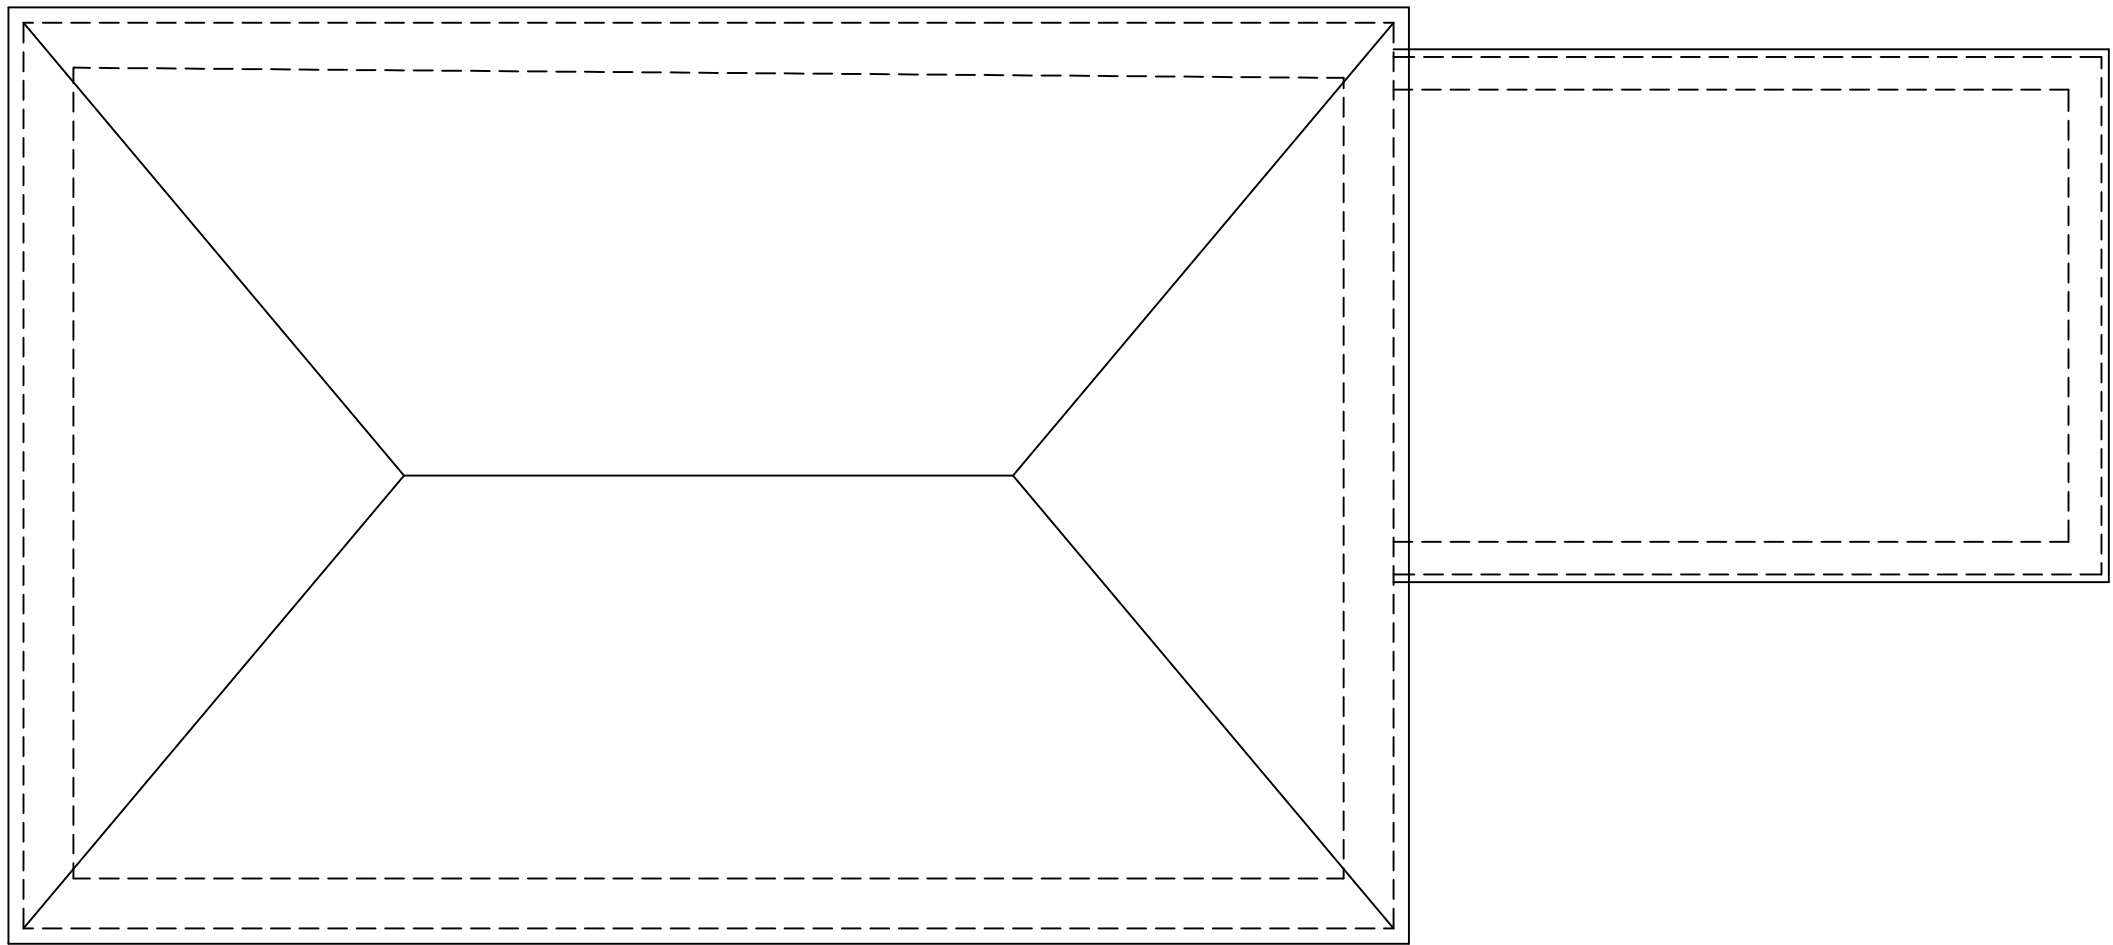


EXISTING ROOF PLAN.

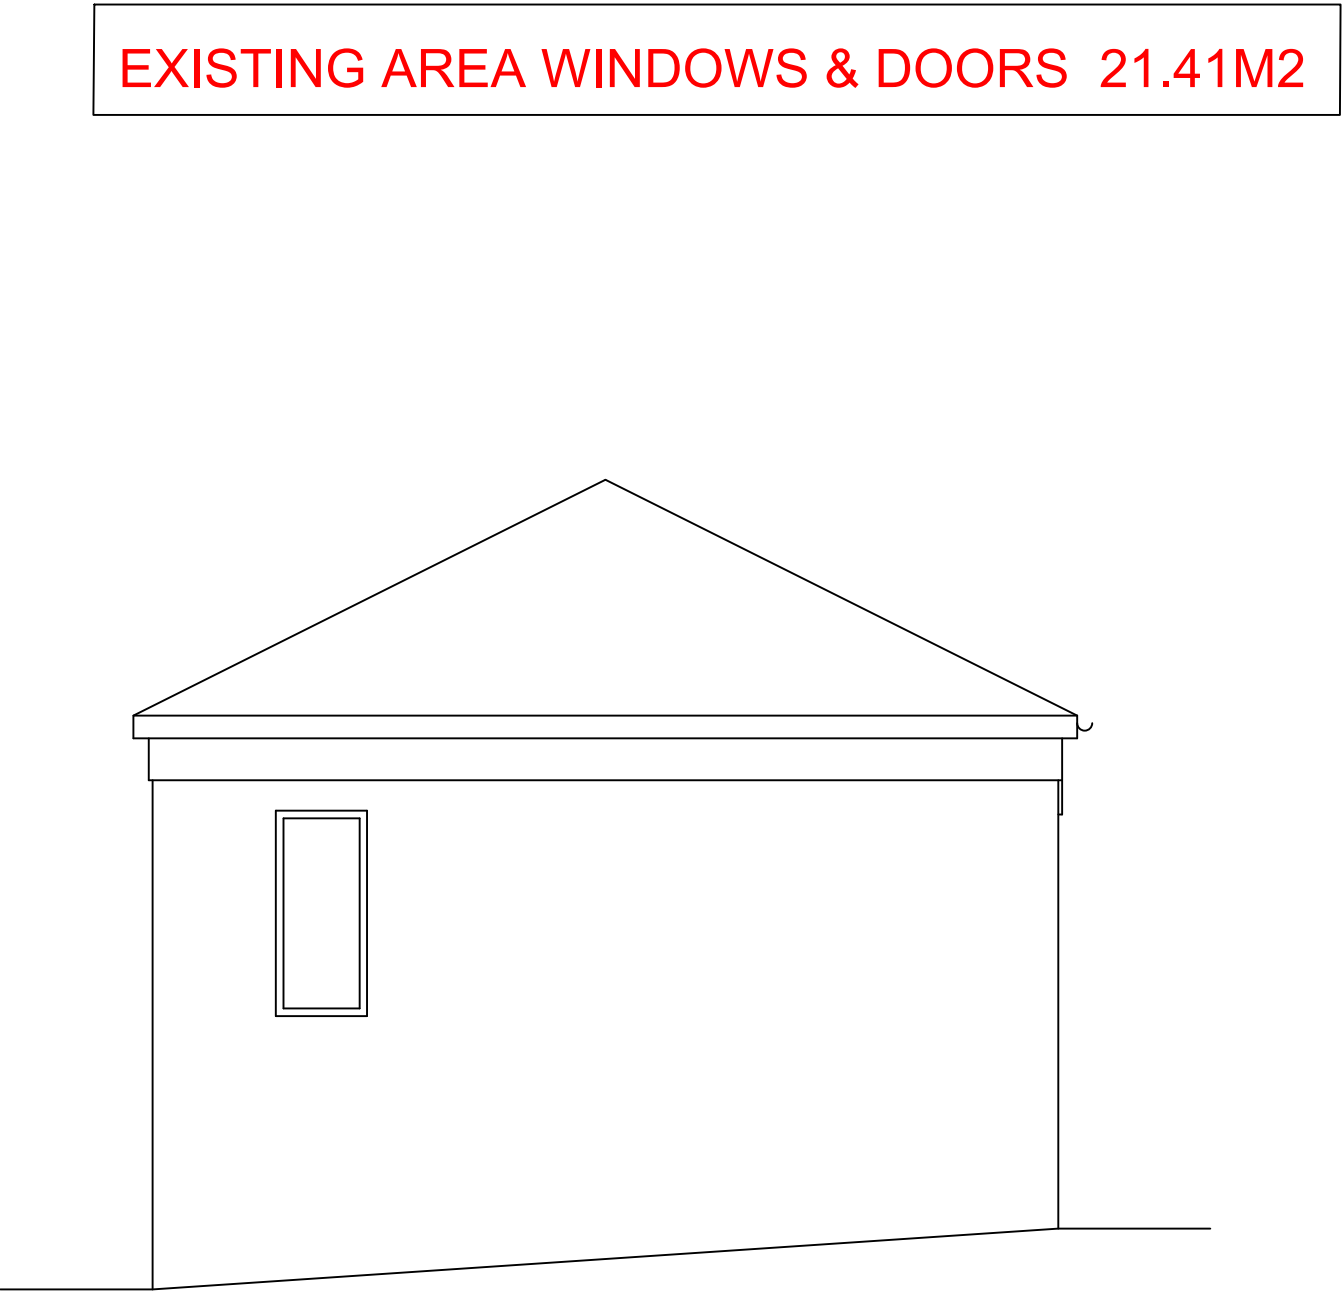


EXISTING SIDE ELEVATION.

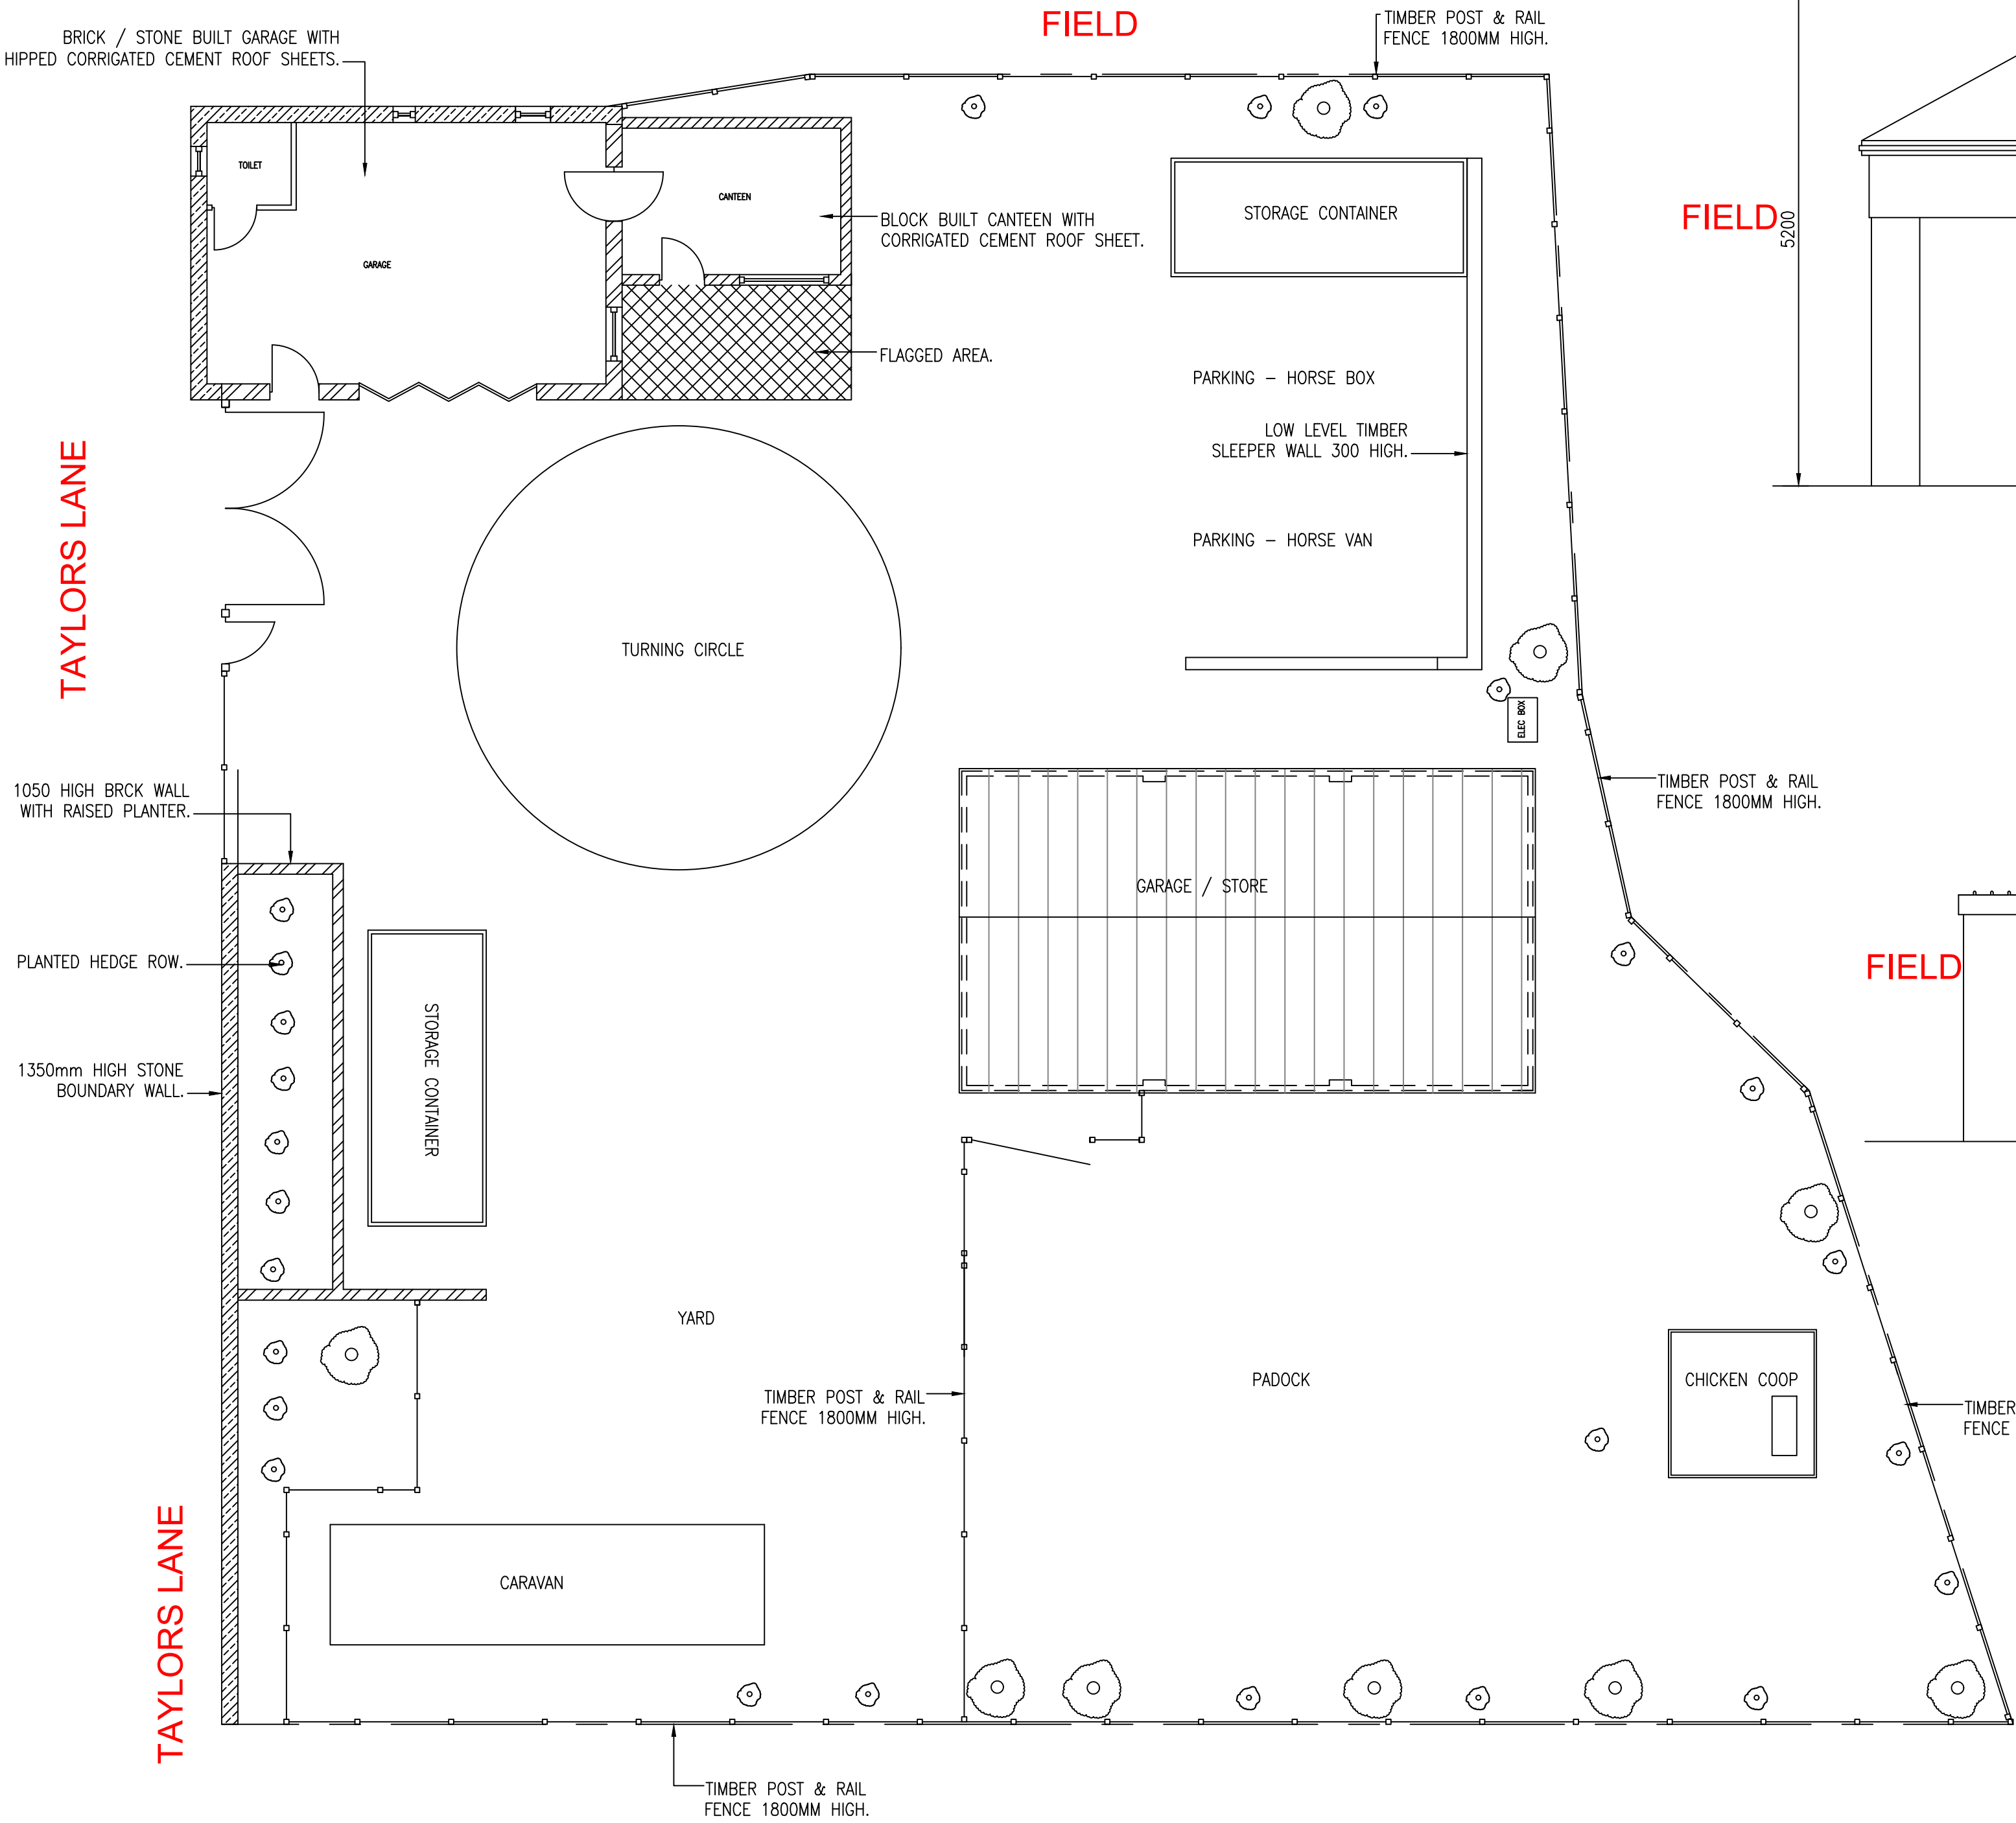


EXISTING SITE PAN. (1:100)

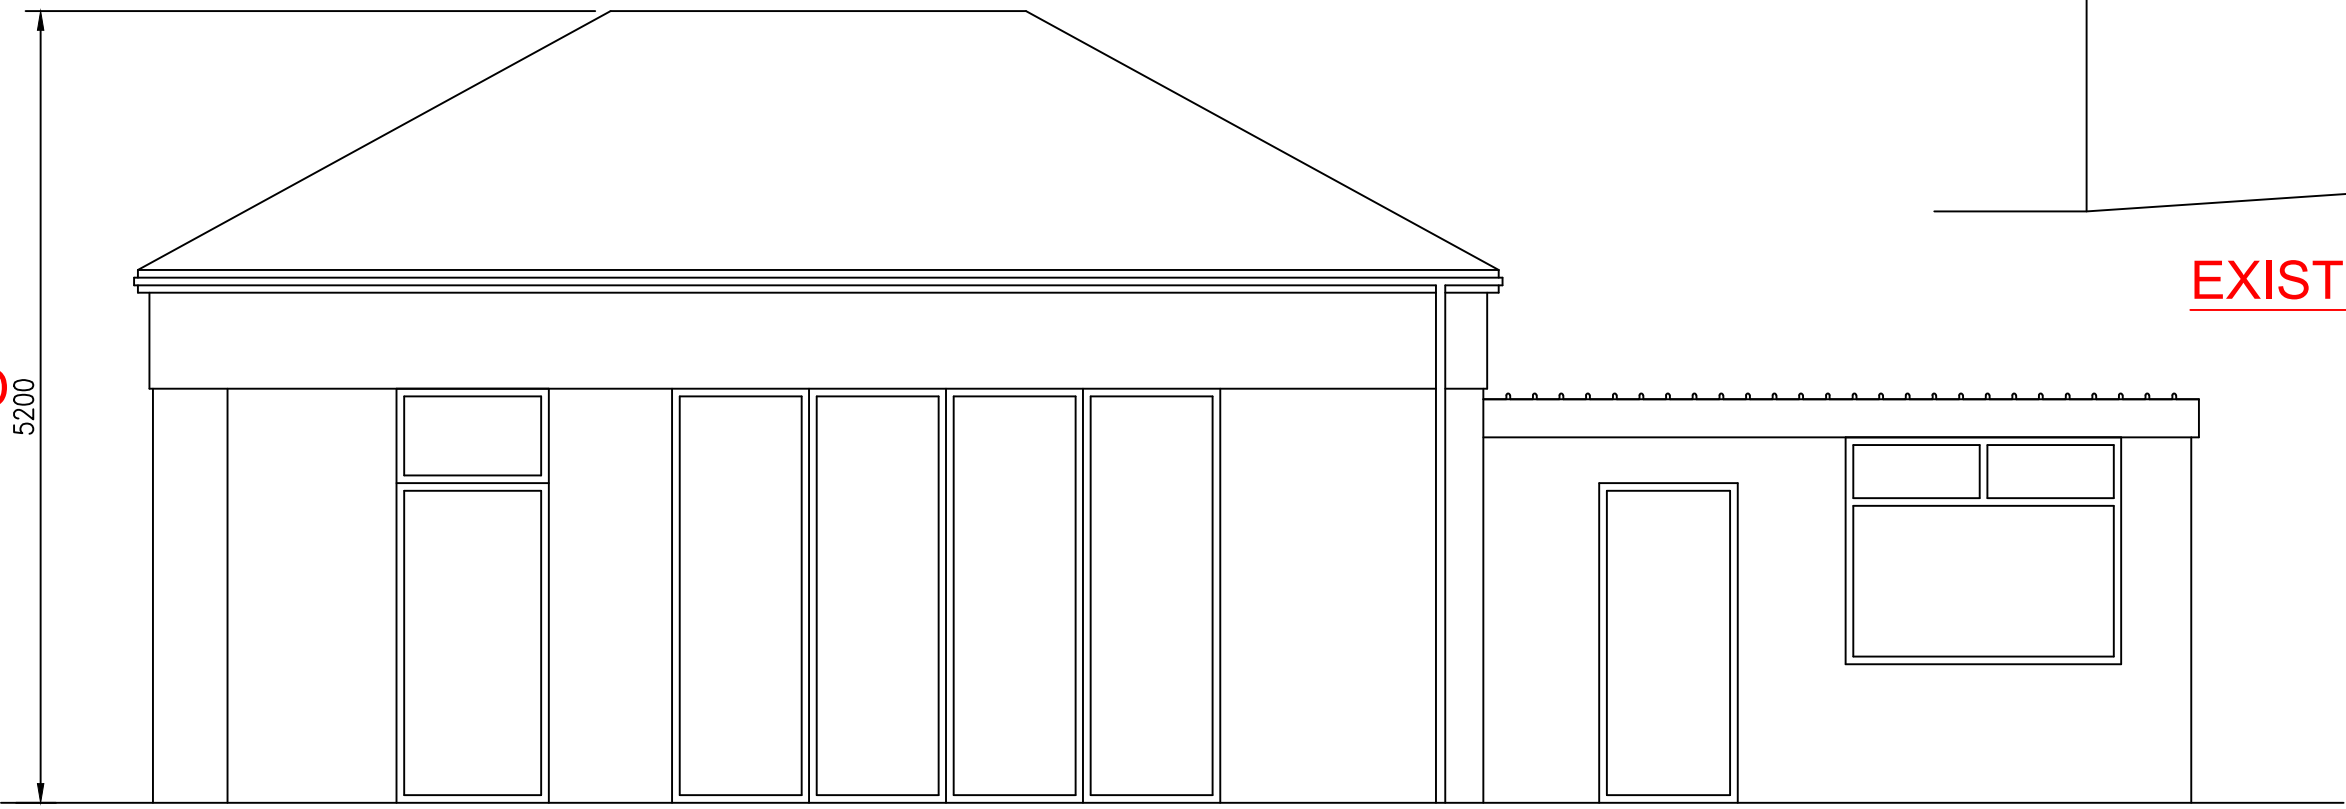

EXISTING FRONT ELEVATION.

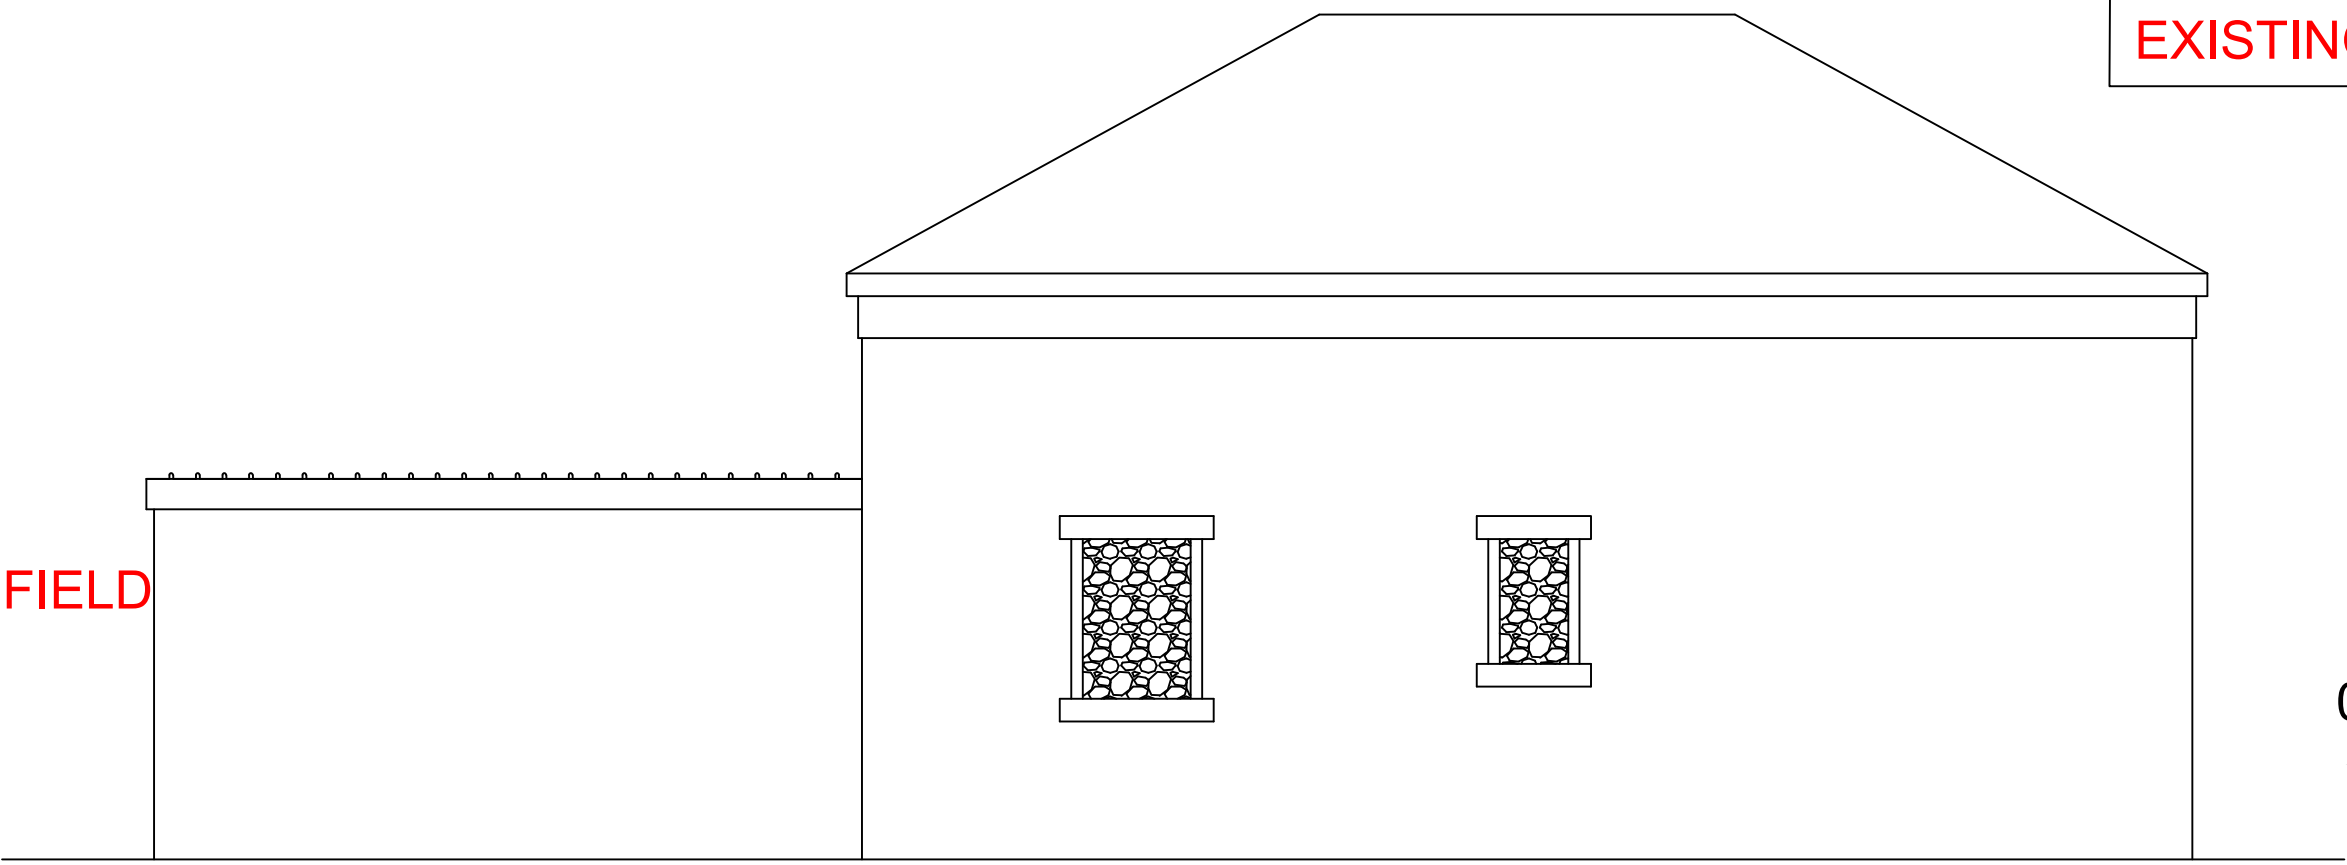


EXISTING REAR ELEVATION.

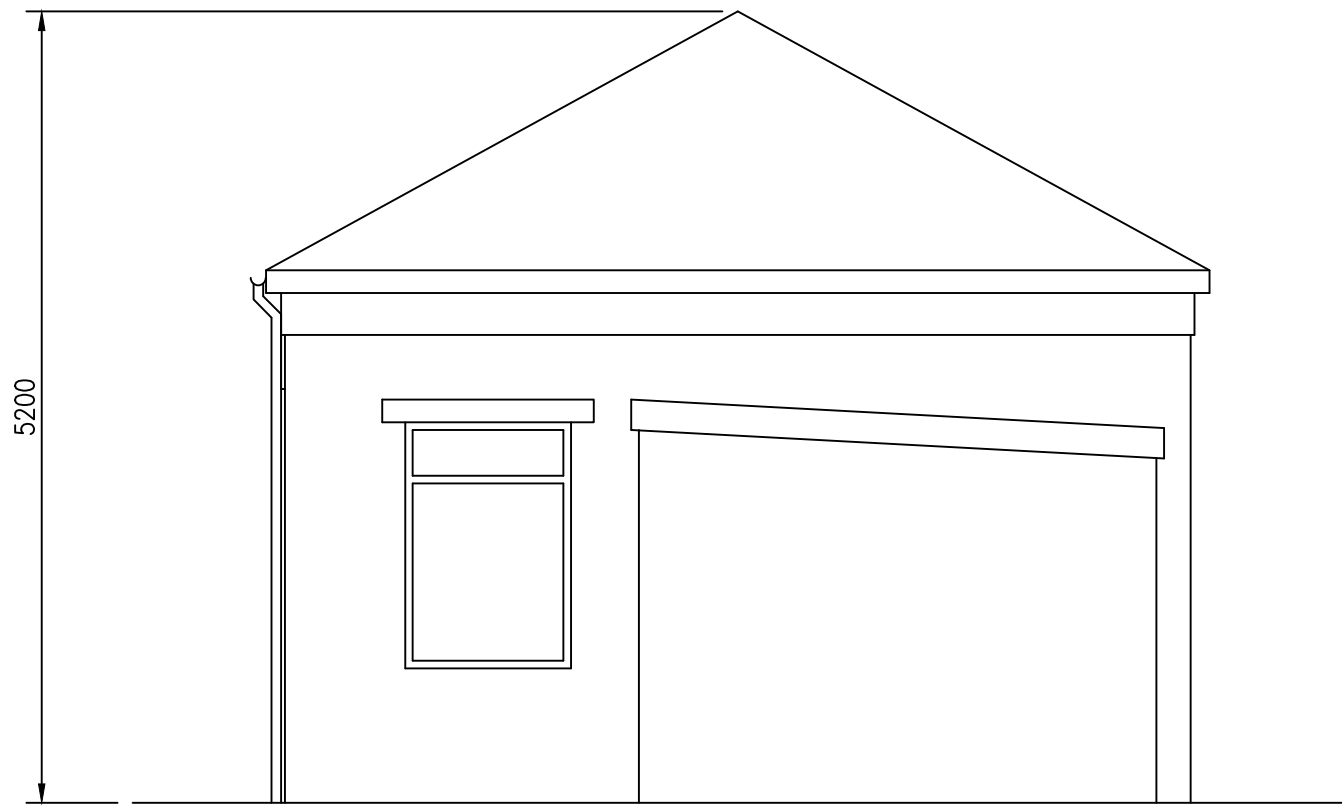

EXISTING SIDE ELEVATION.

EXISTING G.F TOTAL VOLUME 195.1M3

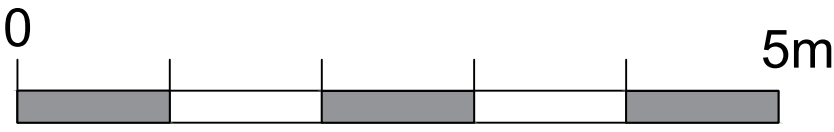

SCALE

Revisions.

Client.
MR. M. CHADWICK.

Drawing Title.
EXISTING PLANS & ELEVATIONS.

**REDFORD
CONSTRUCTION**
CONCEPT TO COMPLETION
24 Smithells Croft Road, Smithells, Bolton BL1 6LN
Mob: 07791127133 Email: ryan@redfordconstruction.co.uk
Mob: 07498440593 Email: stuart@redfordconstruction.co.uk

SCALE: 1:50 DATE: FEB 23

DRAWN: R.M CHECKED: N.T

CONTRACT No: DRAWING No:

RC1134 1