


This drawing is copyright. No unauthorised copying or drawing without the express permission of the architect.		
Do not scale from prints. Use figure dimensions only.		
Contractors to check all dimensions on site prior to commencement of works.		
All works to be carried out in accordance with current statutory Health and Safety Regulations.		
This drawing is to be read in conjunction with all relevant consultants' and / or specialists' drawings / documents and any discrepancies or variations are to be notified to the architect before affected work commences.		
REV.	AMENDMENTS	DATE
A	dormer altered, walls removed	17.03
B	Baths added, 14 + 12 handed	30.03
C	Bin store added	03.20
D	Roof lights altered	03.20
E	Dormers Repositioned	03.20

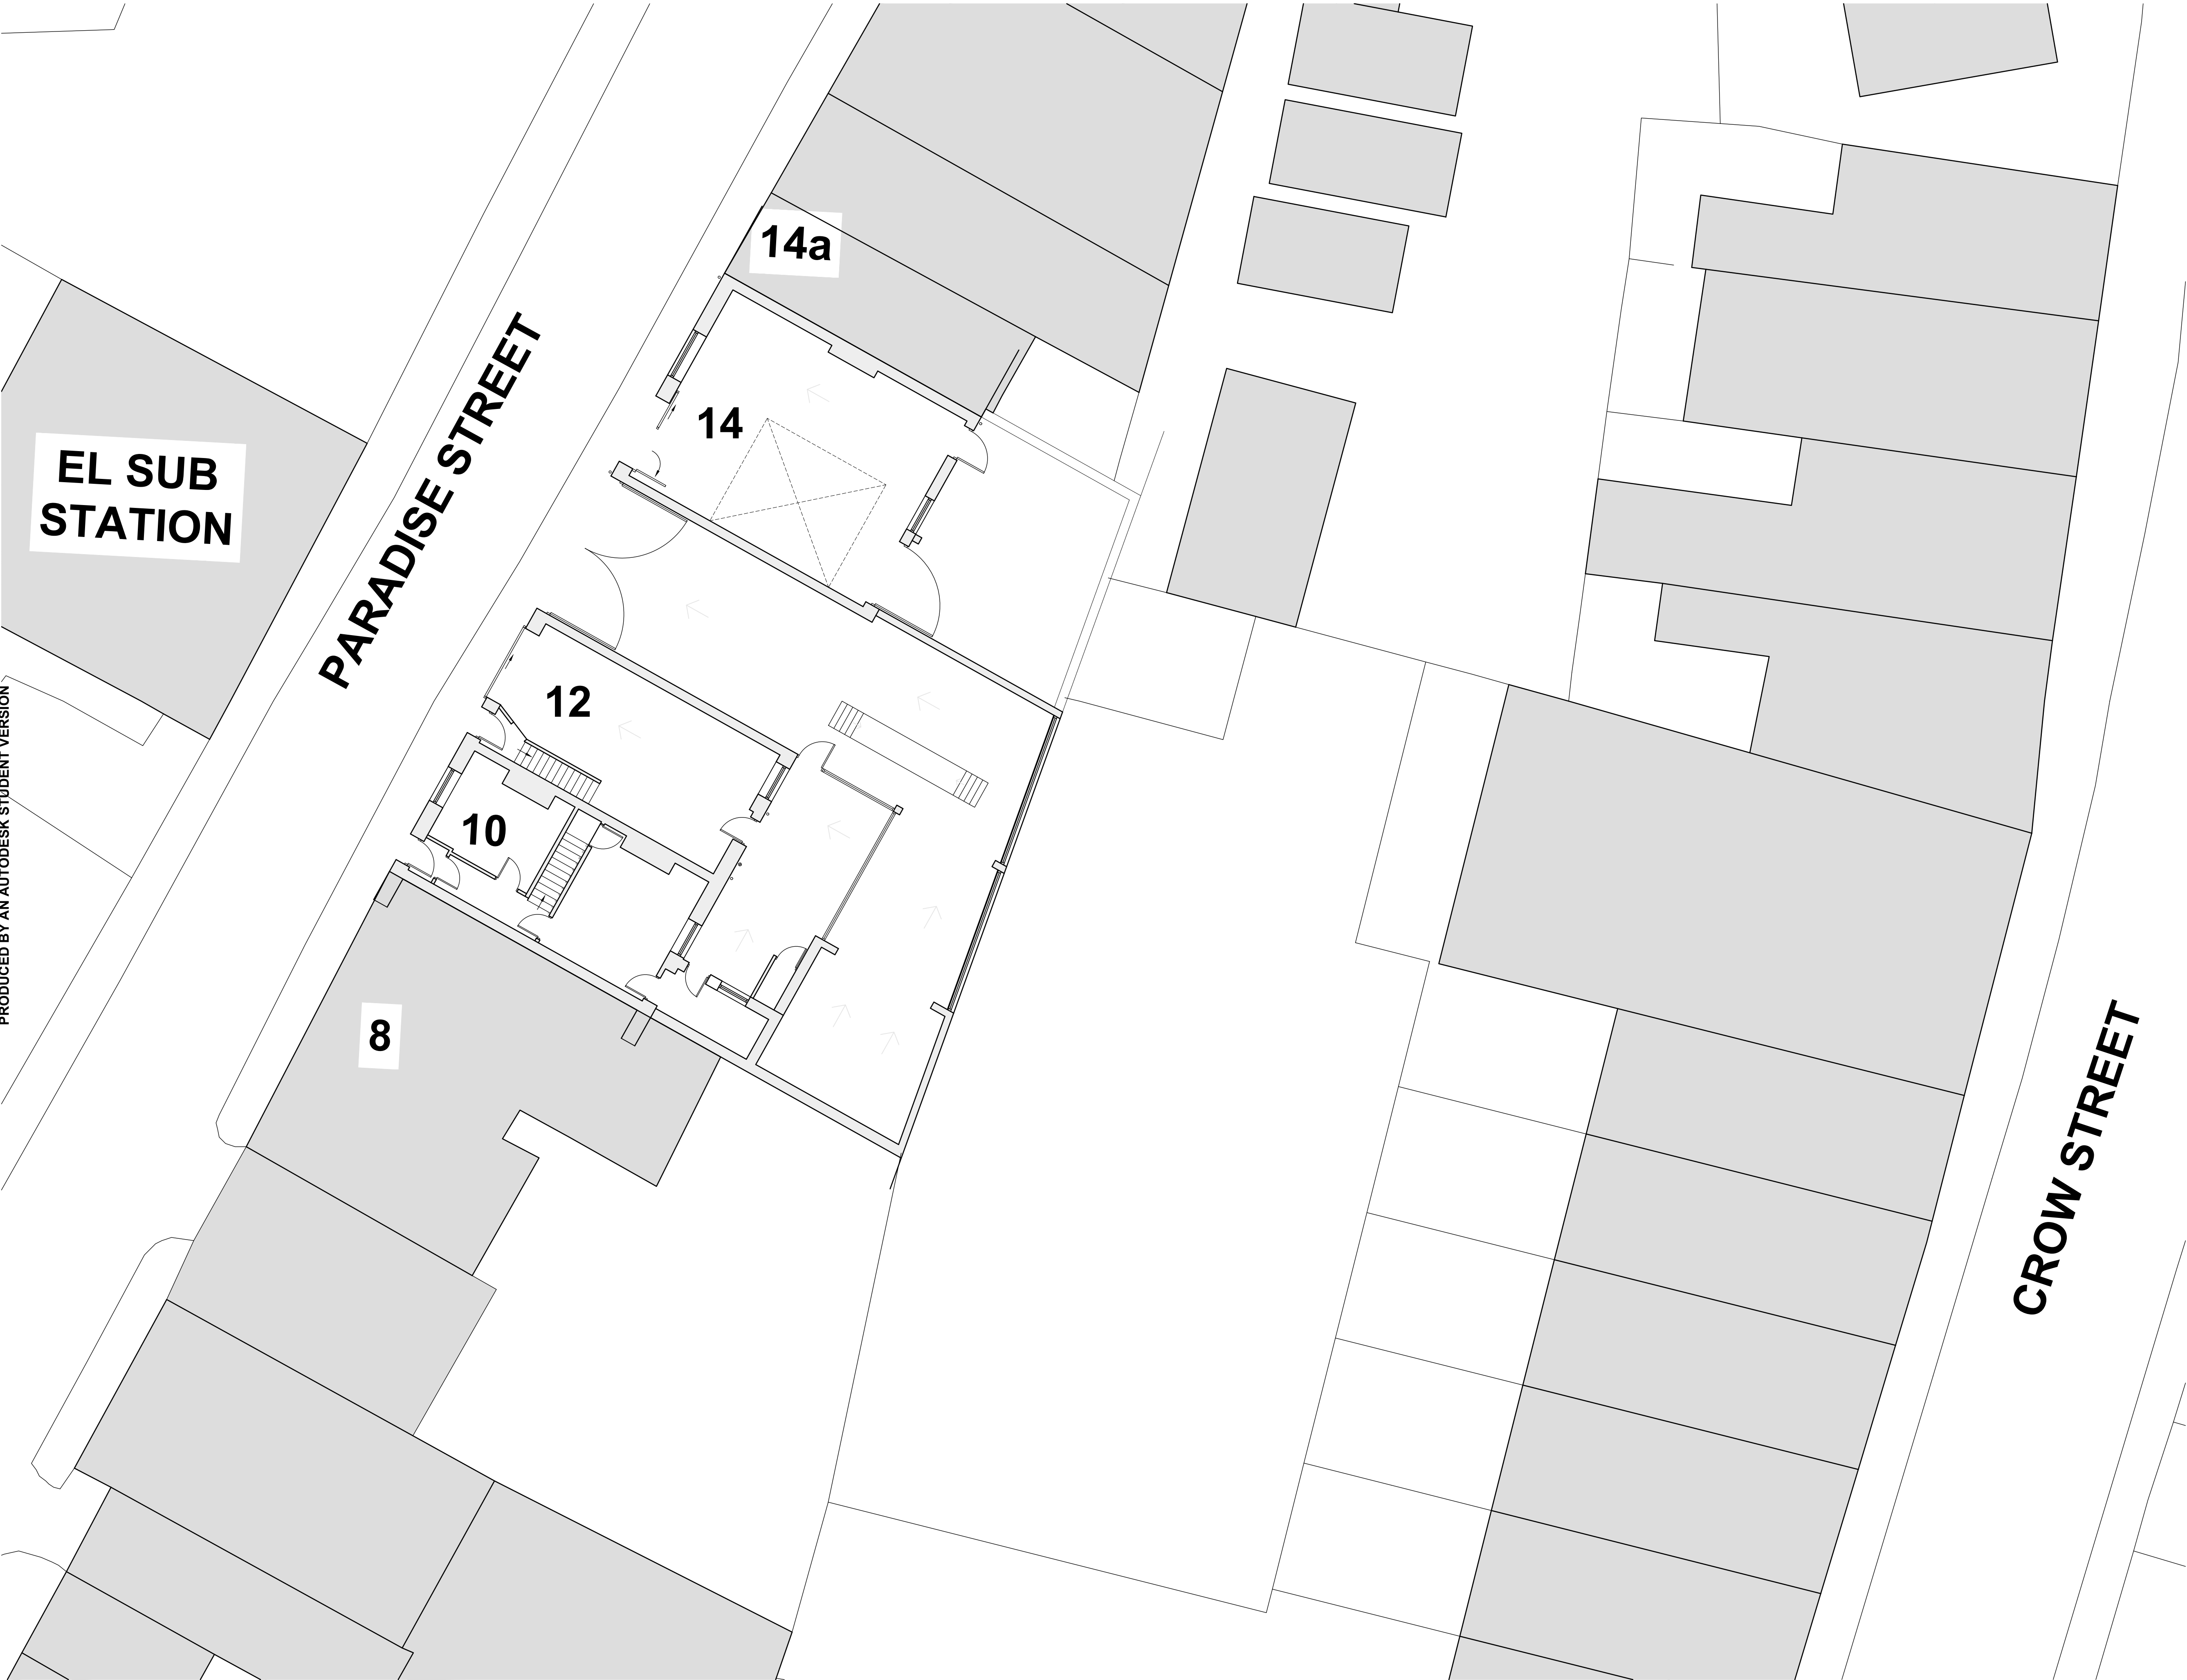

Project	PARADISE STREET, RAMSBOTTOM
Drawing	EXISTING SITE PLAN
Client	QUANTILL LTD
Dwn. By	RH
Scale	1:100
Drg. No.	20.579.01
Drg. Size	A1
Date	MAY 2020

JOHN HOLT ARCHITECTS LTD.

3 MANCHESTER ROAD BURY LANCASHIRE BL9 0DR
TELEPHONE 0161 764 8314 E-MAIL mail@holtarchitects.co.uk

DO NOT SCALE DRAWING