






Existing West Elevation

 

Existing South Elevation

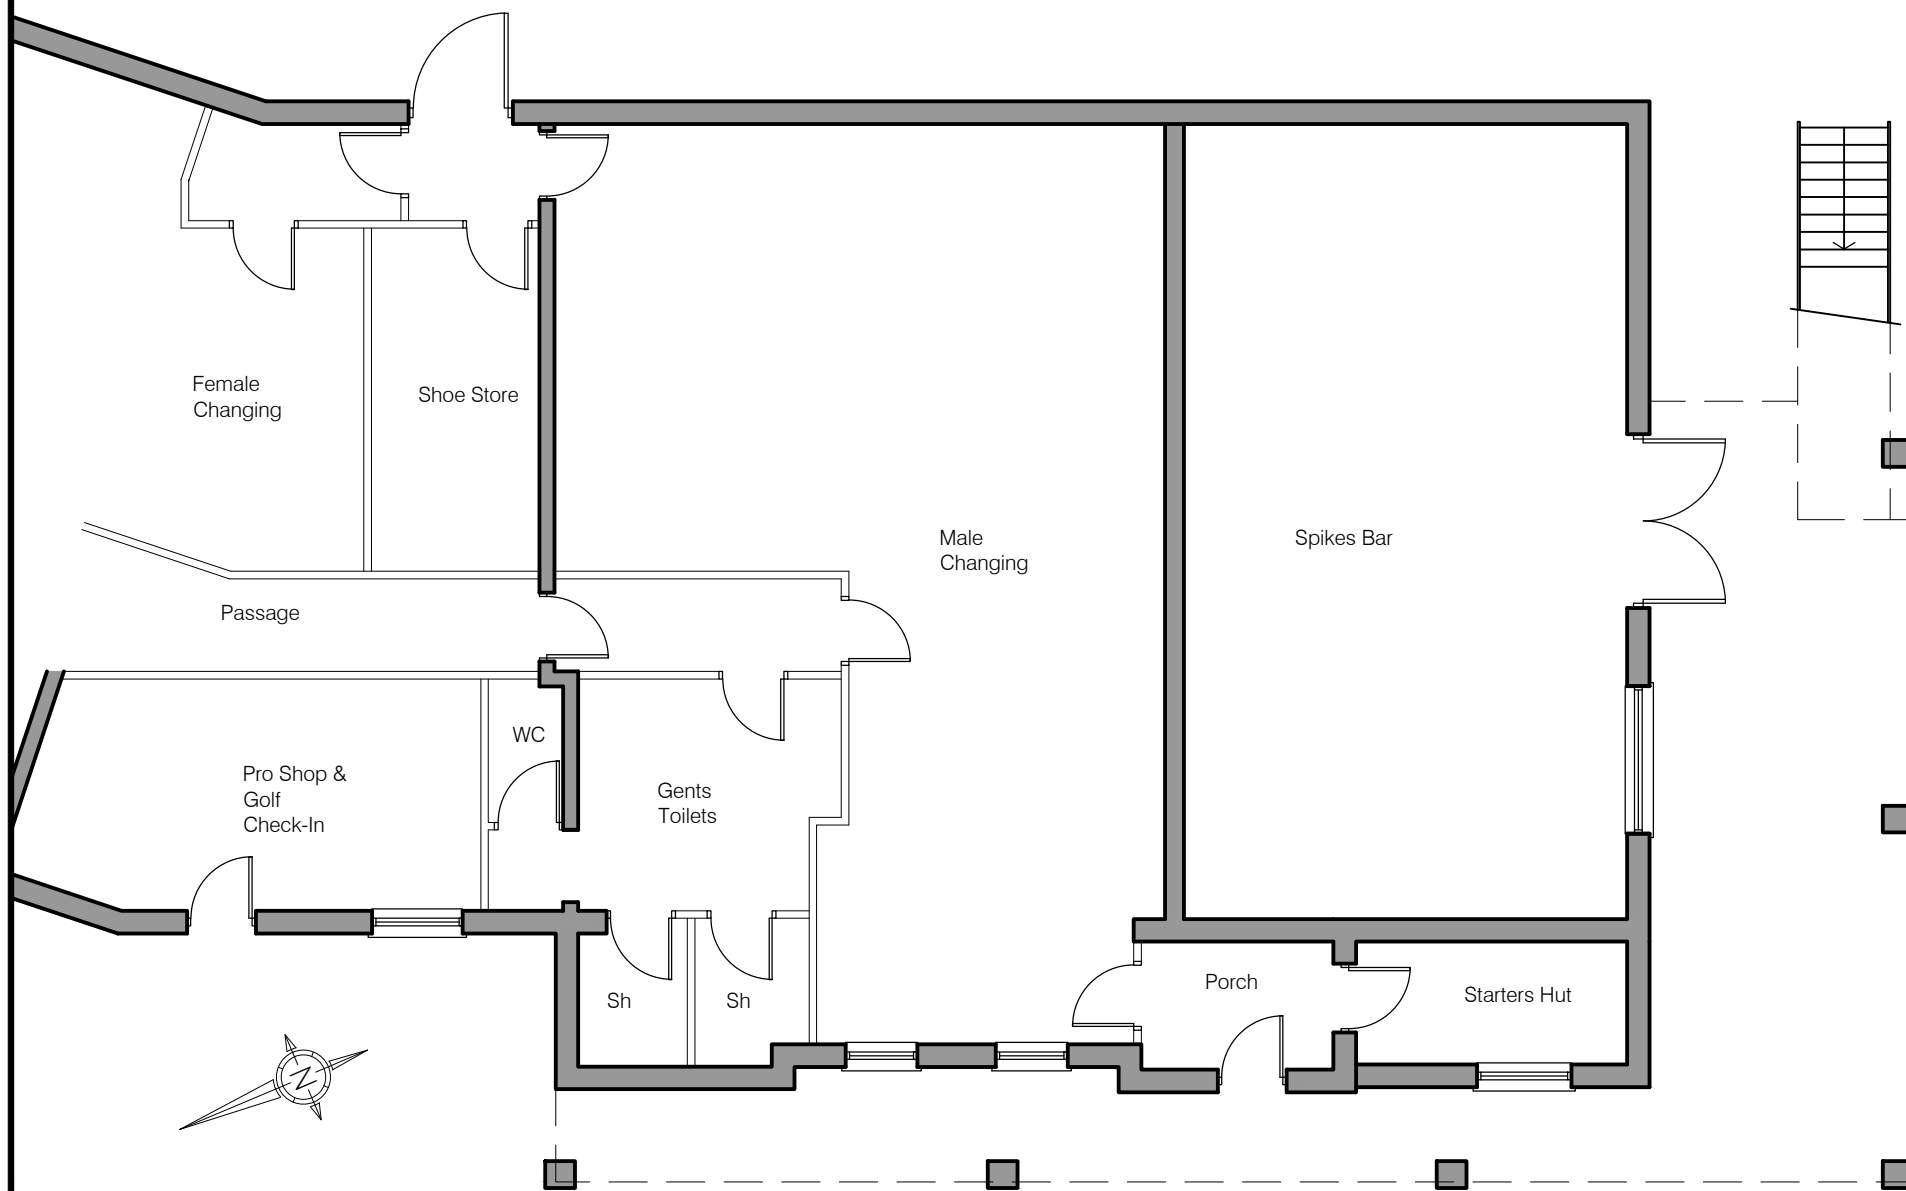

Existing Ground Floor Plan

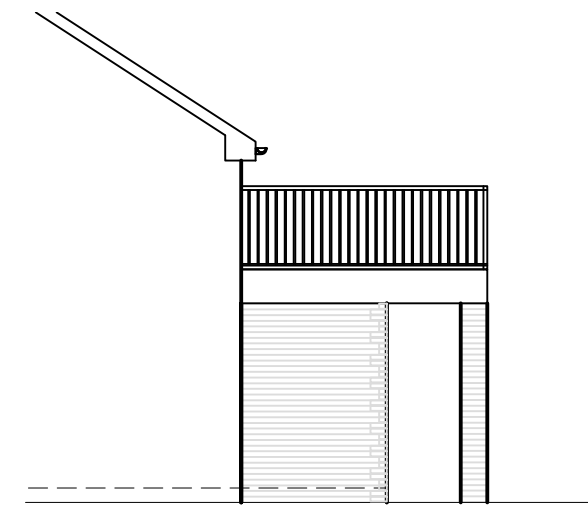

Existing North Elevation

GENERAL NOTES:-
All workmanship & materials to comply with Building Regulations, British Standards, Codes of Practice & NHBC requirements,
All materials to be fixed, applied or mixed in accordance with manufacturers instructions or specifications
All materials shall be suitable for their purpose.
The contractor shall take into account everything necessary for the proper execution of the works, to the satisfaction of the Building Inspector whether or not indicated on the drawing.
CHECK ALL MEASUREMENTS ON SITE DO NOT SCALE FROM THIS DRAWING.

Client Name		Revisions	
Whitefield GC		A	North & South elevations added
Drawing Title		19/11/21	
Existing Plans & Elevations			
Job			
Proposed Front Extension Whitefield Golf Club		THE LAKELAND BUILDING GROUP	
Drawn By	LW	Date	01/11/21
Checked By	-	Scale	@A3 1:100
Drawing Number		Revision	
WGC-2157-02		A	
© The Lakeland Building Group Ltd			
Unit 9 Westmorland Business Park, Kendal, Cumbria, LA9 6NS			
Tel 01539 724657			
e: info@lakelandbuildinggroup.co.uk			