
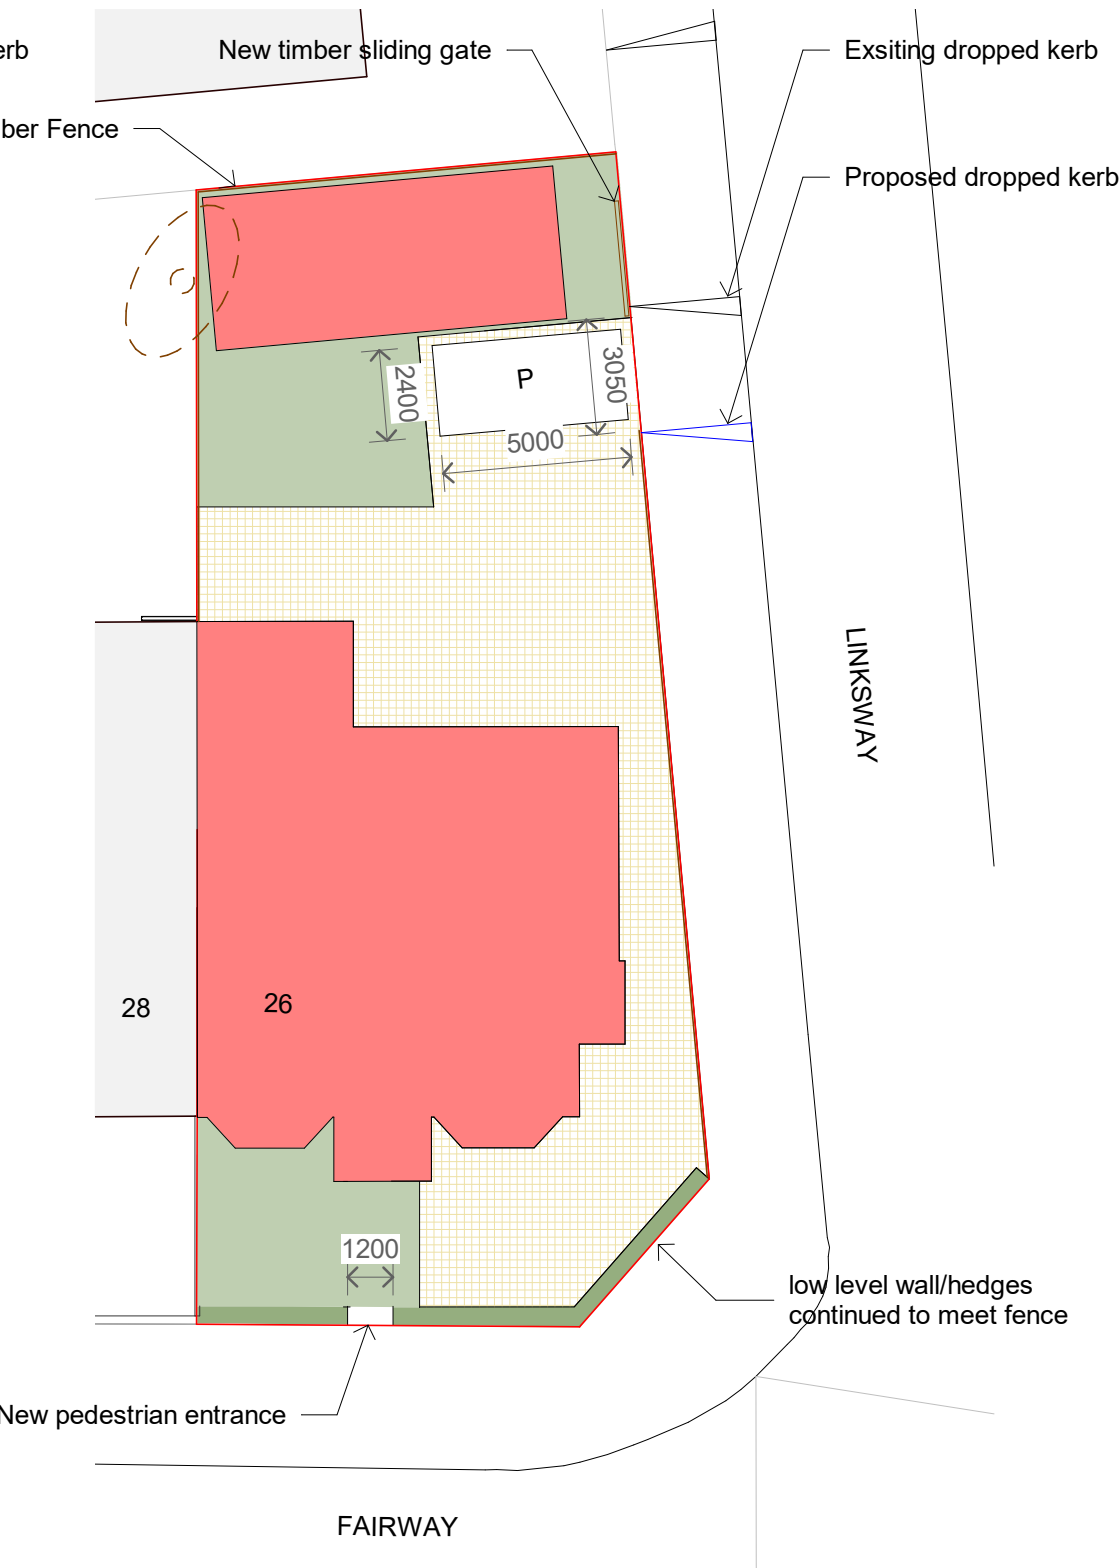
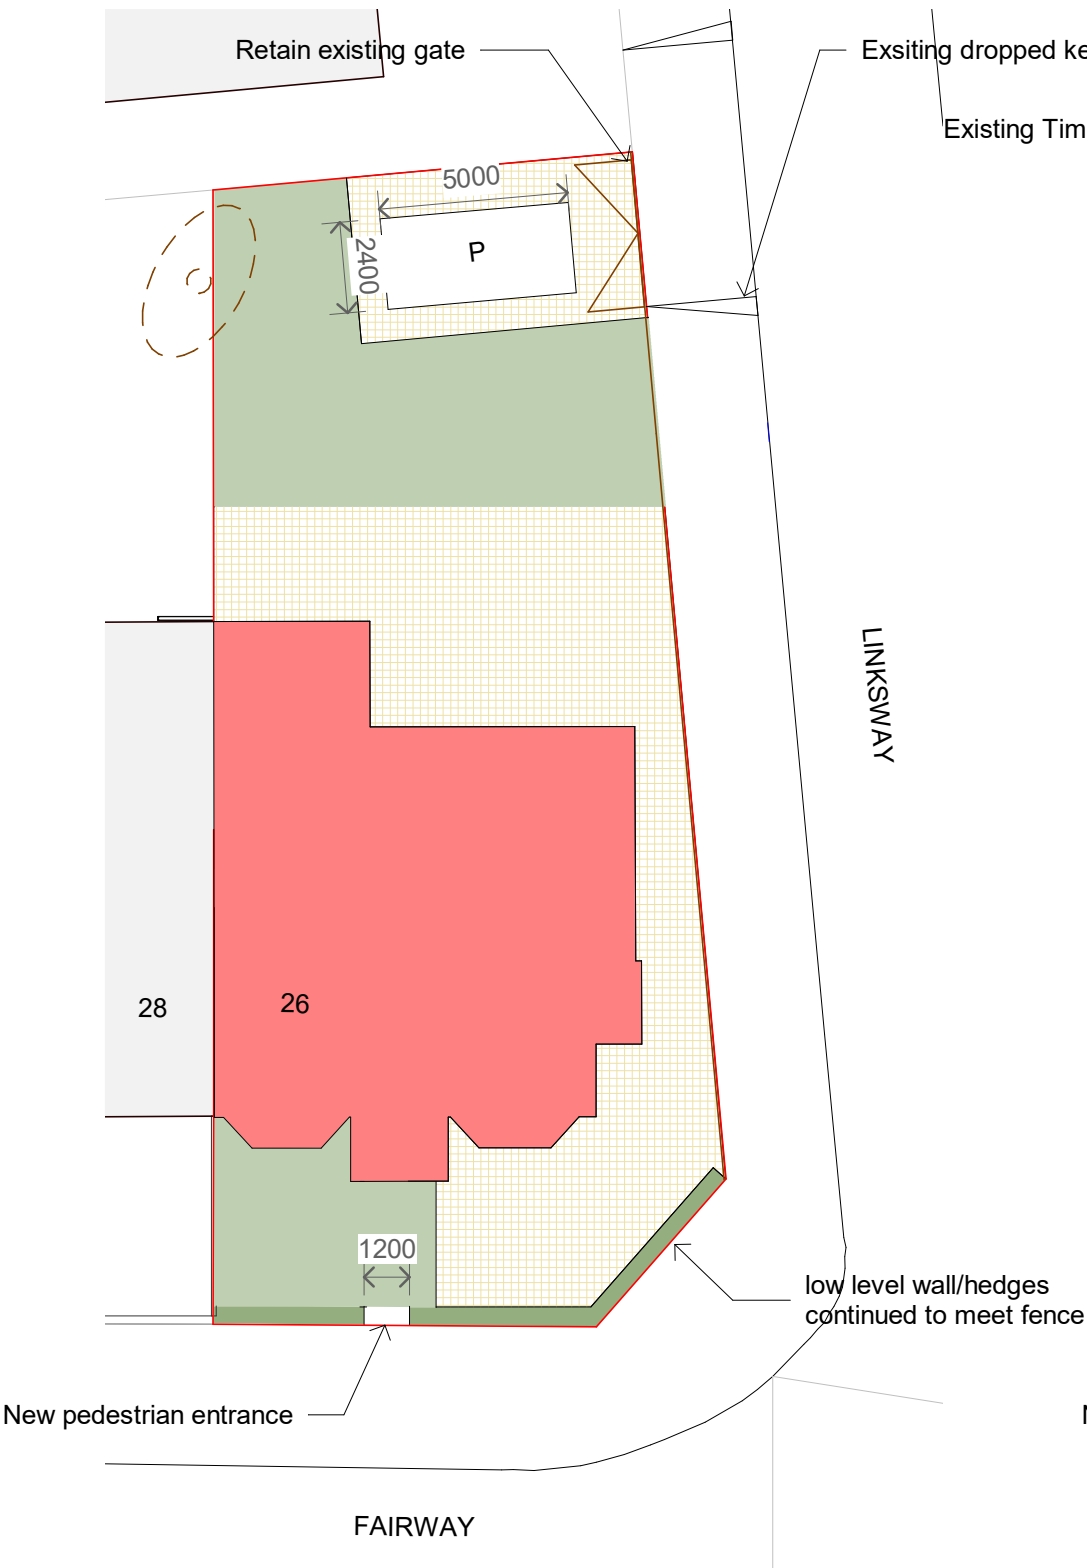


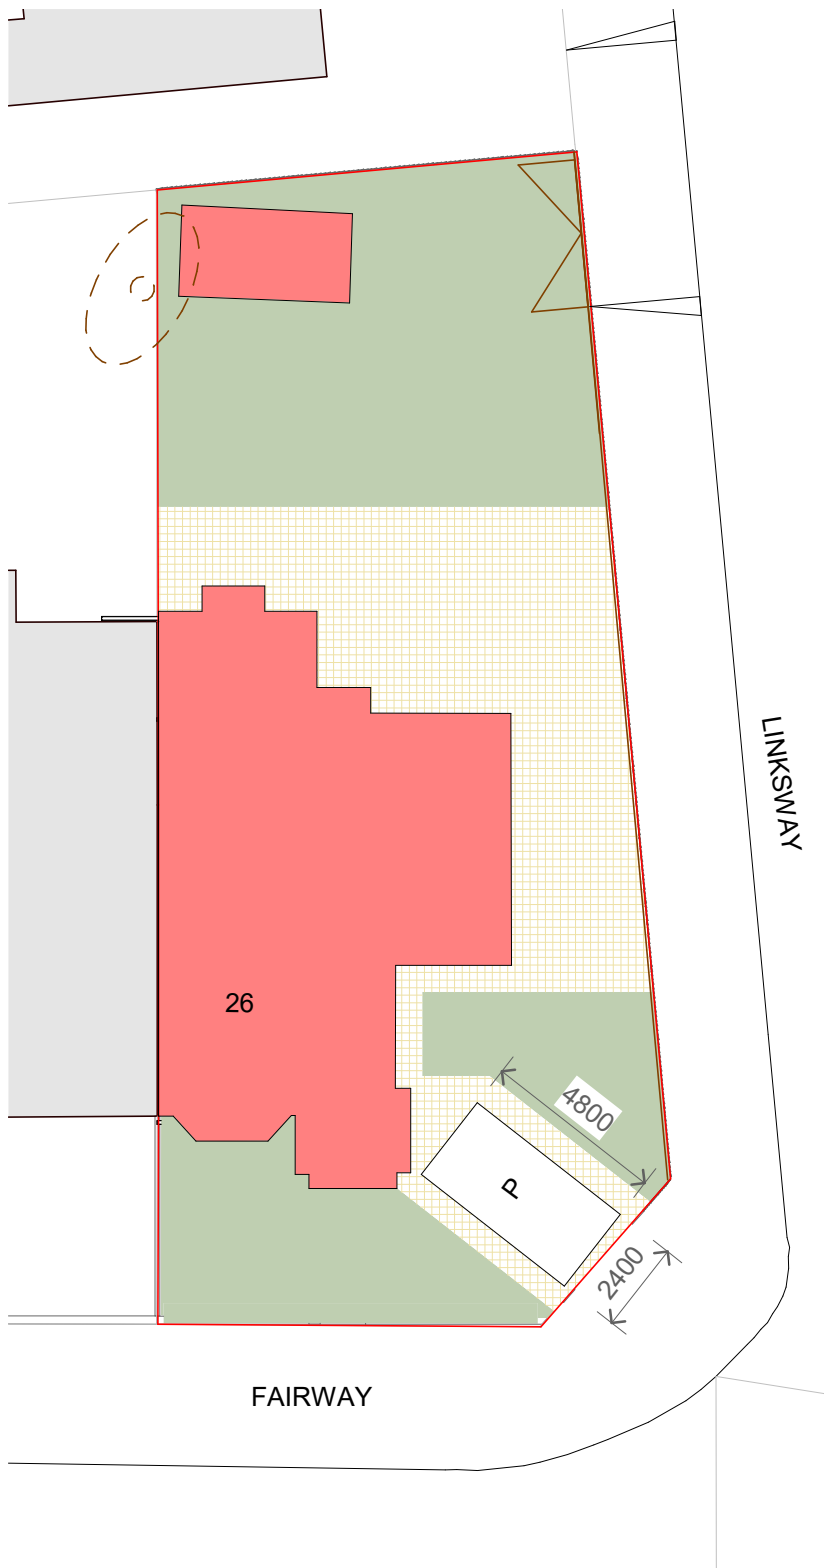

1 Site - Plan - Existing
1 : 200

2 Site - Plan - Planning Granted
1 : 200

3 Site - Plan - Proposed
1 : 200

PLANNING GRANTED - REF 68767

PROJECT	26 Fairway	PROJECT NUMBER	DRAWING NUMBER		REV	3	Revised	16/12/2022	GOLD SKETCH S T U D I O S www.goldsketch.co.uk info@goldsketch.co.uk 0161 792 9595 NOTES © COPYRIGHT - ALL RIGHTS RESERVED. THIS DRAWING MUST NOT BE REPRODUCED WITHOUT PRIOR WRITTEN CONSENT. DRAWING TO BE USED FOR THE STATUS INDICATED ONLY. ALL DIMENSIONS AND SETTING OUT SHALL BE CHECKED AND CONFIRMED ON SITE. ANY DISCREPANCIES TO BE REPORTED TO THE DESIGNER PRIOR TO THE COMMENCEMENT OF ANY WORK. ALL WORK AND MATERIALS TO BE IN ACCORDANCE WITH CURRENT STATUTORY LEGISLATION.
		GGS22037	004		5	2	Site amended	14/11/2022	
TITLE	Site Plan					1	Parking Added	08/09/2022	
		DRAWN BY	DATE	SCALE (@ A1)		No.	Description	Date	
CLIENT	Wreschner	SG	20/01/2020	1 : 200		STATUS			
						PLANNING			