




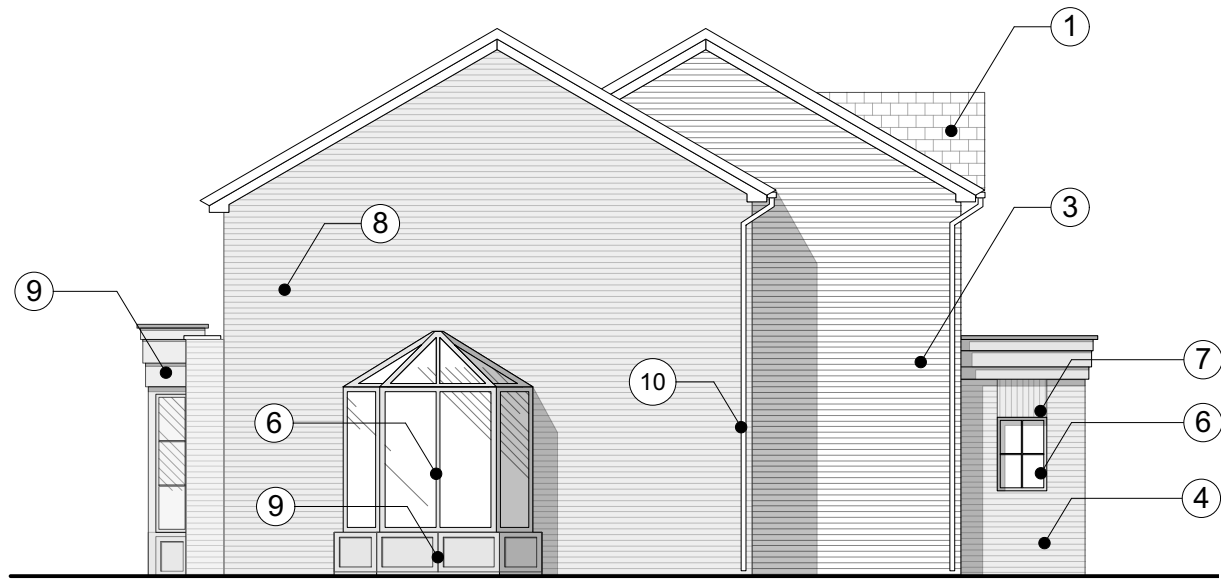

PROPOSED WEST ELEVATION
1:100 @ A3

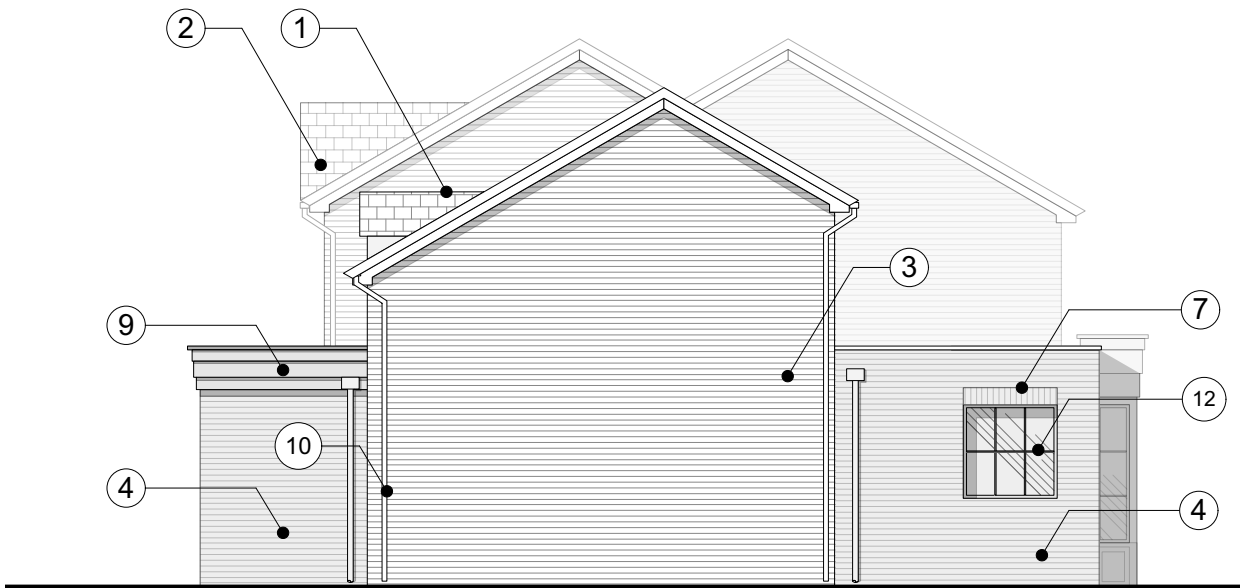

PROPOSED EAST ELEVATION
1:100 @ A3

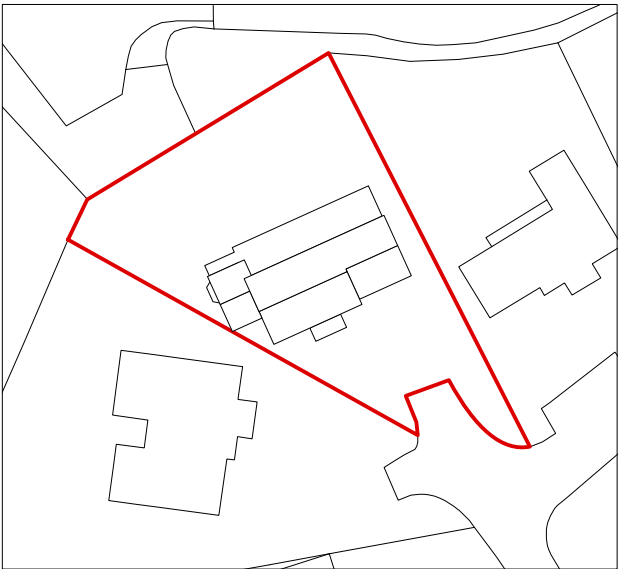

SITE PLAN KEY

MATERIALS KEY

- 1 EXISTING ROOF TILE
- 2 PROPOSED TILE TO MATCH EXISTING
- 3 EXISTING BRICK
- 4 LIGHT NEW BRICK
- 5 PAINTED TIMBER FRAME GLAZED DOOR
- 6 PAINTED TIMBER FRAME WINDOW
- 7 BRICK DETAIL
- 8 METAL RAILING
- 9 PAINTED TIMBER CLADDING
- 10 ALUMINIUM RAINWATER GOODS
- 11 PAINTED TIMBER DOOR
- 12 PAINTED TIMBER FRAME WINDOW (frosted)

© Copyright Footprint Design

DRAWING STATUS:			PLANNING			FOOTPRINT DESIGN E info@footprintdesign.net W www.footprintdesign.net		
REVISION	DATE	DESCRIPTION	CLIENT: MR ZEESHAN ANWAR			SCALE: 1:100@A3	DATE: AUG 2022	
			PROJECT: 19 MEADWAY, BURY BL9 9TY					
			DRAWING TITLE: PROPOSED ELEVATIONS					
			DRAWING NO: A051_P_121					