

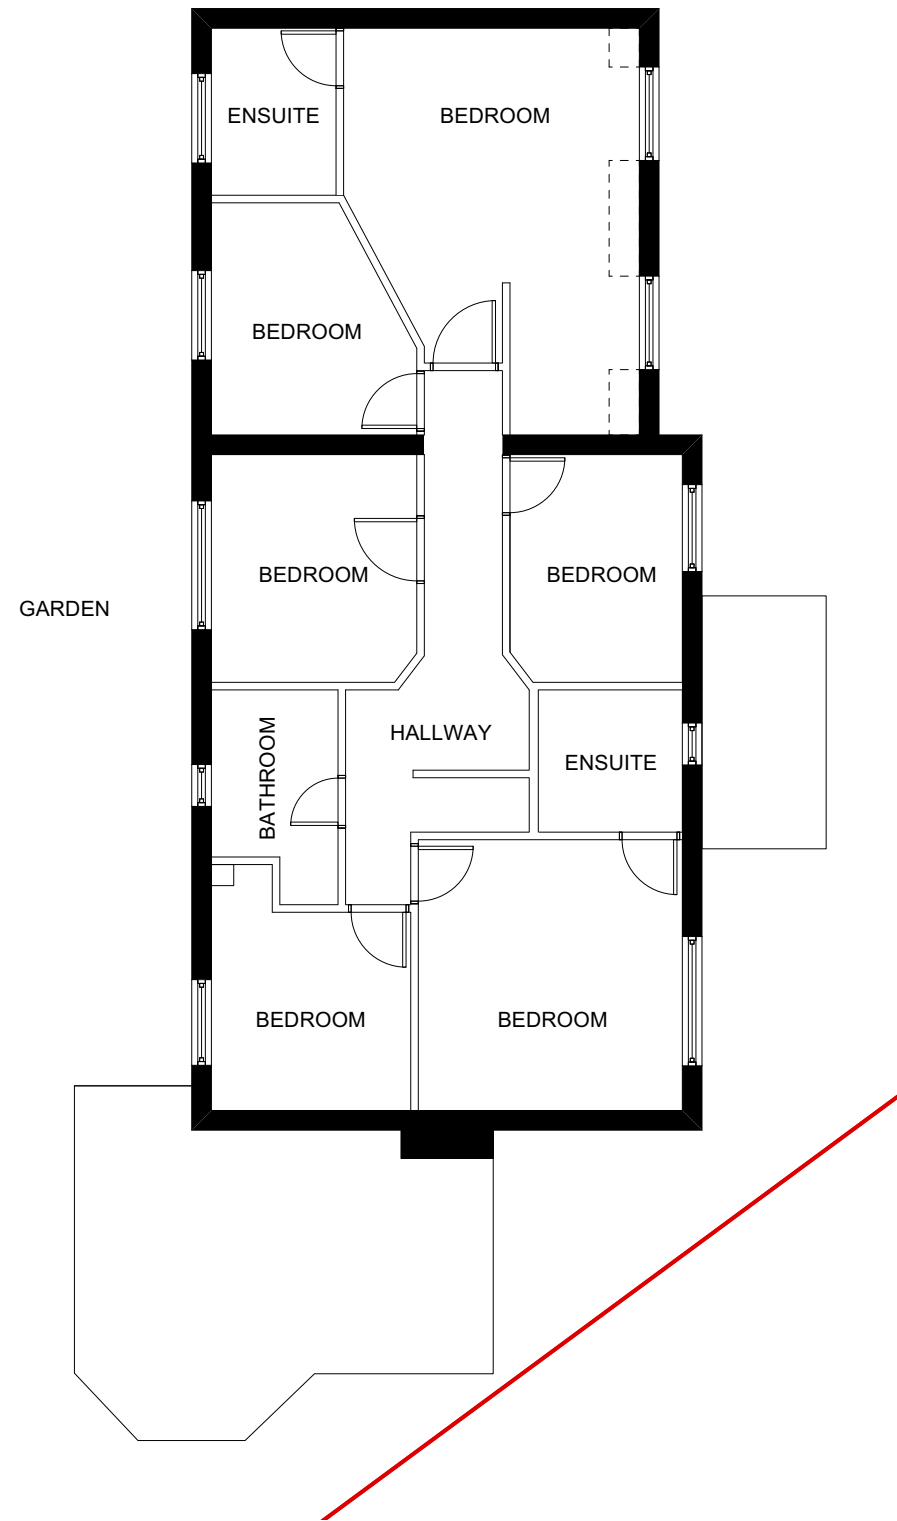
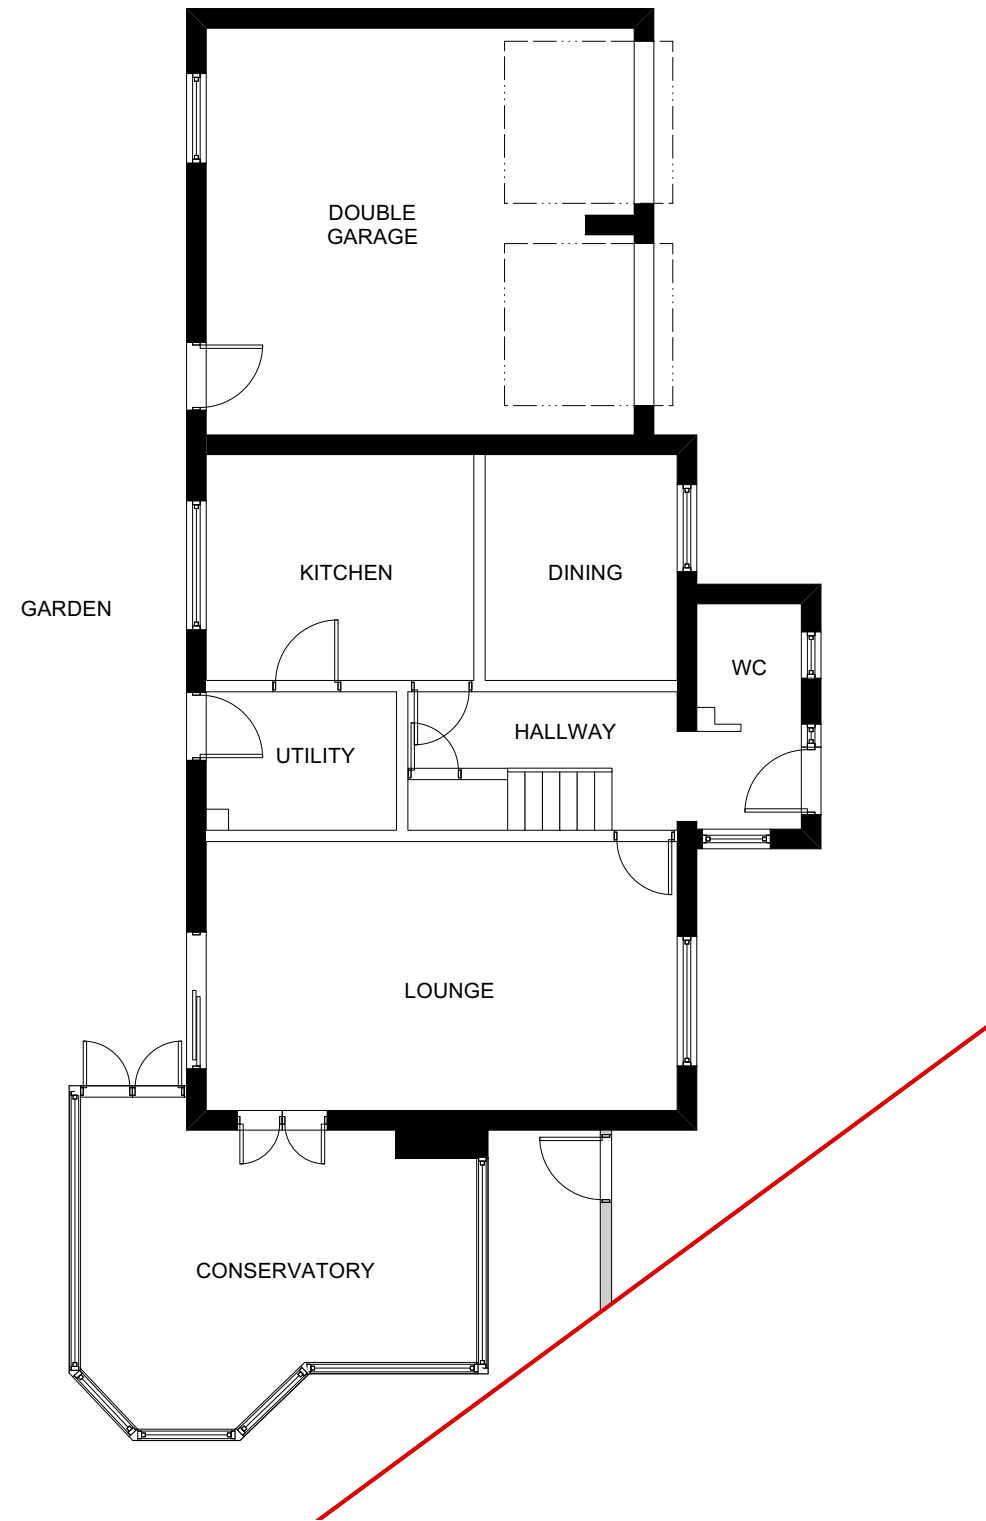


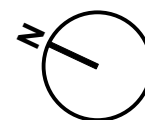

EXISTING GROUND FLOOR PLAN
1:100 @ A3

EXISTING FIRST FLOOR PLAN
1:100 @ A3

 

DRAWING STATUS:			FOOTPRINT DESIGN		
PLANNING			E info@footprintdesign.net W www.footprintdesign.net		
REVISION	DATE	DESCRIPTION	CLIENT: MR ZEESHAN ANWAR	SCALE: 1:100@A3	DATE: AUG 2022
			PROJECT: 19 MEADWAY, BURY BL9 9TY		
			DRAWING TITLE: EXISTING PLANS		
			DRAWING NO: A051_P_010		