


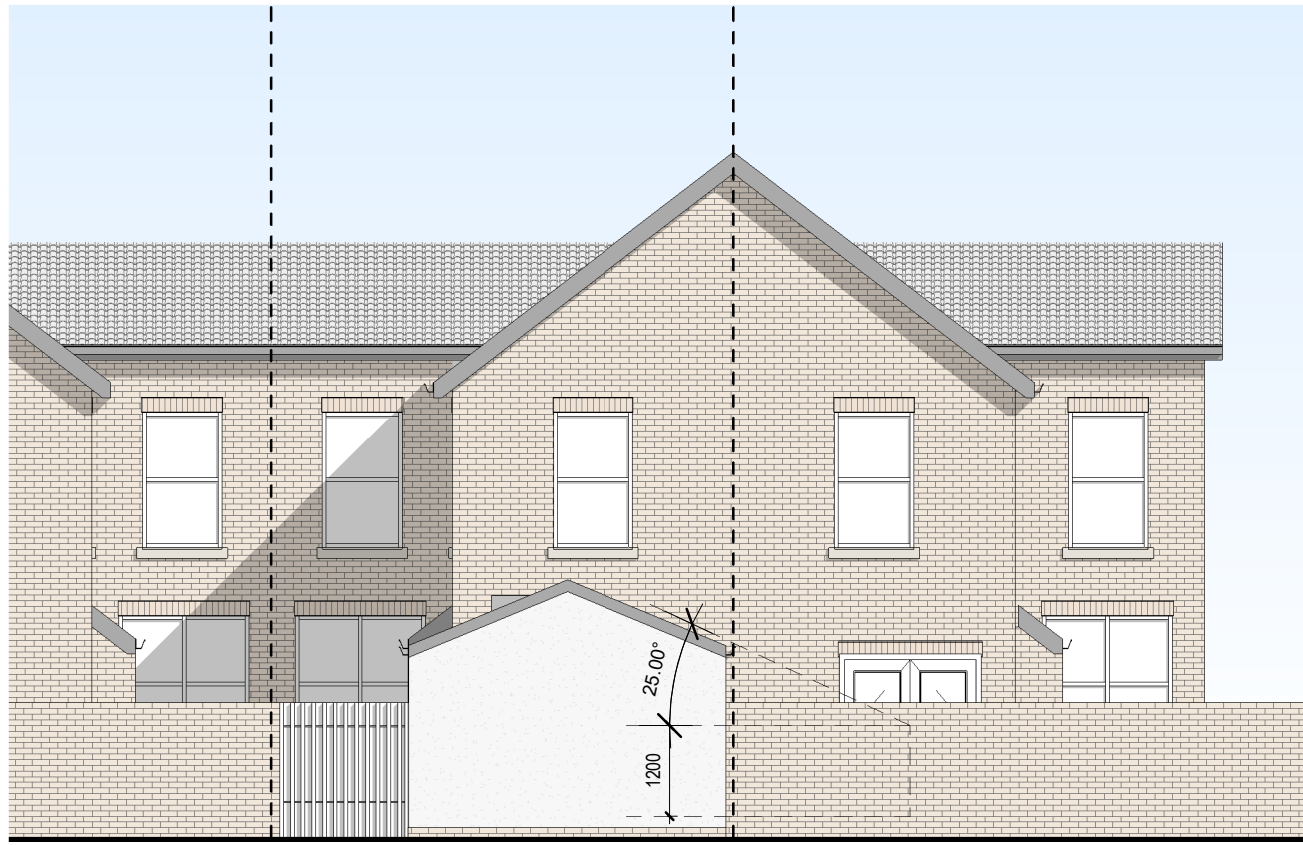



4 Proposed South-West Elevation  
1:100




3 Proposed South-East Elevation  
1:100




2 Proposed North-East Elevation  
1:100

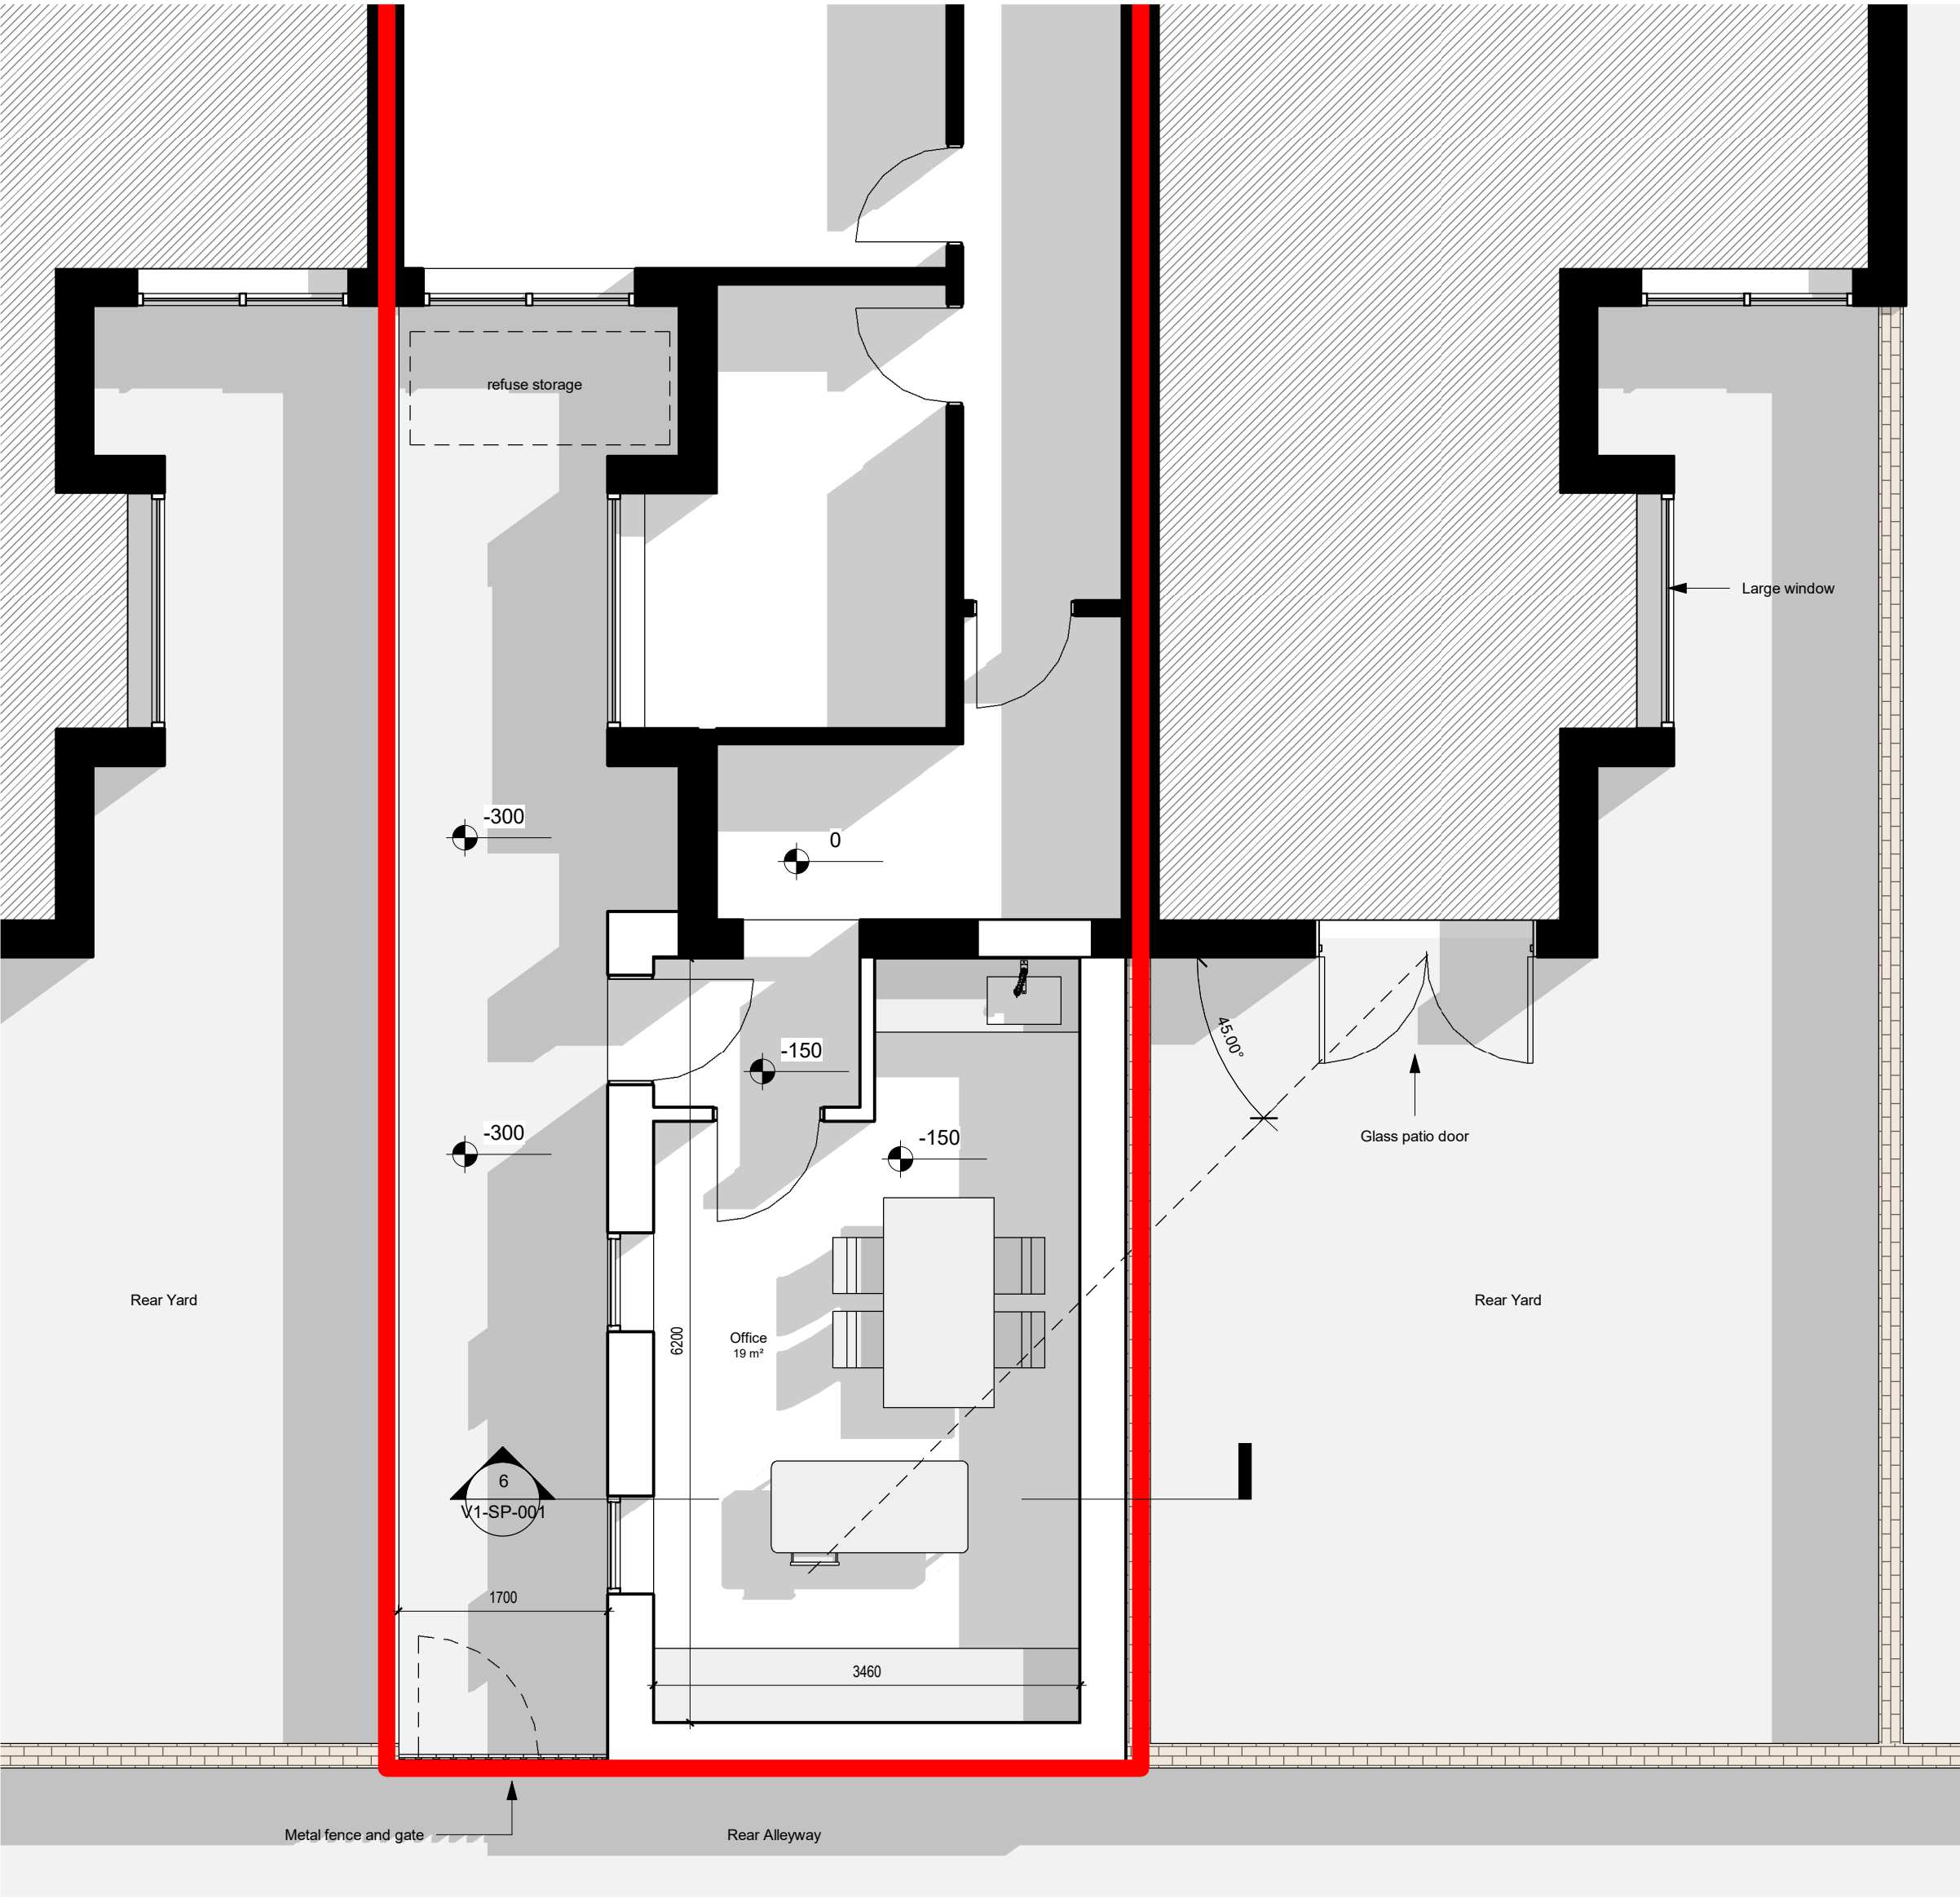 

1 Proposed - Ground Floor  
1:50

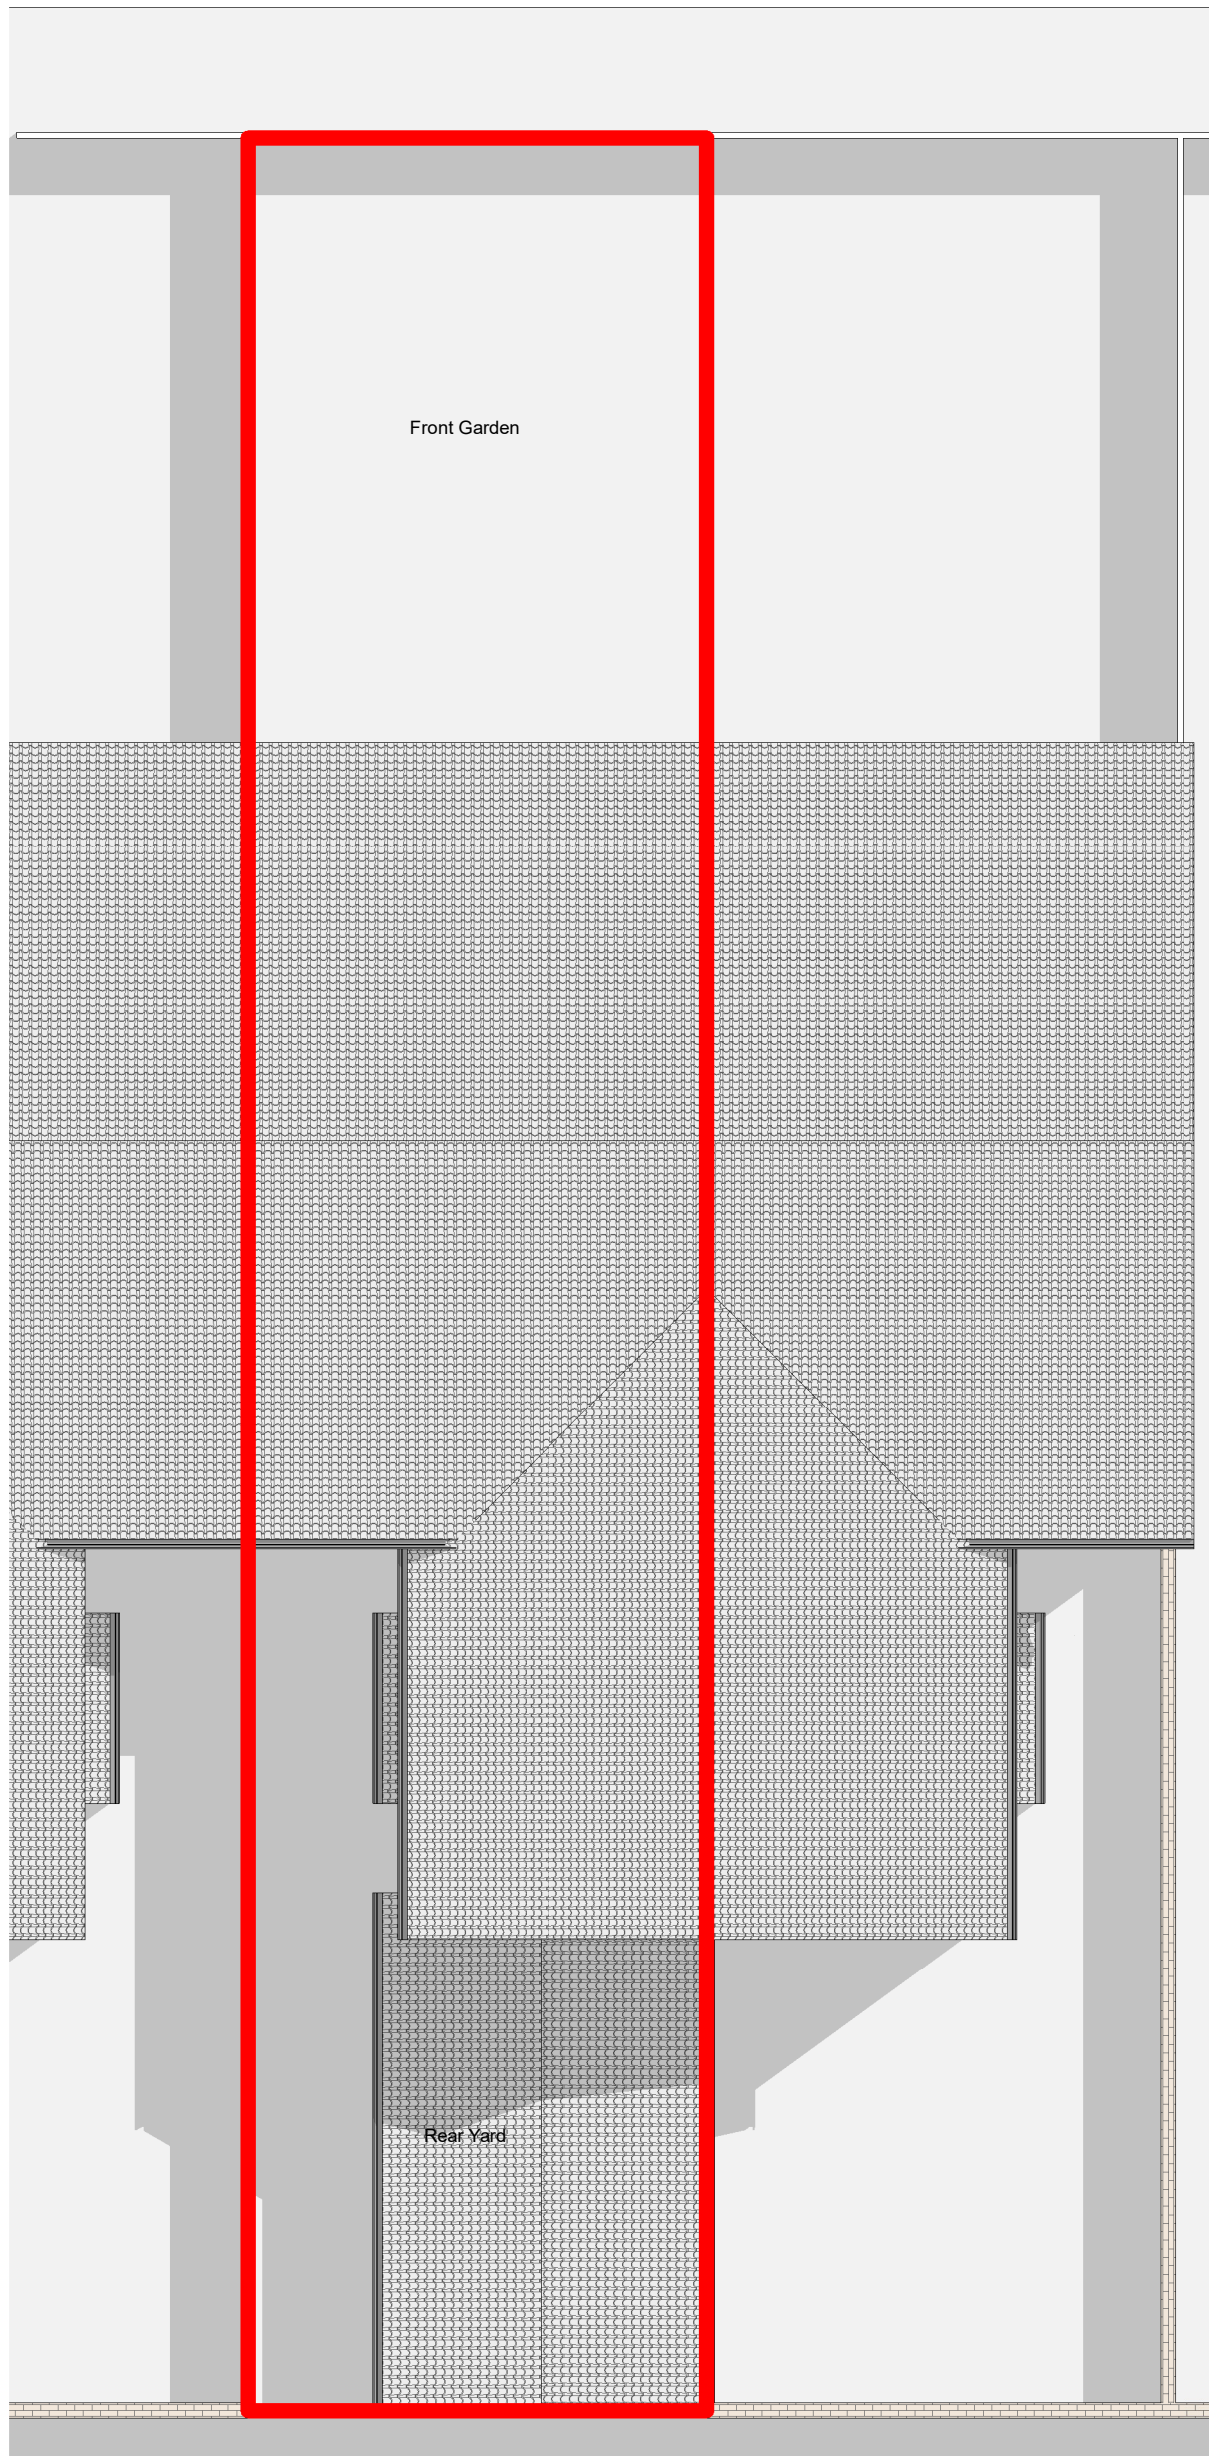

5 Proposed - Site Plan  
1:100

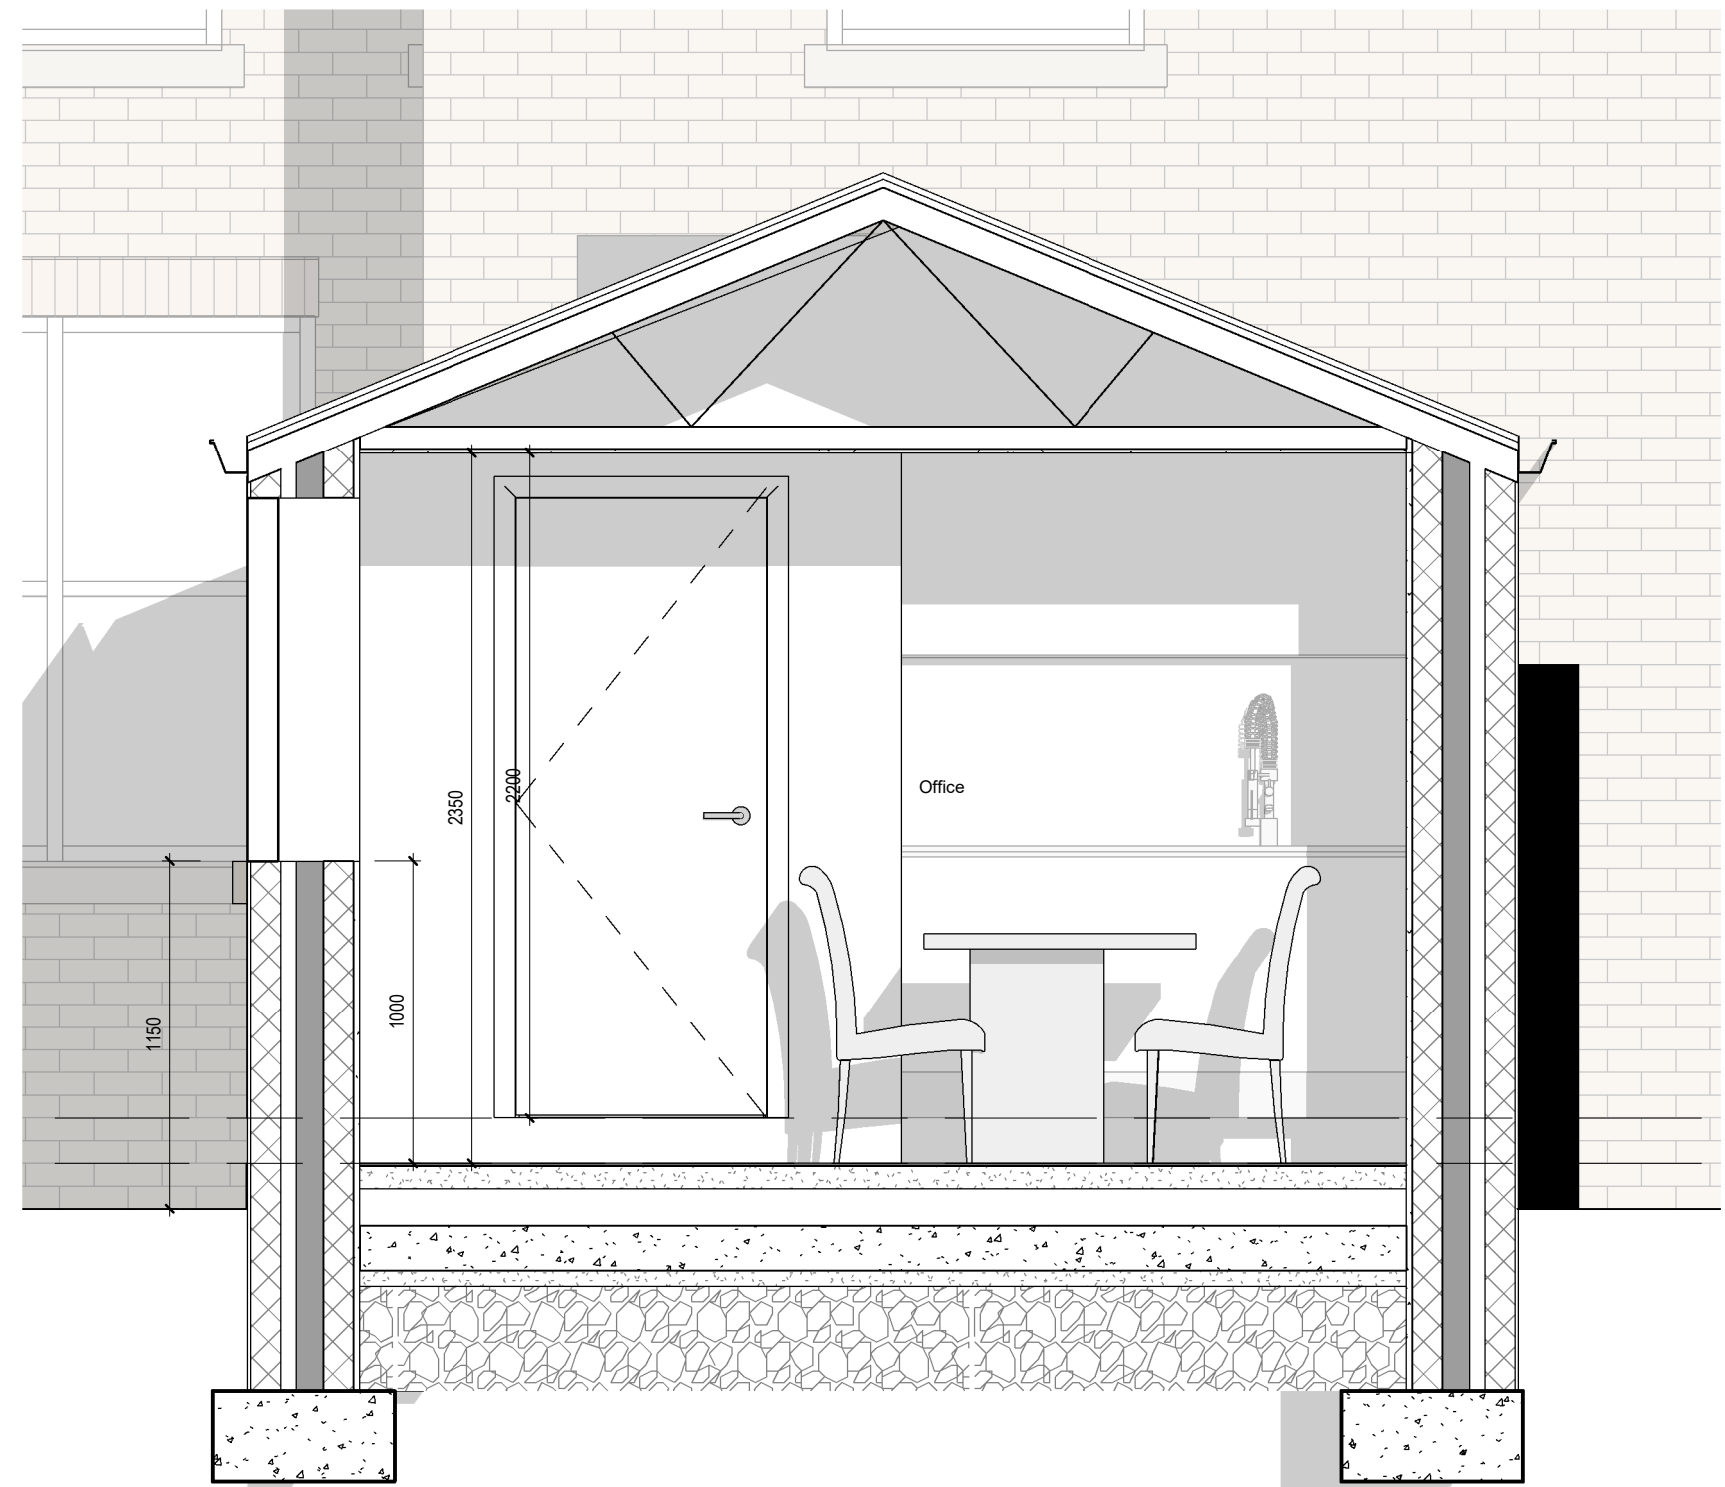

6 Section 1  
1:25

Ground Floor  
0  
Extension  
-150



| rev | date | description |
|-----|------|-------------|
|-----|------|-------------|

project  
House Re-Model  
location  
169 Bury New Rd, Whitefield,  
Manchester M45 6AB  
client  
Hairsolved

**Zub**  
ARCHITECTURE  
www.zub-architecture.co.uk



drawing title  
Proposed Plans  
dwg purpose  
scale As indicated  
@ sheet size A1 rev date  
job number V1-SP-001  
drawing number revision

| OPTION | DRAWING NUMBER |
|--------|----------------|
| V1     | SP-001         |