



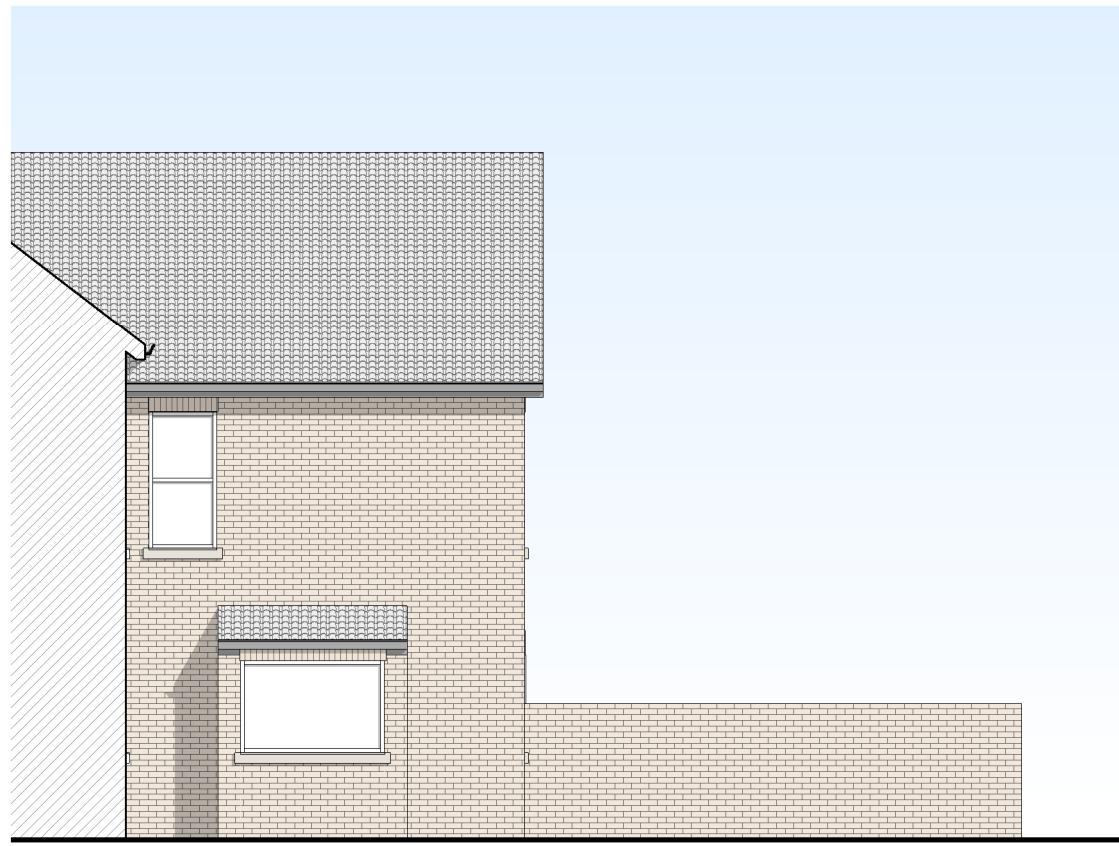


4 Existing South-West Elevation
1:100

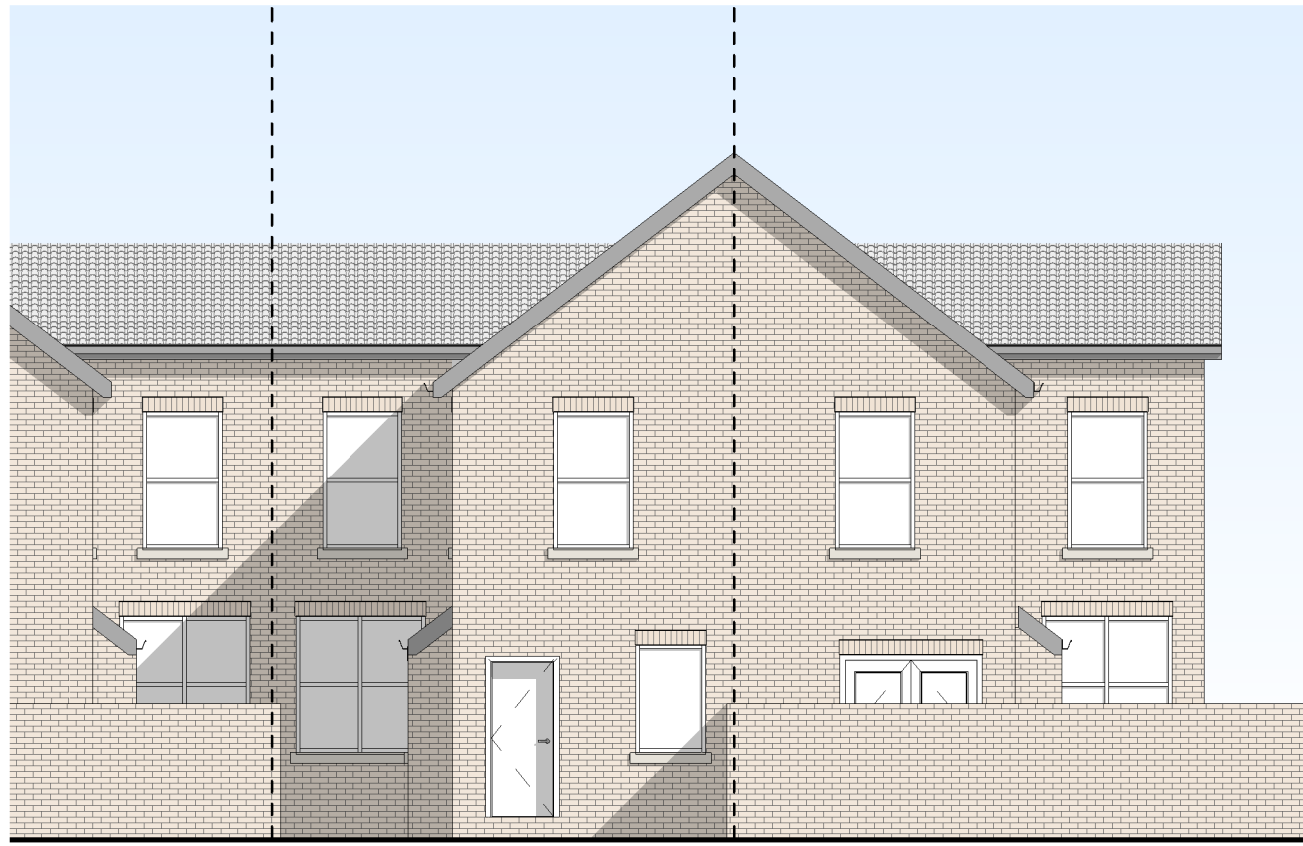


3 Existing South-East Elevation
1:100




2 Existing North-East Elevation
1:100

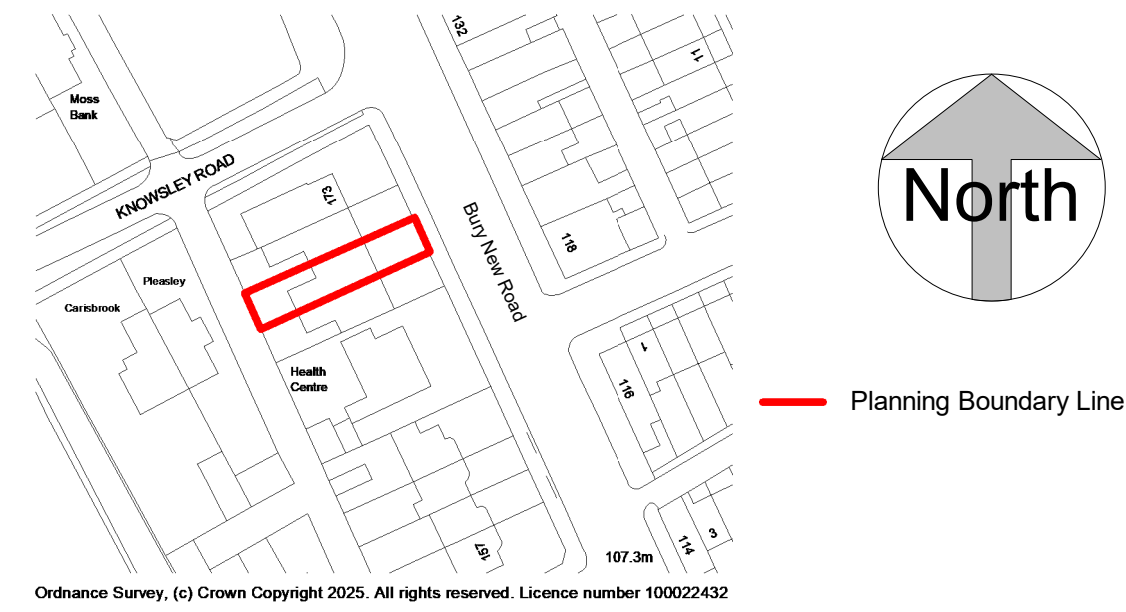

6 XX - Site Location Plan
1:1250

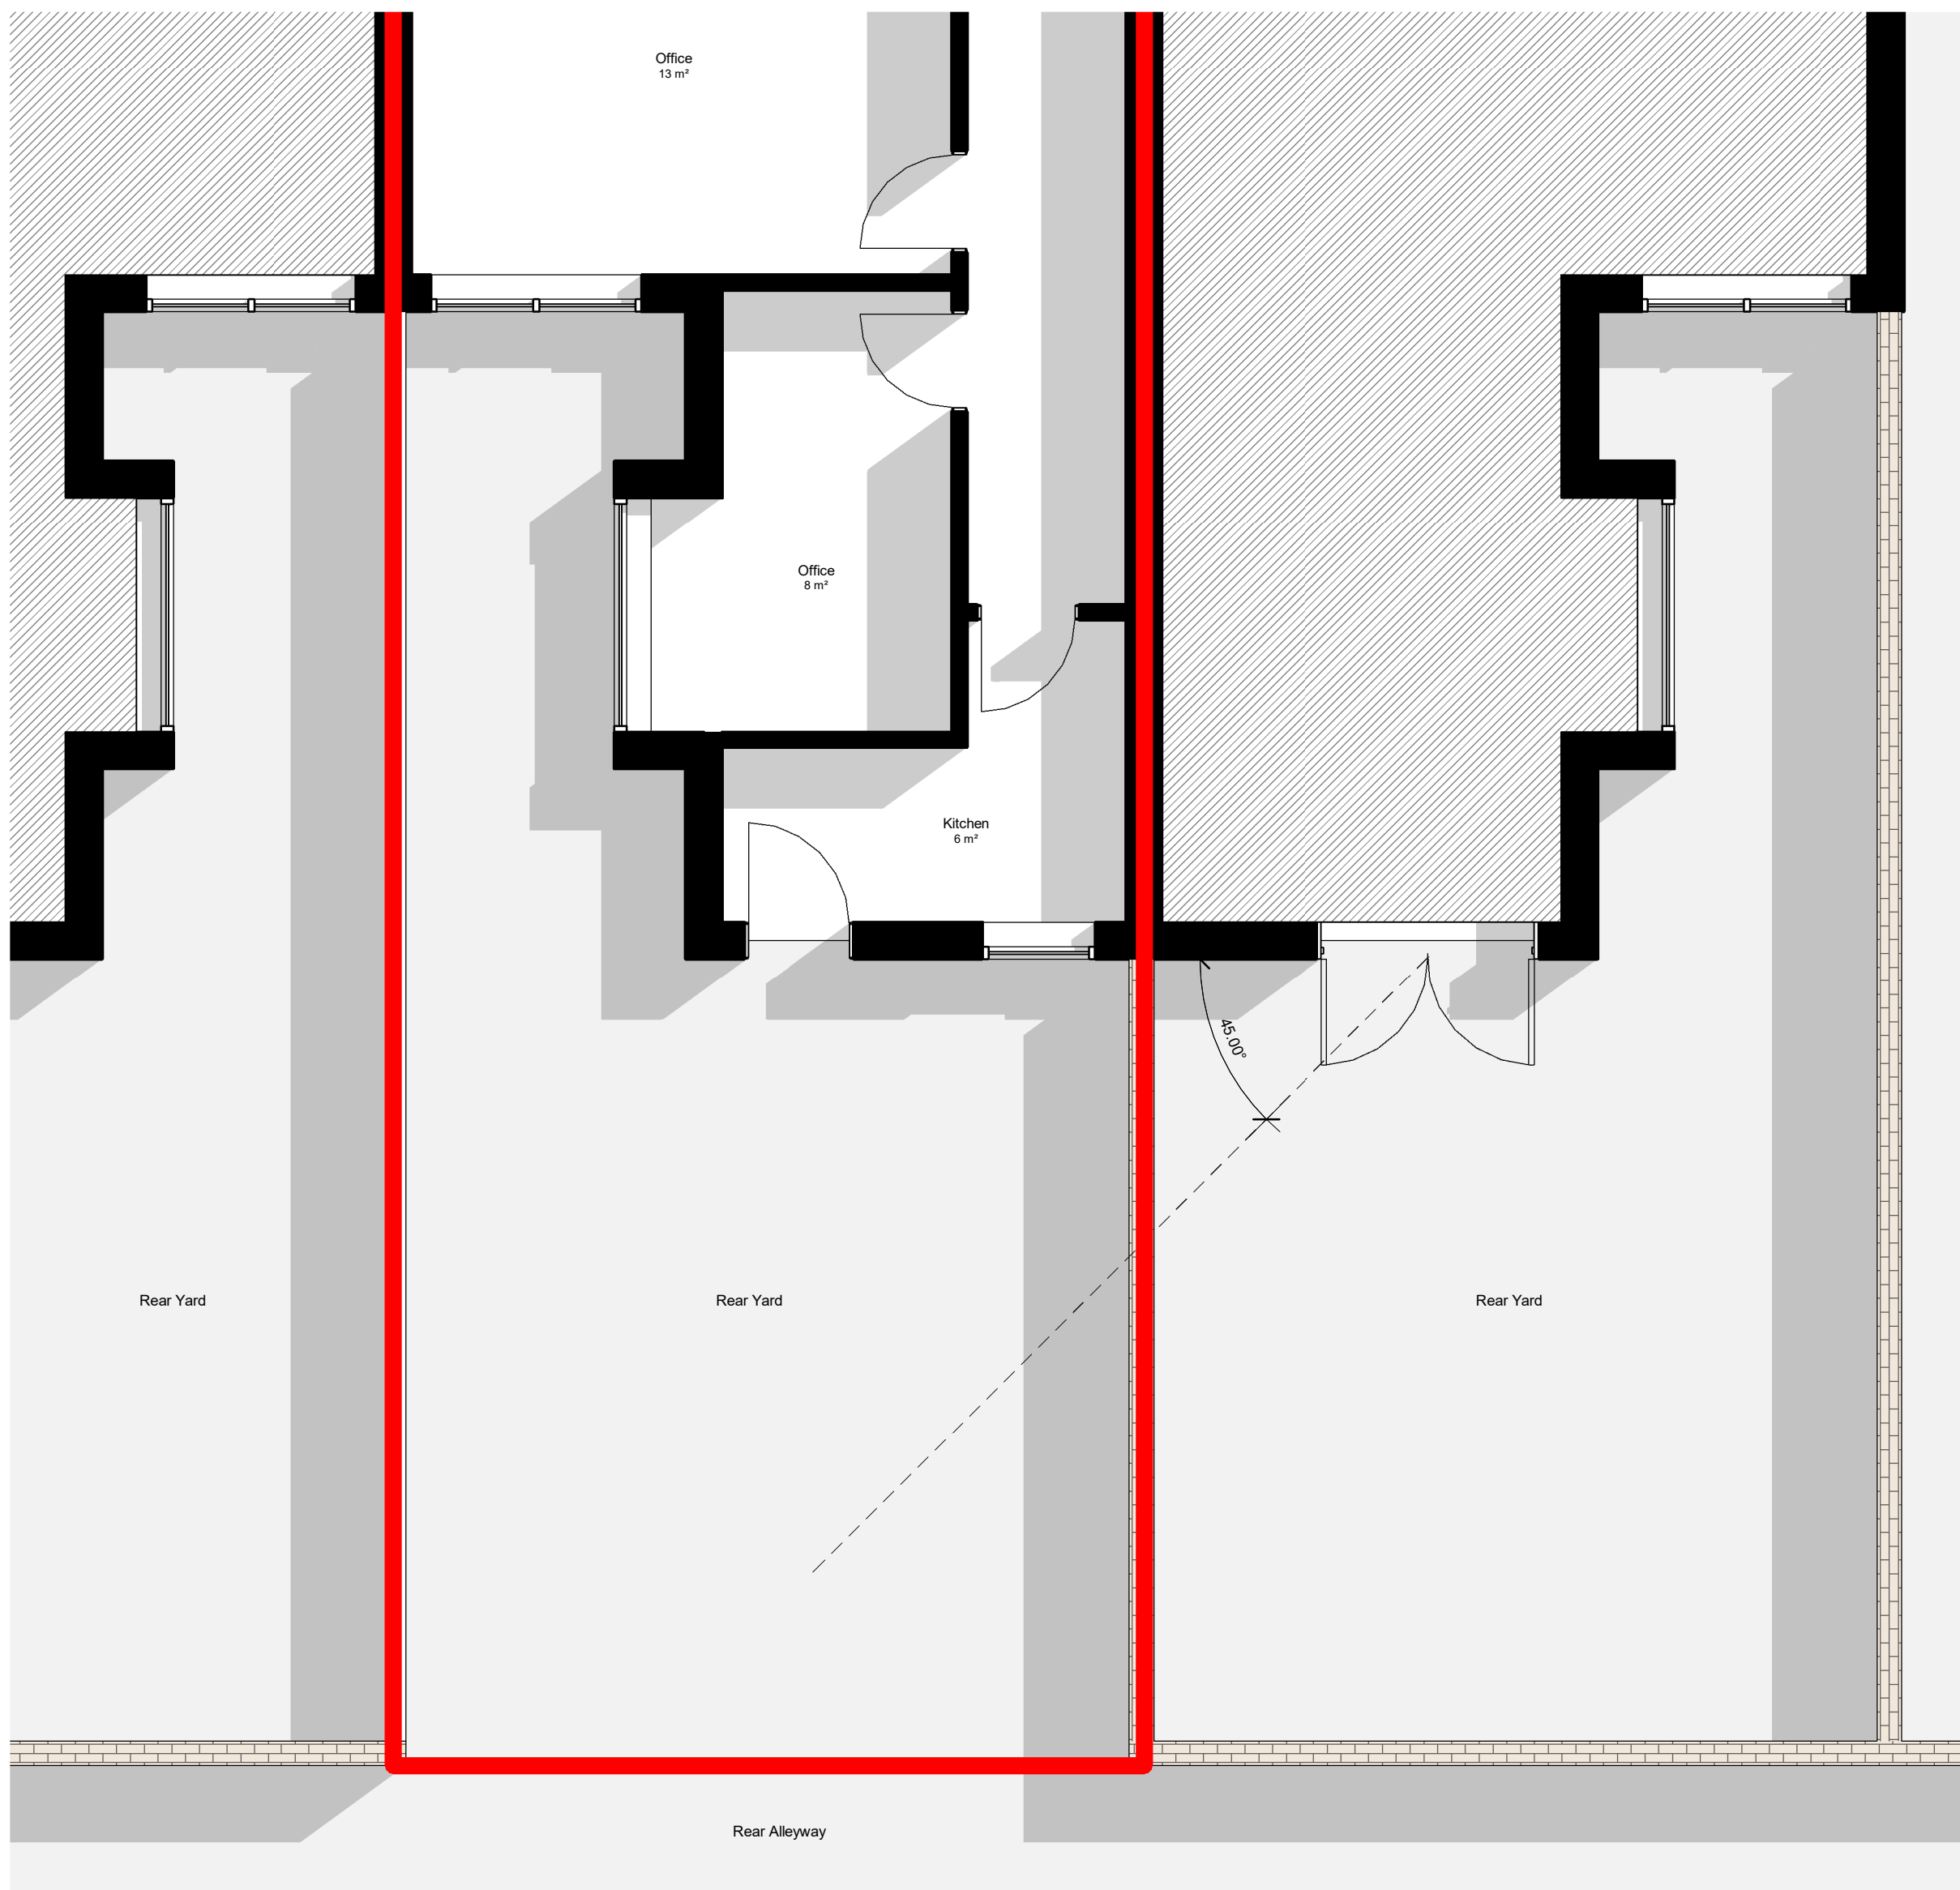

1 Existing - Ground Floor
1:50

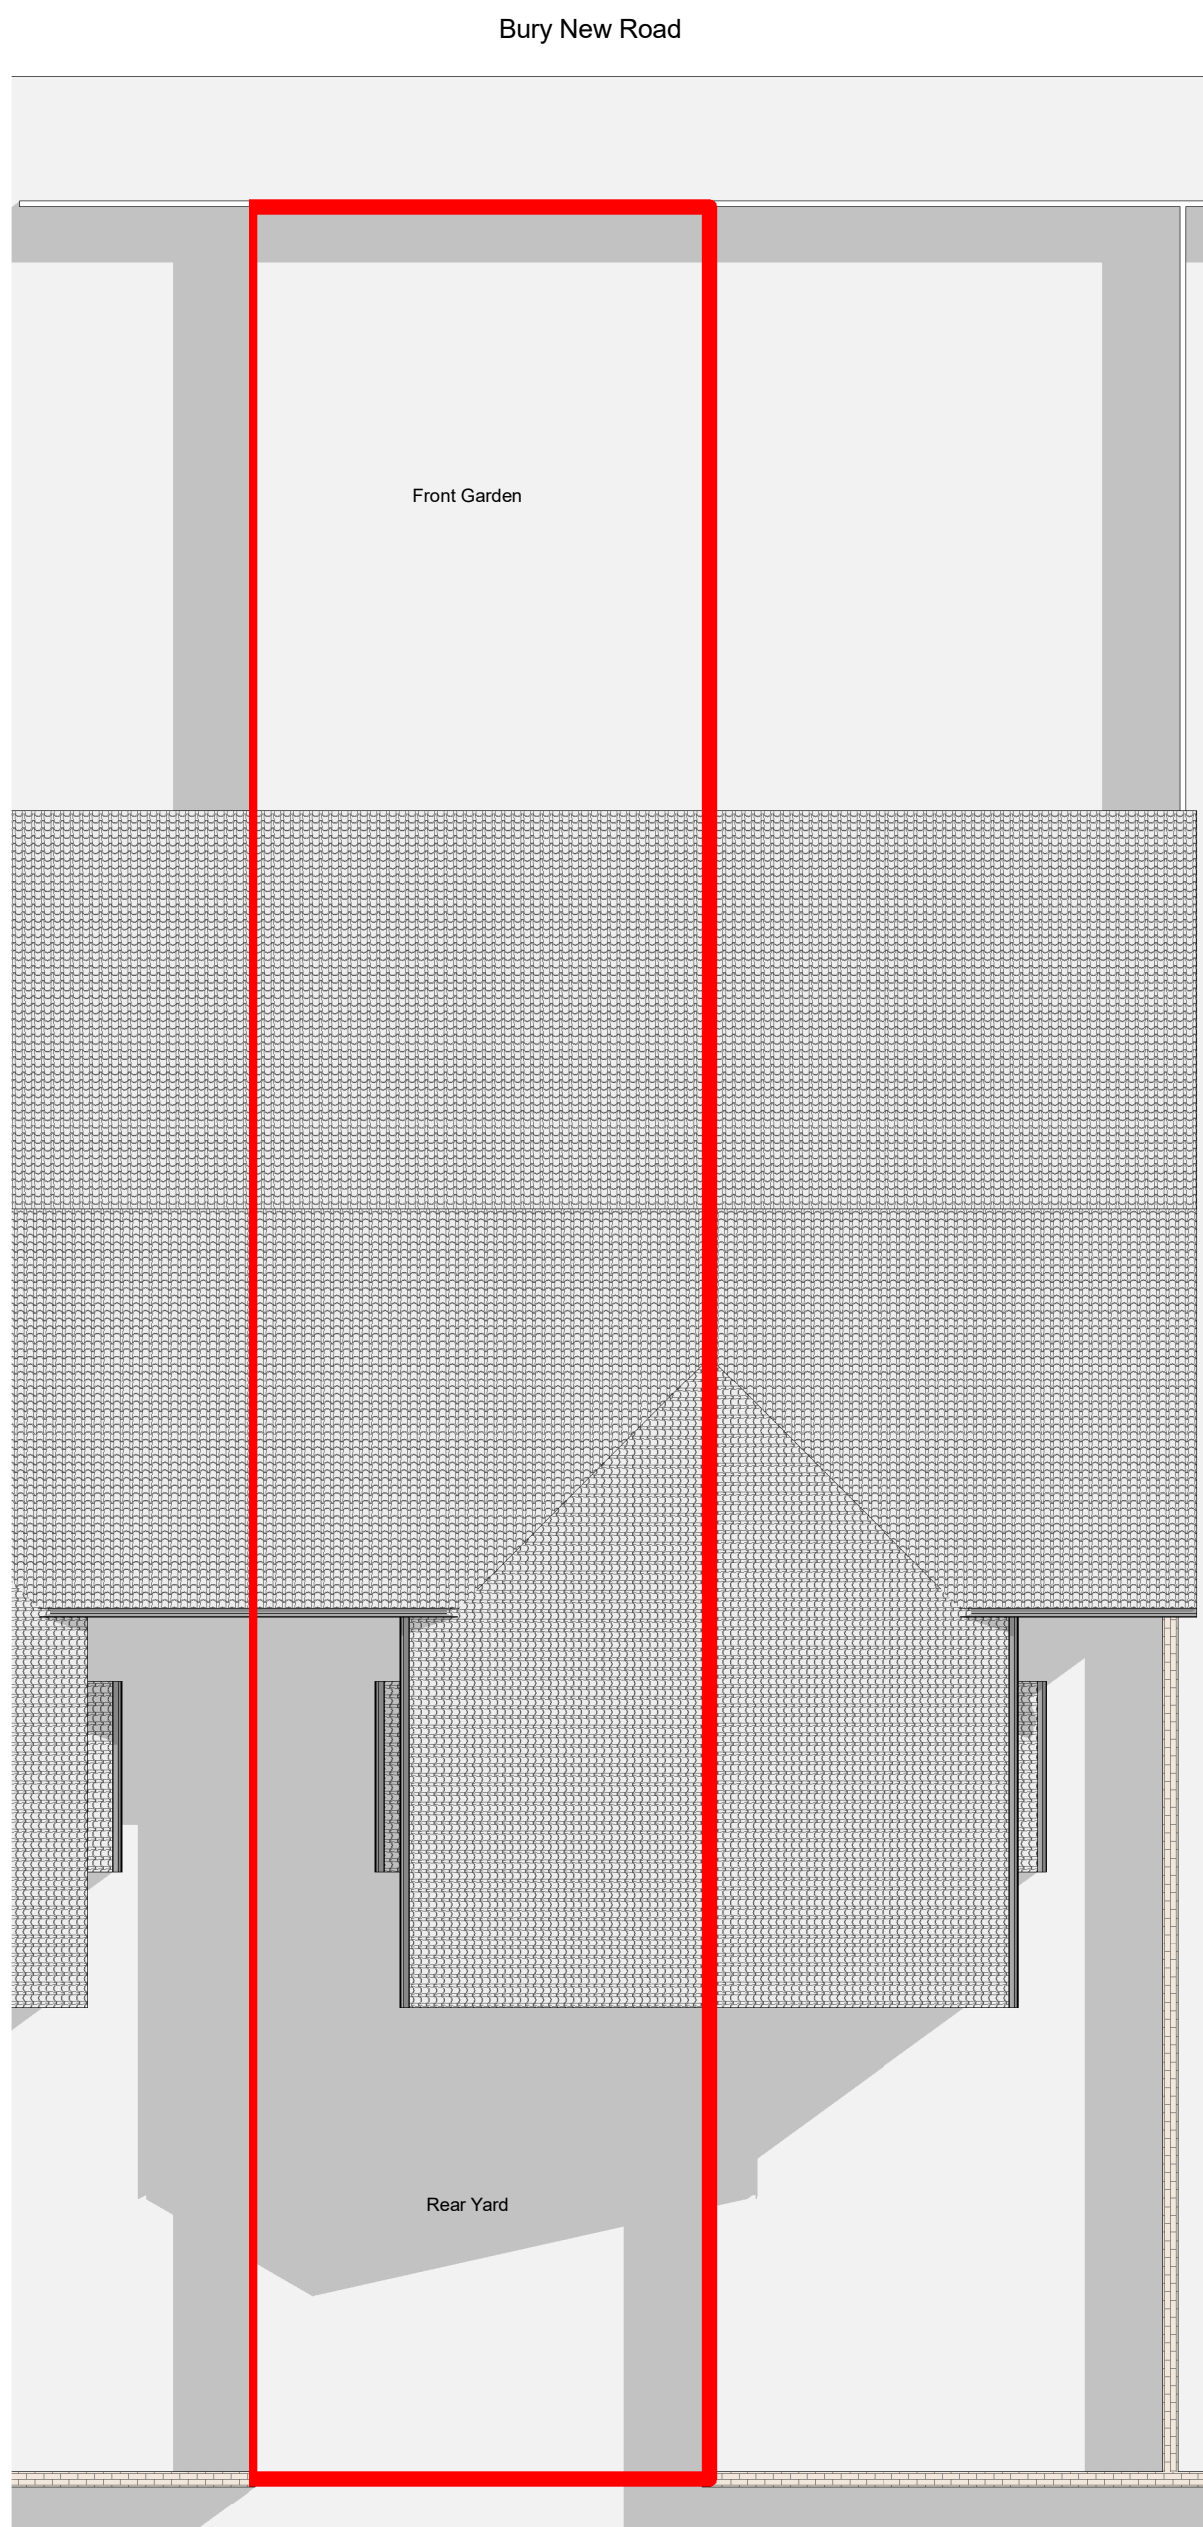

5 Existing - Site Plan
1:100



project
House Re-Model
location
169 Bury New Rd, Whitefield,
Manchester M45 6AB
client
Hairsolved

Zub
ARCHITECTURE
www.zub-architecture.co.uk



drawing title
Existing Plans
dwg purpose
scale As indicated
@ sheet size A1 rev date
job number EX-SP-001 drawing number revision

OPTION	DRAWING NUMBER
EX	SP-001