


All dimensions are to be checked on site. This drawing shall not be scaled to ascertain dimensions.

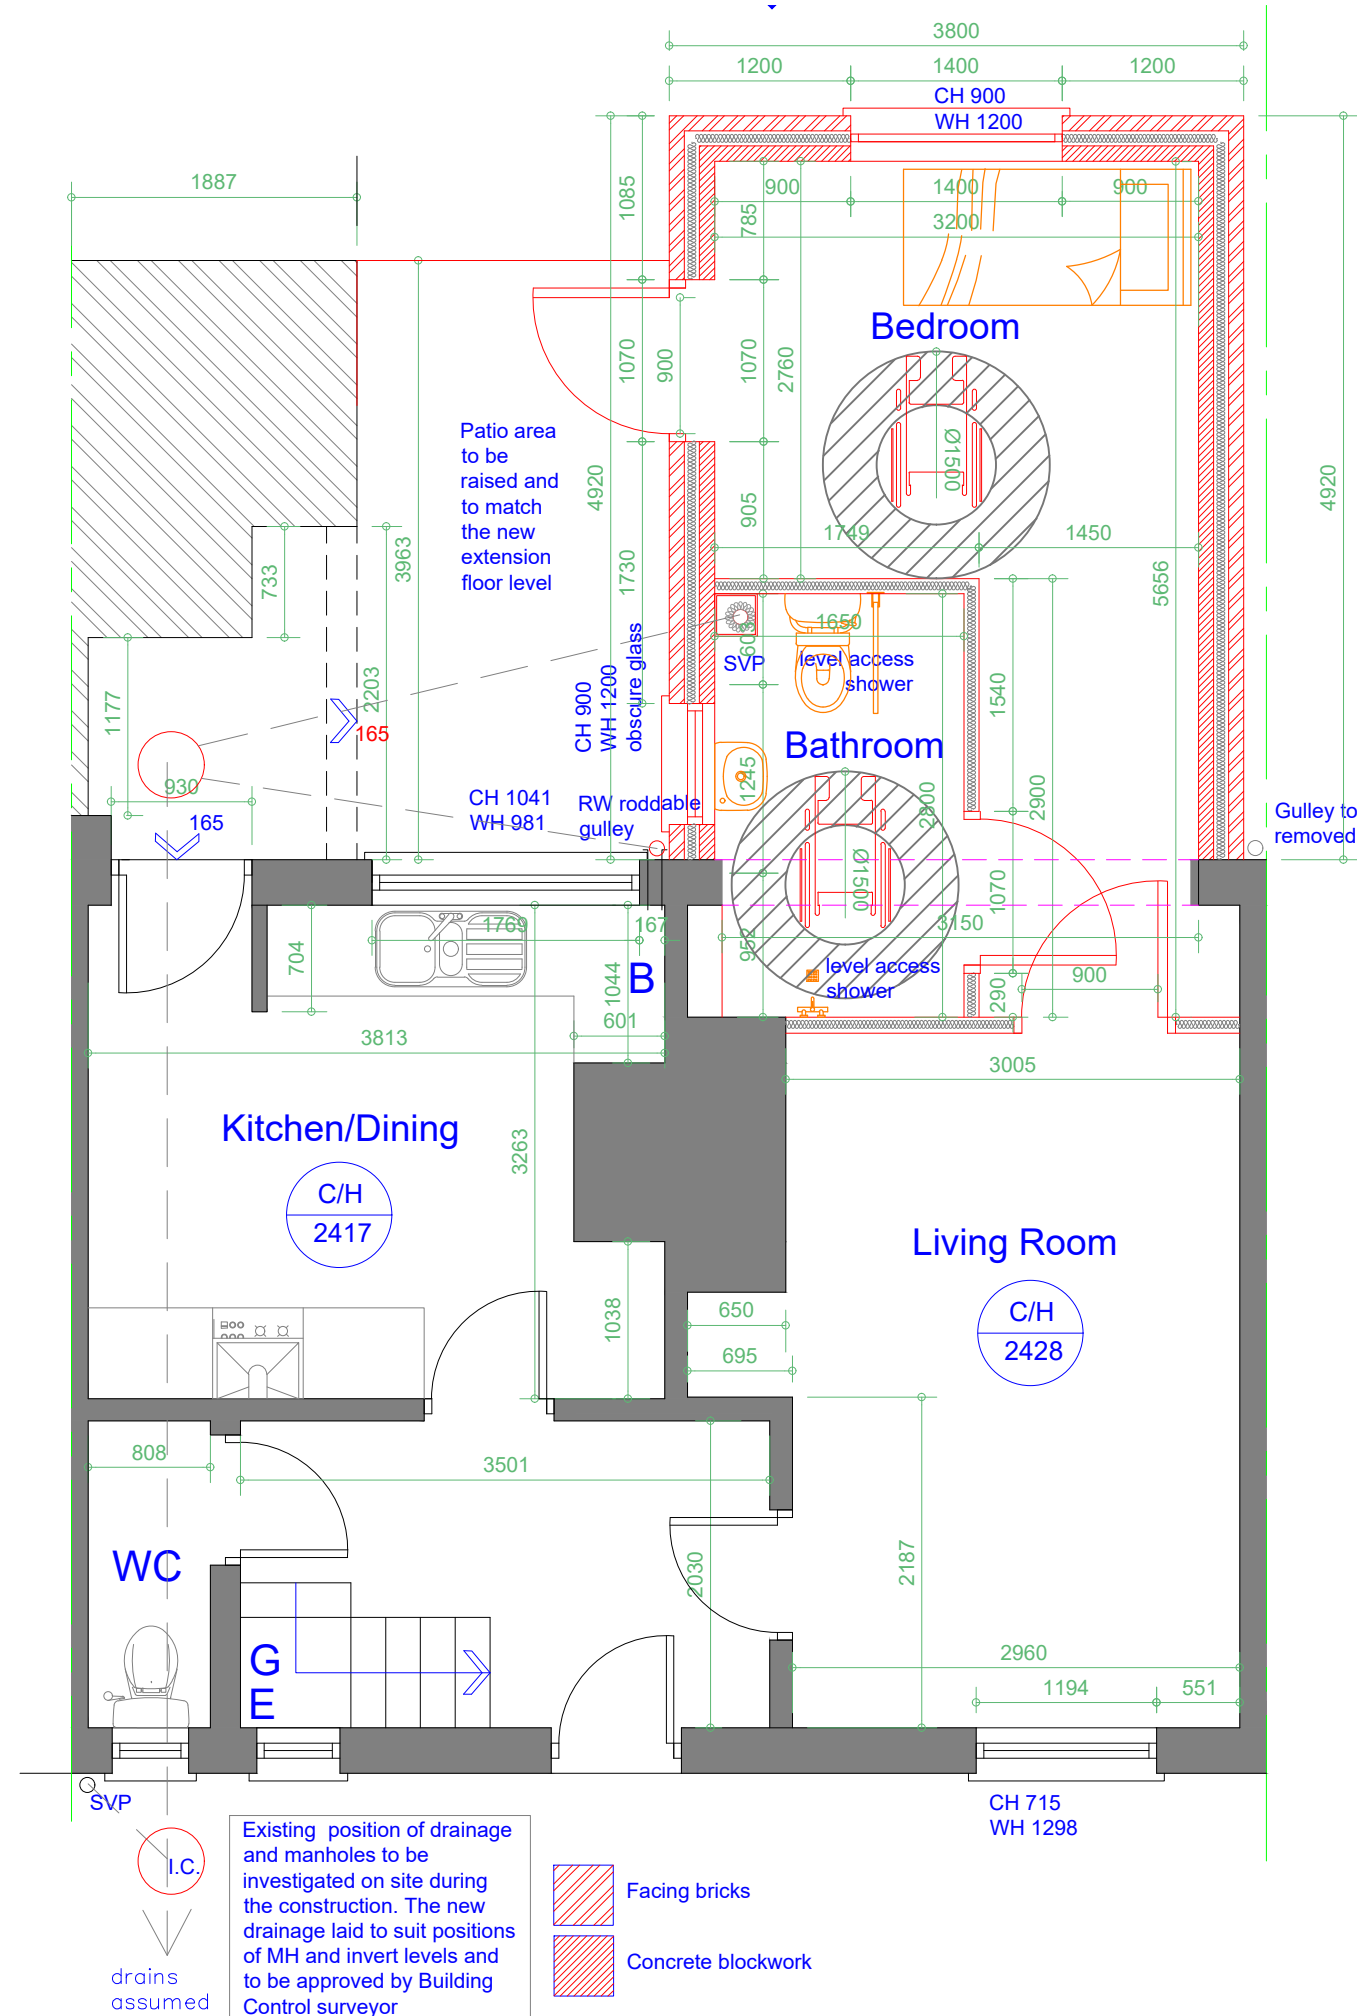

Proposed Ground Floor Plan

Scale 1:50

Rev	Date	Description
-----	------	-------------

Issued For : **INFORMATION PURPOSES ONLY**

Client
Mr. Chris Rybczinski (Bury MBC)

Project
4 Hazel Avenue, BL8 3EQ
Proposed single storey DDA rear extension.

Scheme - Drawing Title
Proposed Ground Floor Plan.

02	Date	18.06.24
Drawing No.	Revision	Scale 1:50 @A3



Plans To Build It Ltd
Tel: 0161 728 5730
Mob: 07741175755
www.planstobuildit.com