




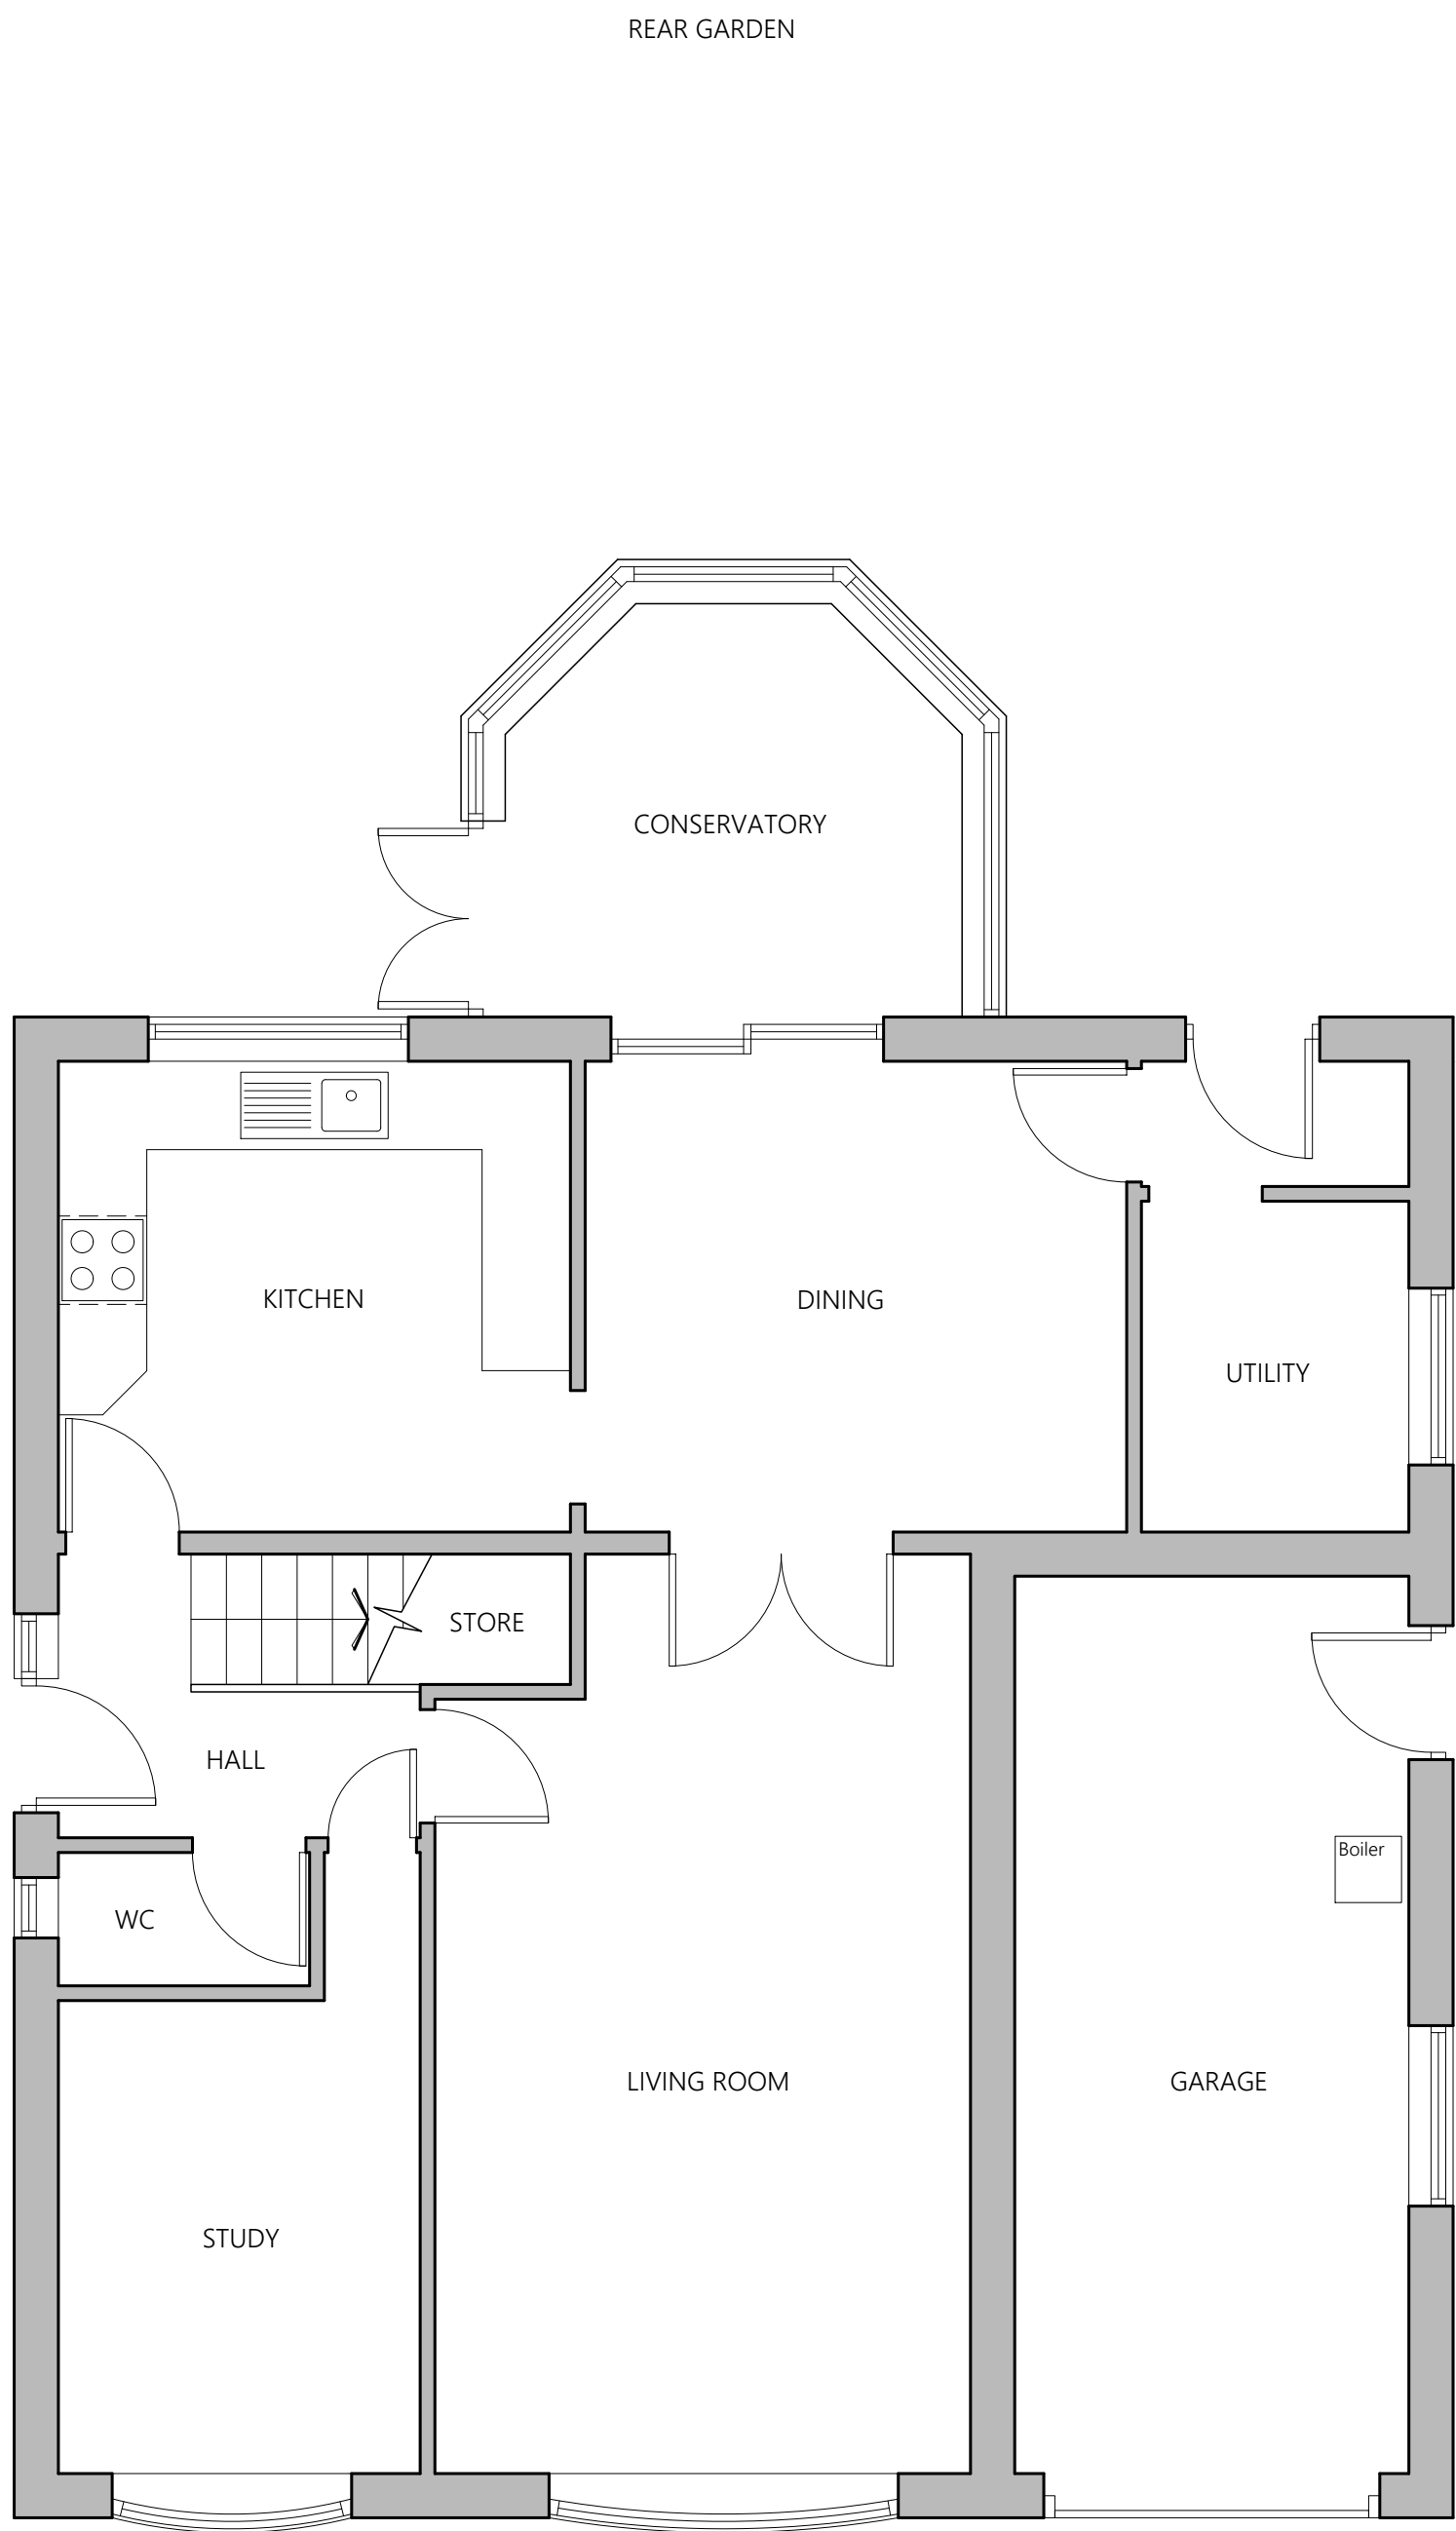

EXISTING GROUND FLOOR PLAN

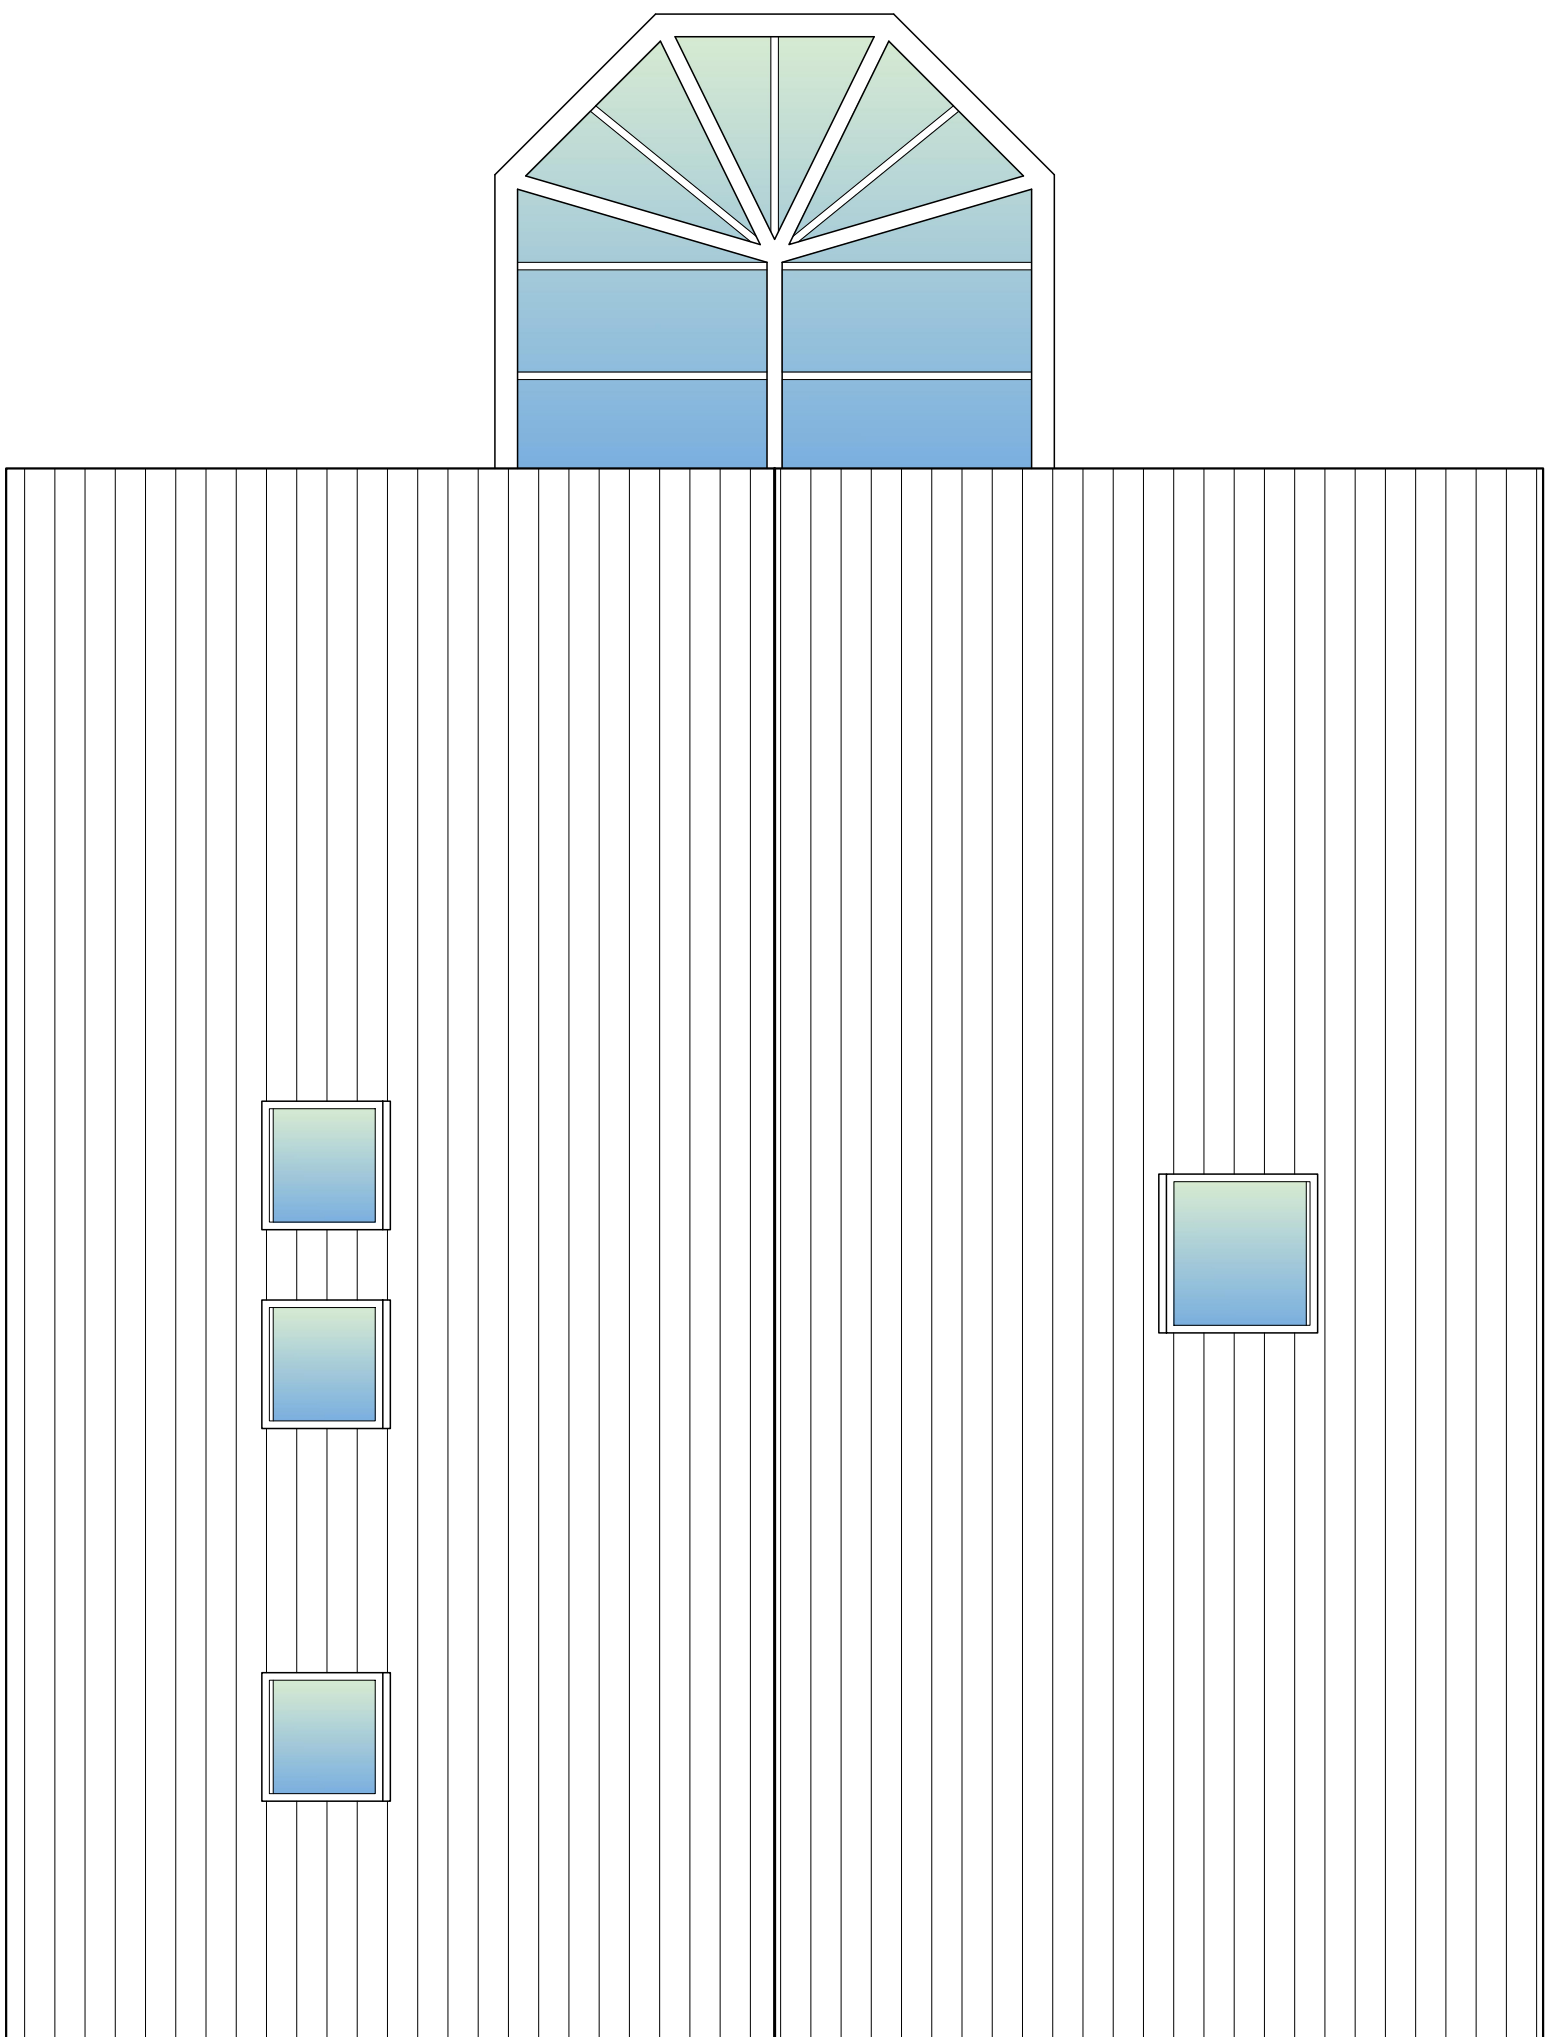

EXISTING ROOF PLAN

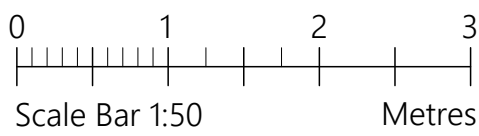

PROJECT	8A Hillstone Close Greenmount, Bury BL8 4EZ		
CLIENT	Mr & Mrs Beach		
STATUS	Information		
DRAWING	Existing Plans		
DWG No.	2431-02	REV	
SCALE	1:50@A1	DATE	June '24
AGB CAD SERVICES			
website: www.agbcad.co.uk email: info@agbcad.co.uk telephone: 07912 090 125 DO NOT SCALE FROM THIS DRAWING			