

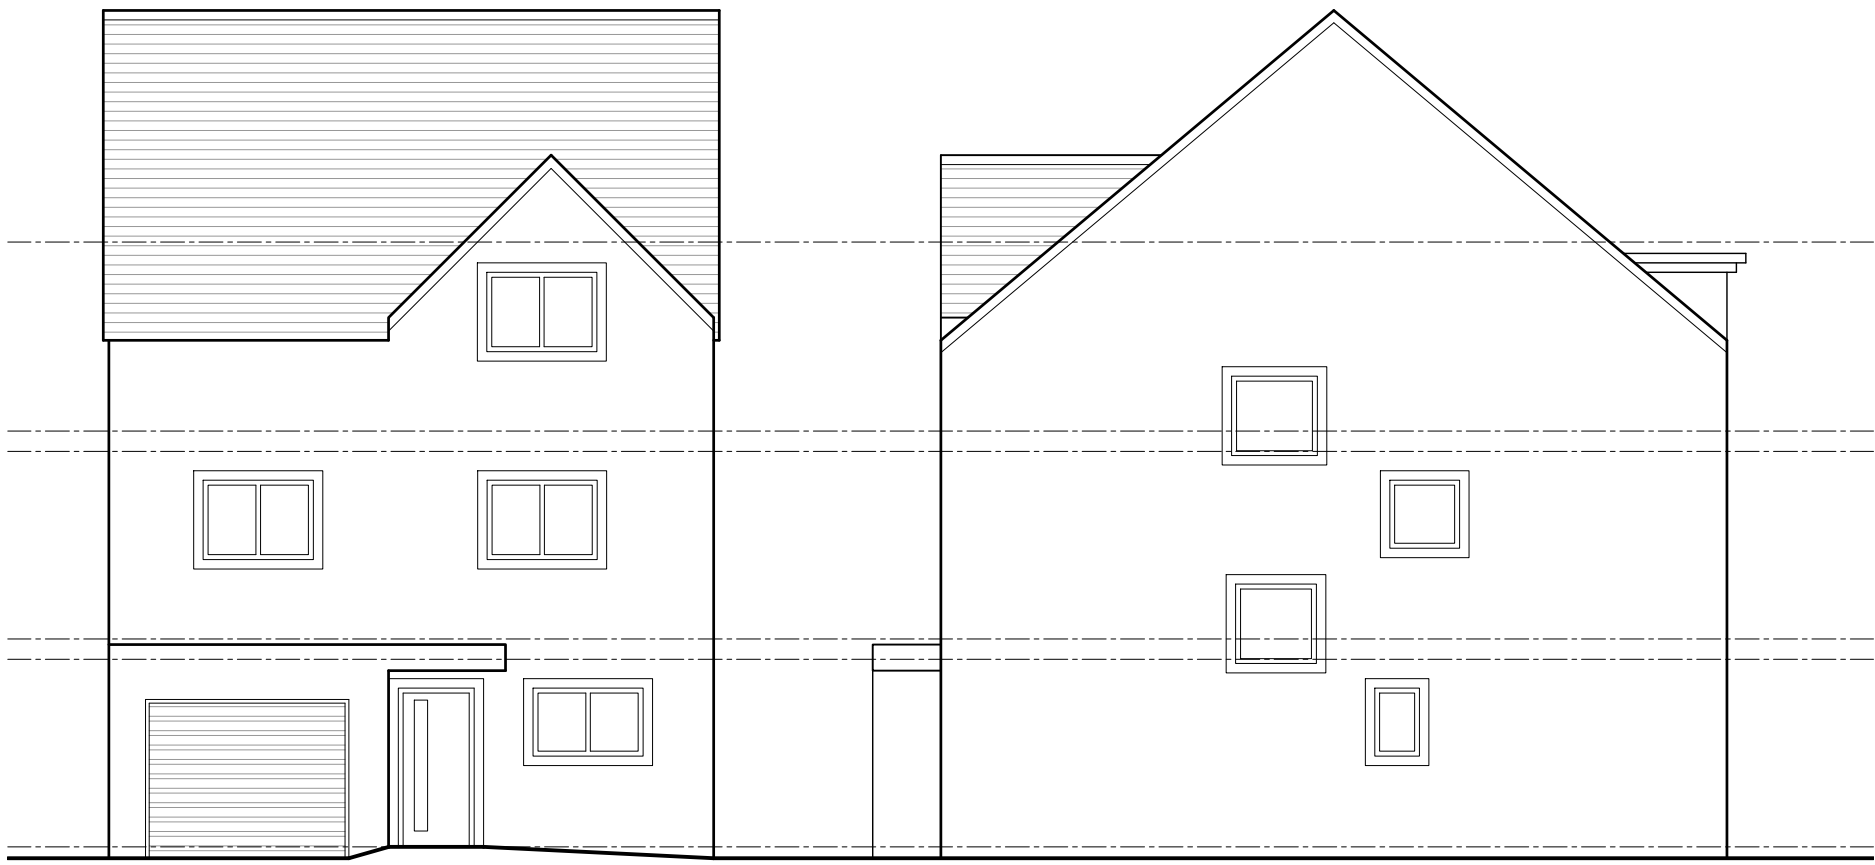


HOUSE TYPE 'C' --- Plot 2

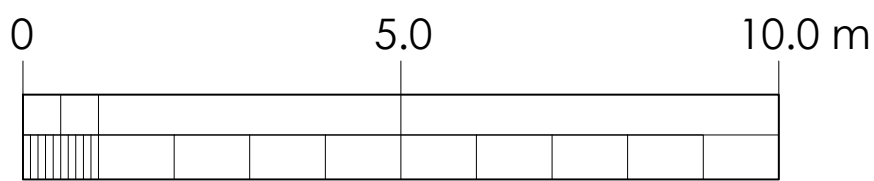

Front elevation : 1/100

Side elevation

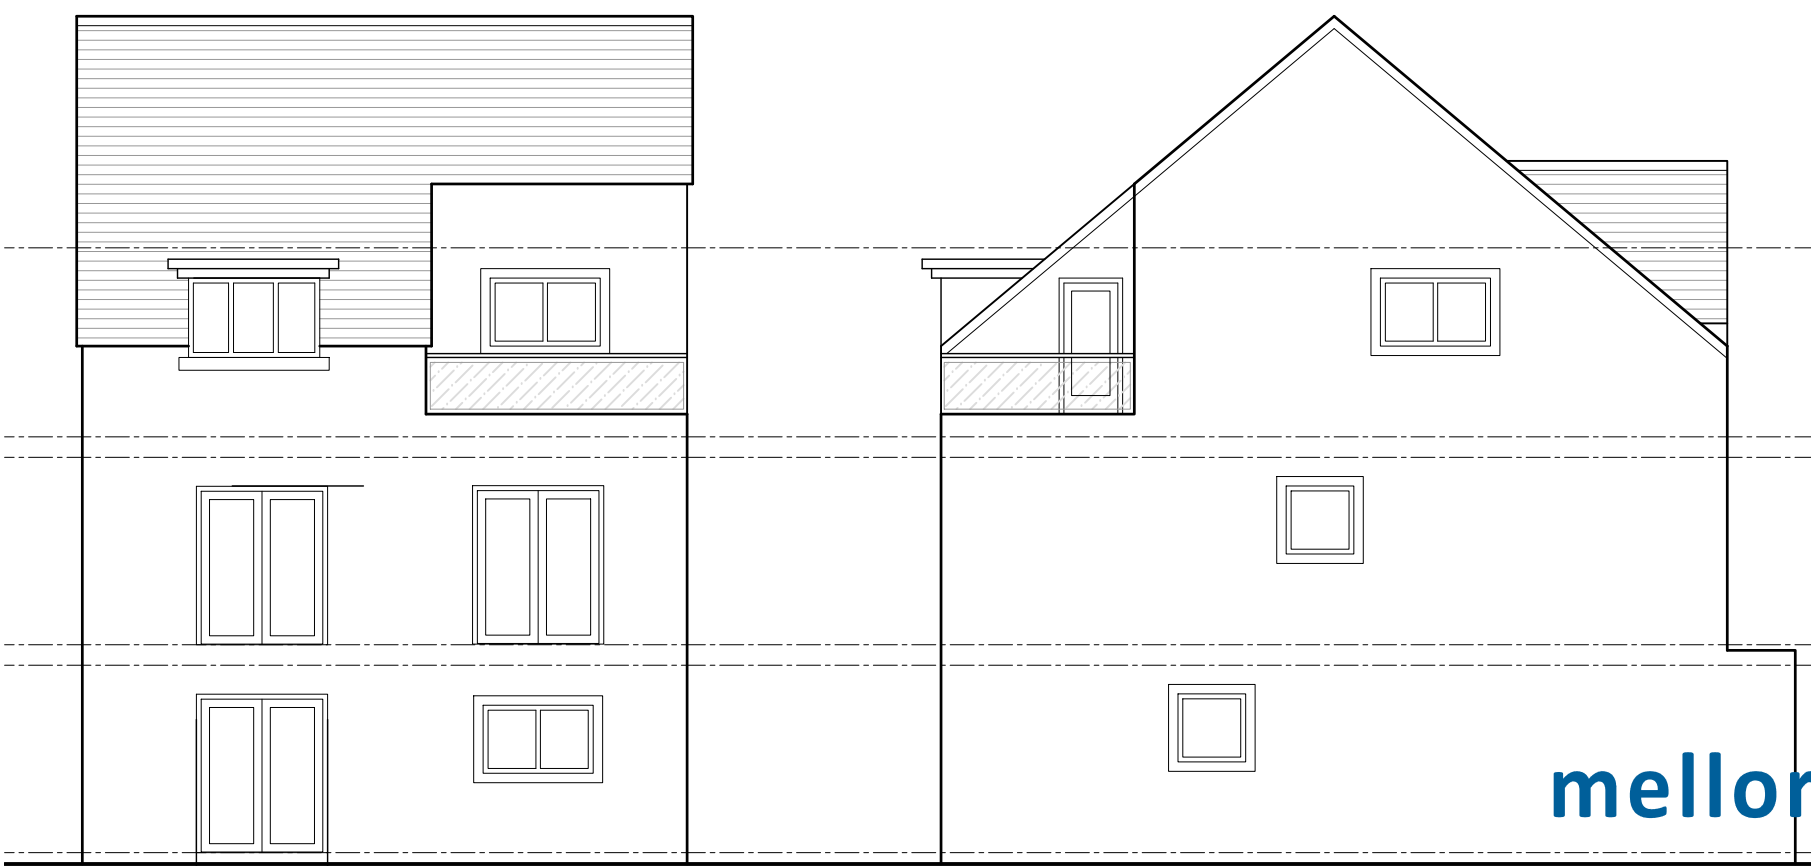

Rear elevation

Side elevation

mellor architects

REV.	DATE	REVISION NOTE

Kendal
T: 01539 727402
kendal@mellorarchitects.com
www.mellorarchitects.com

Preston
T: 01772 797788
preston@mellorarchitects.com

THIS DRAWING AND ITS CONTENTS ARE AND REMAIN THE COPYRIGHT OF MELLOR ARCHITECTS LIMITED. DO NOT SCALE.
IF IN DOUBT SEEK CLARIFICATION.

PROJECT	DATE	DRAWN	SCALE @ A3
PROPOSED HOUSING DEVELOPMENT	SEPT 2024	AO/PJB	1/100
WATERSIDE, SUMMERSEAT, BURY			
DRAWING TITLE	DRAWING NUMBER	REV	
ELEVATIONS - HOUSE TYPE 'C'	2058-0-08	0	
☒ PRE-TENDER ISSUE	☐ TENDER ISSUE	☐ CONSTRUCTION ISSUE	☐ AS-BUILT DRAWINGS