

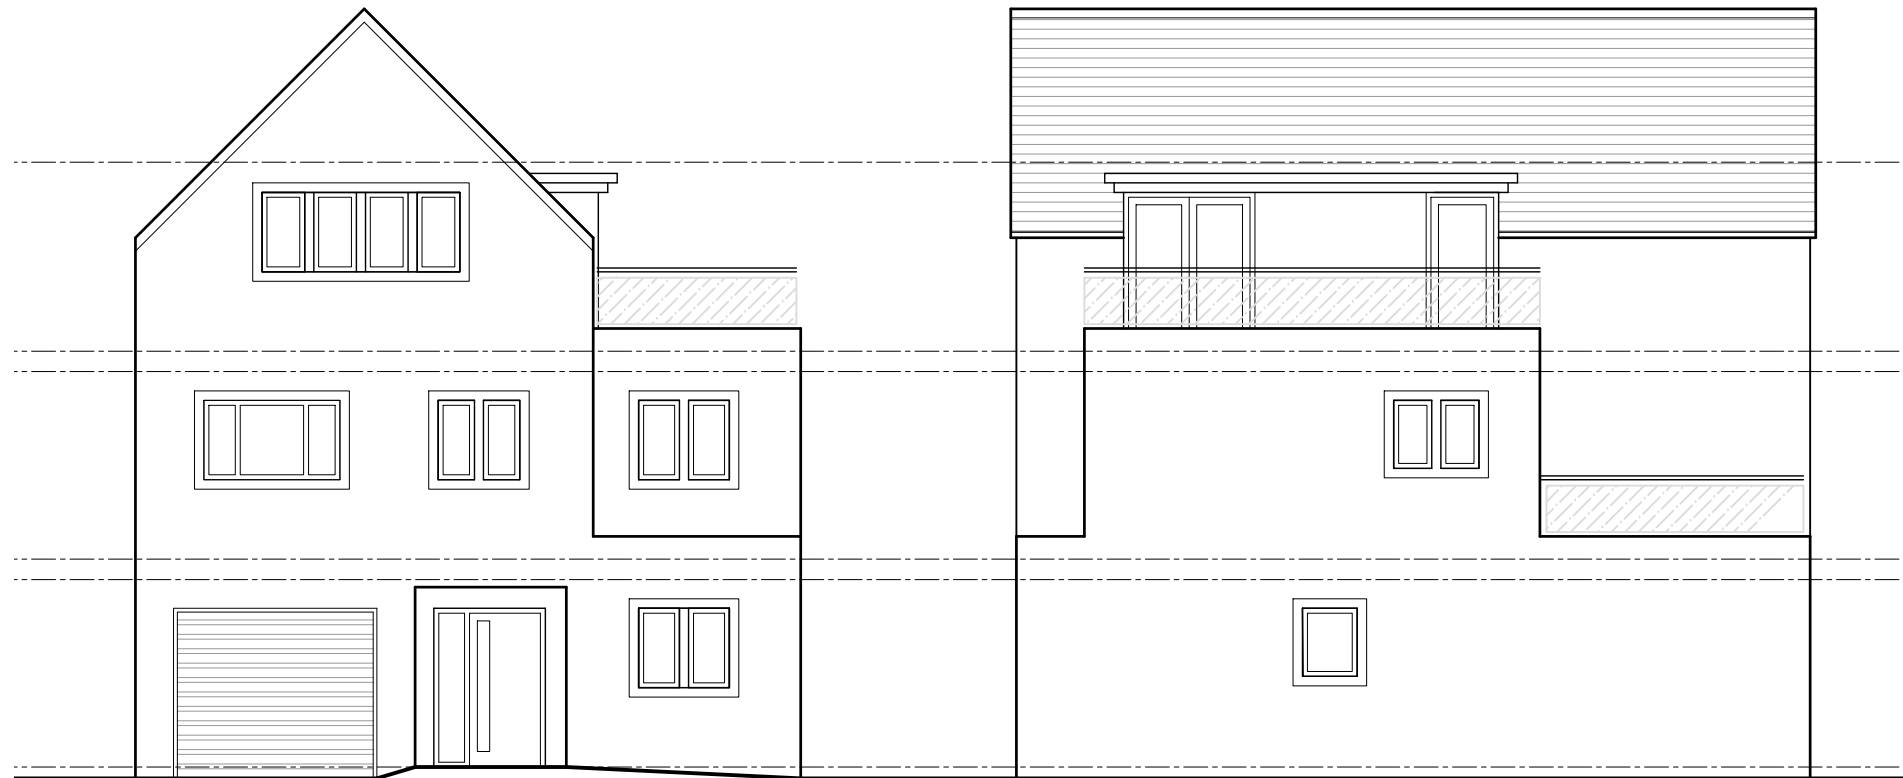


HOUSE TYPE 'A' --- Plot 4

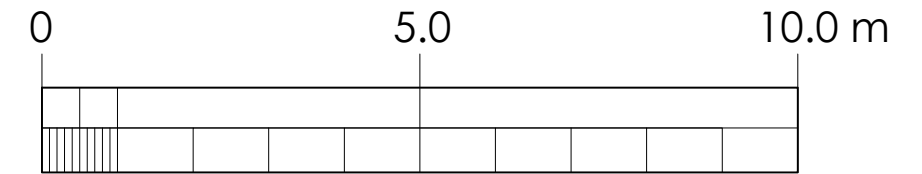

Front elevation : 1/100

Side elevation

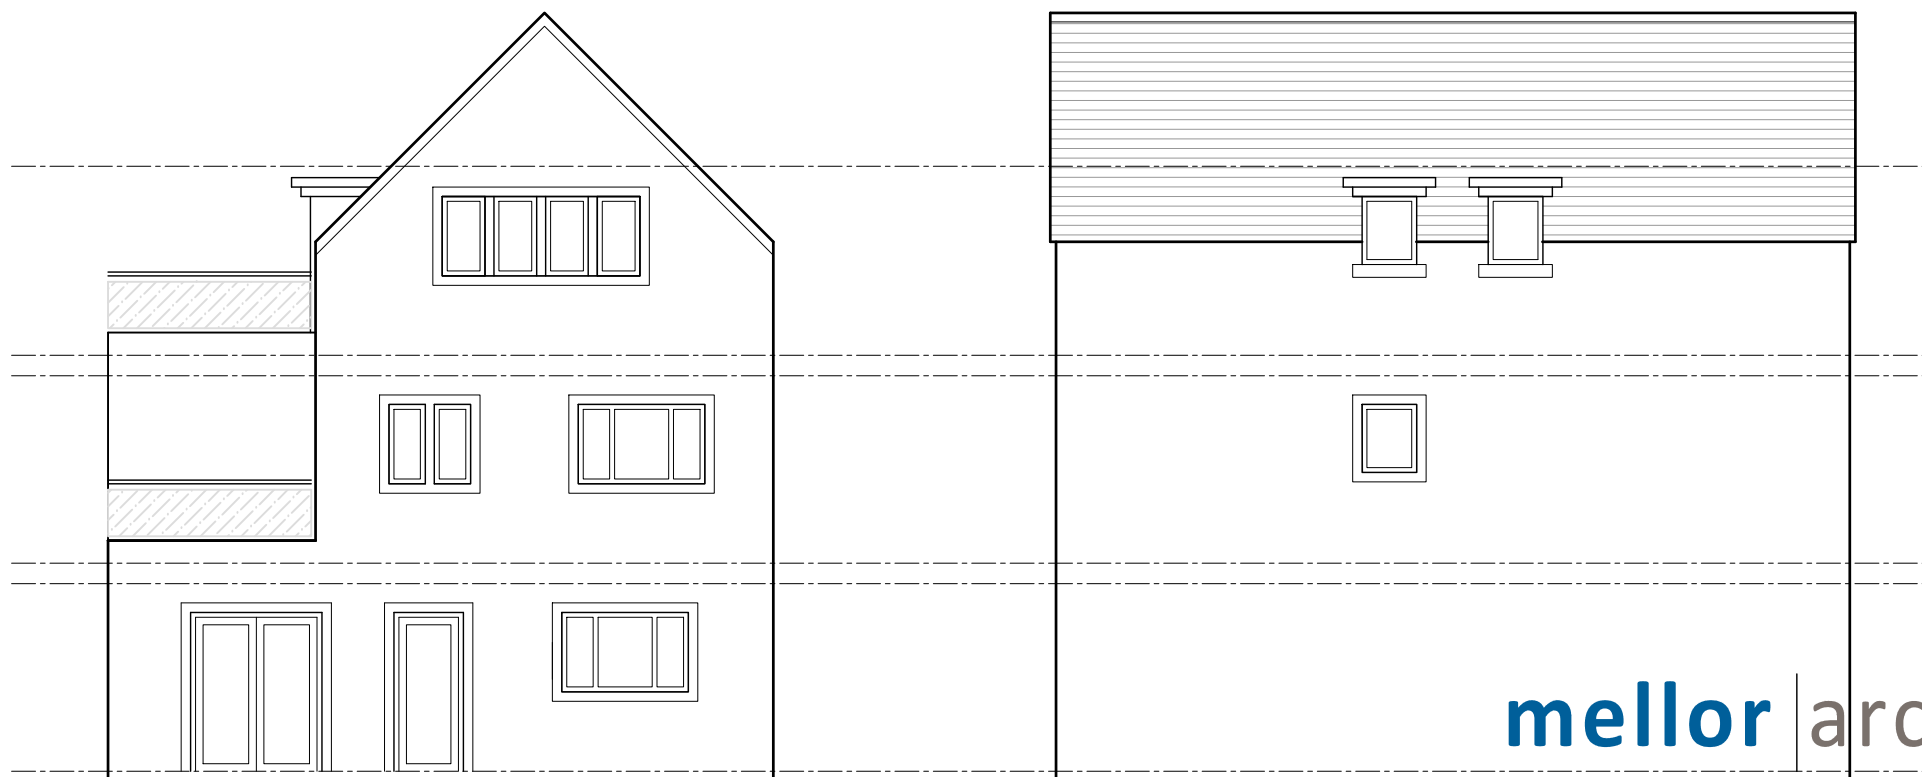

Rear elevation

Side elevation

mellor | architects

REV.	DATE	REVISION NOTE
------	------	---------------

Kendal
T: 01539 727402
kendal@mellorarchitects.com
www.mellorarchitects.com

Preston
T: 01772 797788
preston@mellorarchitects.com

THIS DRAWING AND ITS CONTENTS ARE AND REMAIN THE COPYRIGHT OF MELLOR ARCHITECTS LIMITED. DO NOT SCALE.
IF IN DOUBT SEEK CLARIFICATION.

PROJECT
PROPOSED HOUSING DEVELOPMENT
WATERSIDE, SUMMERSEAT, BURY
DRAWING TITLE
ELEVATIONS - HOUSE TYPE 'A'

DATE DRAWN SCALE @ A3
SEPT 2024 AO/PJB 1/100

DRAWING NUMBER	REV
2058-0-06	0

☒ PRE-TENDER ISSUE

TENDER ISSUE

CONSTRUCTION ISSUE

☐ AS-BUILT DRAWINGS